


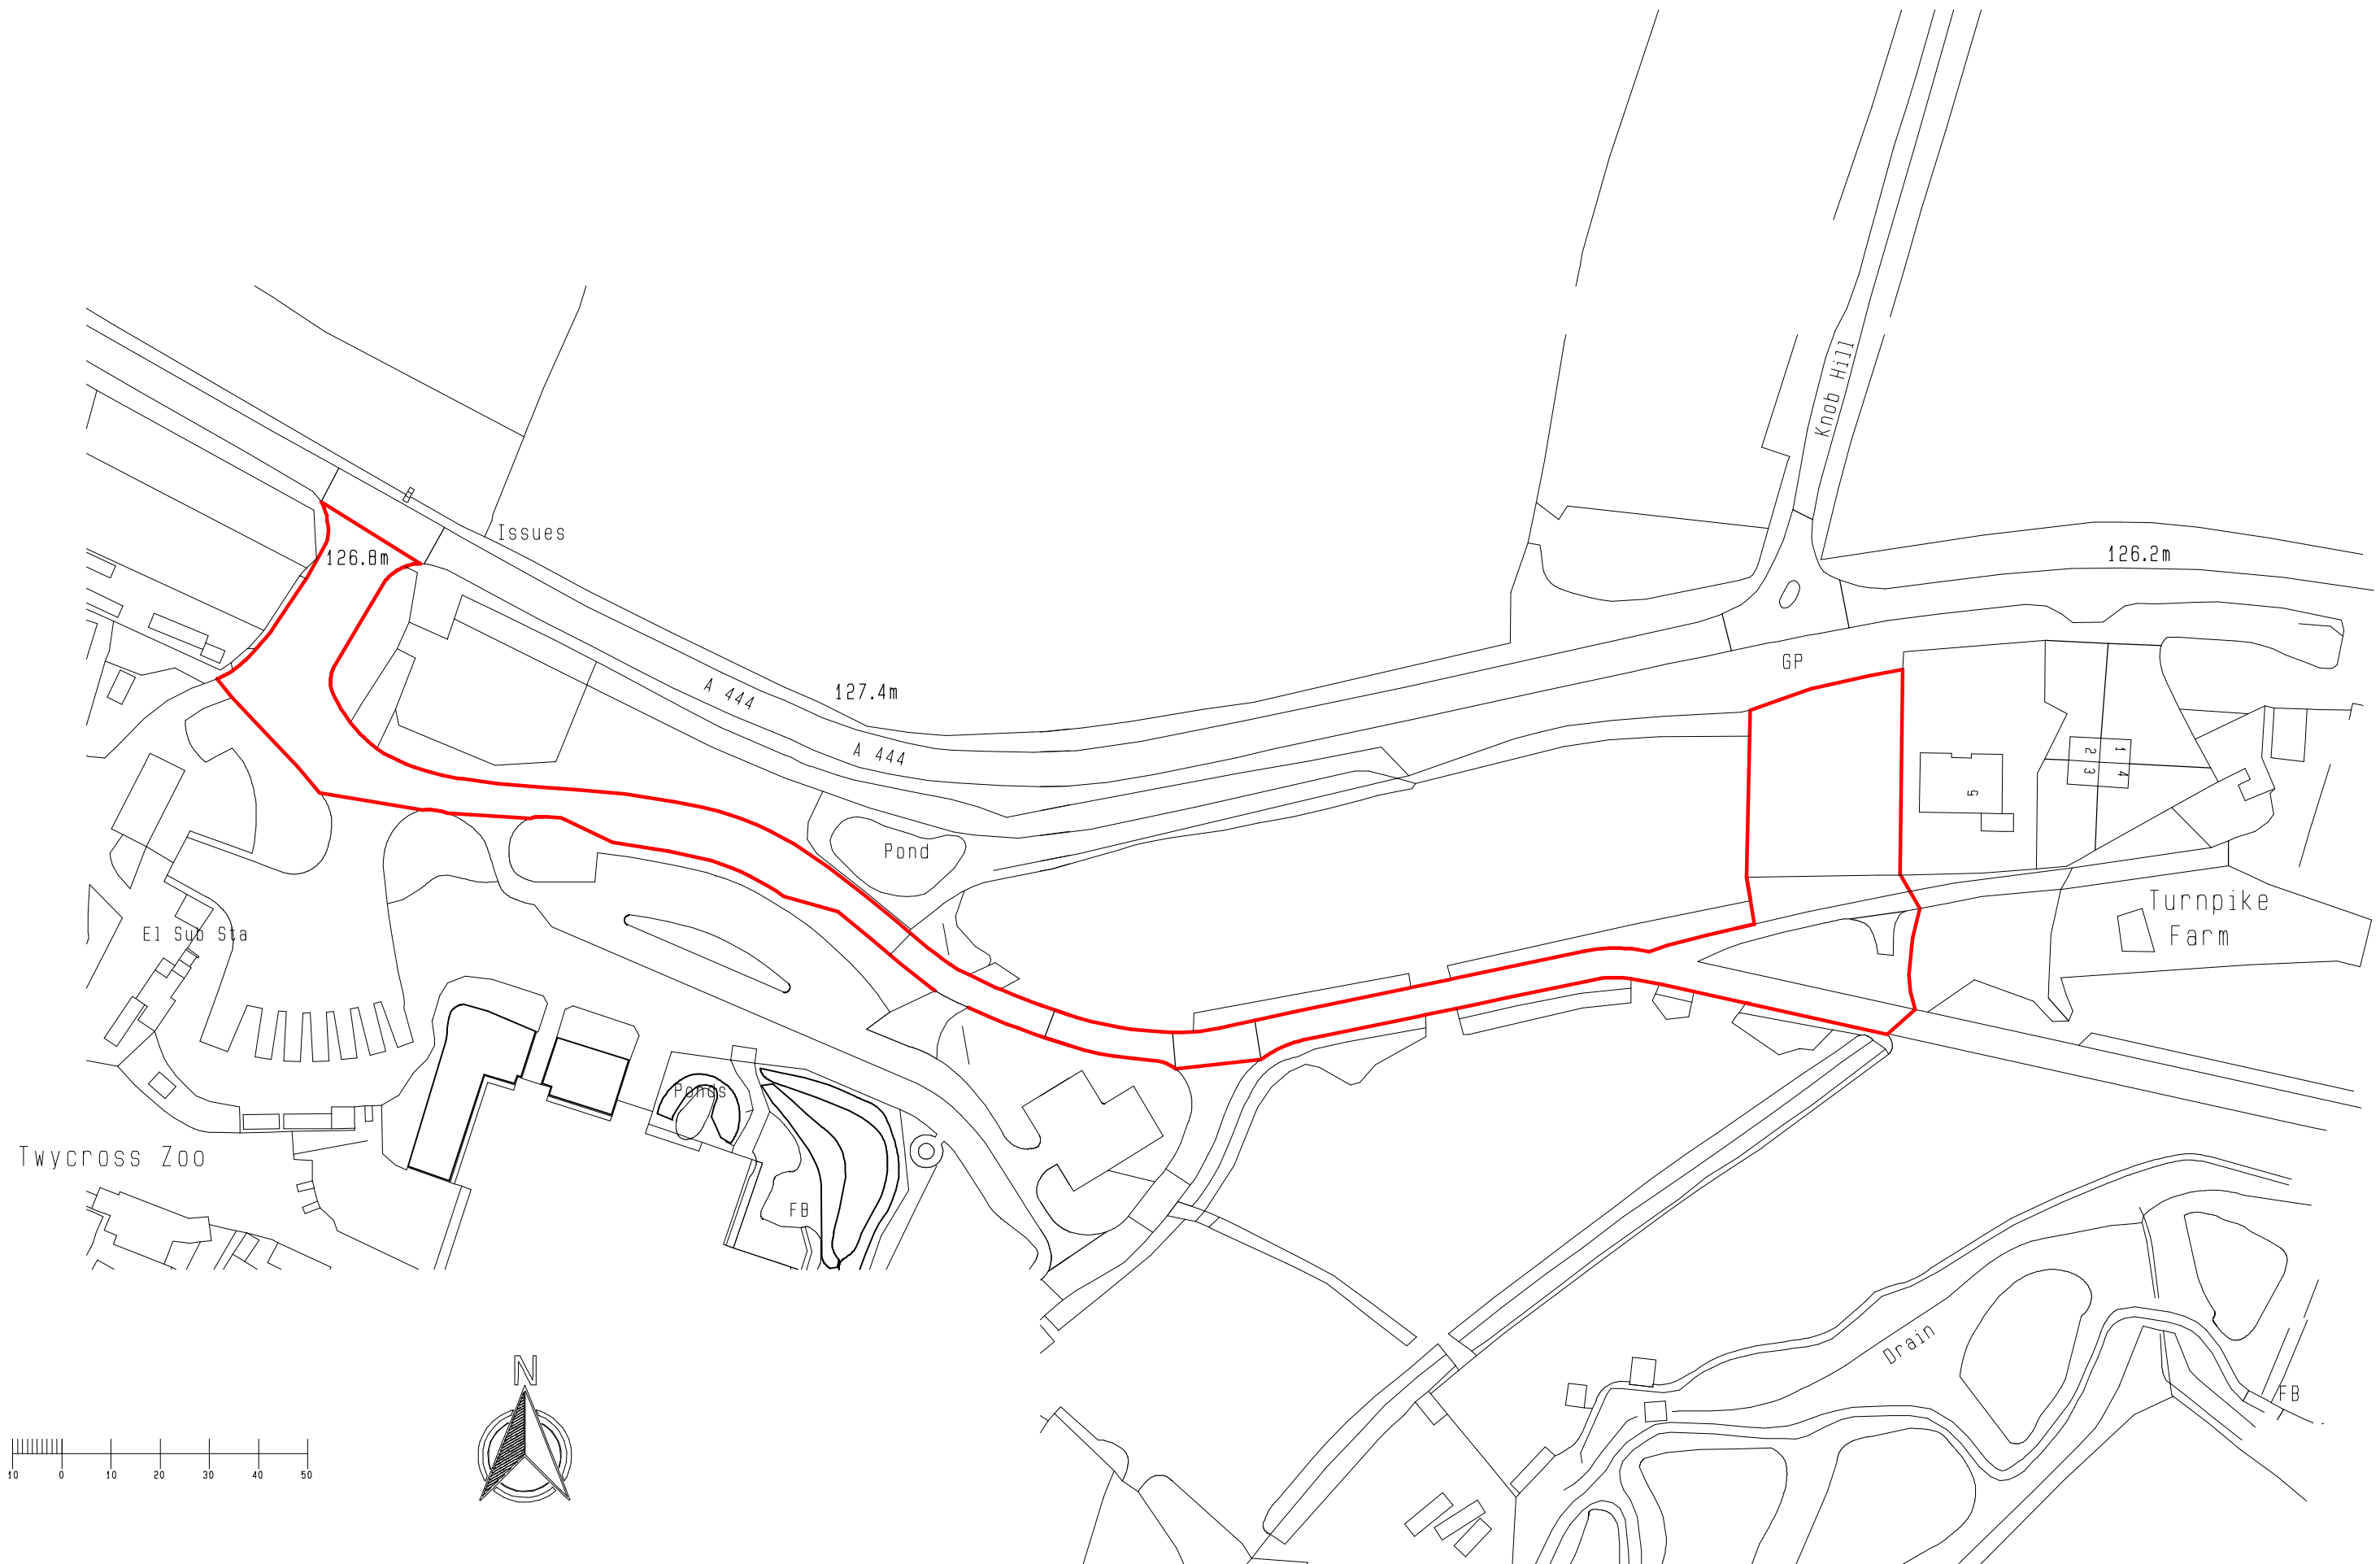

LOCATION PLAN

1:1250 @ A3