


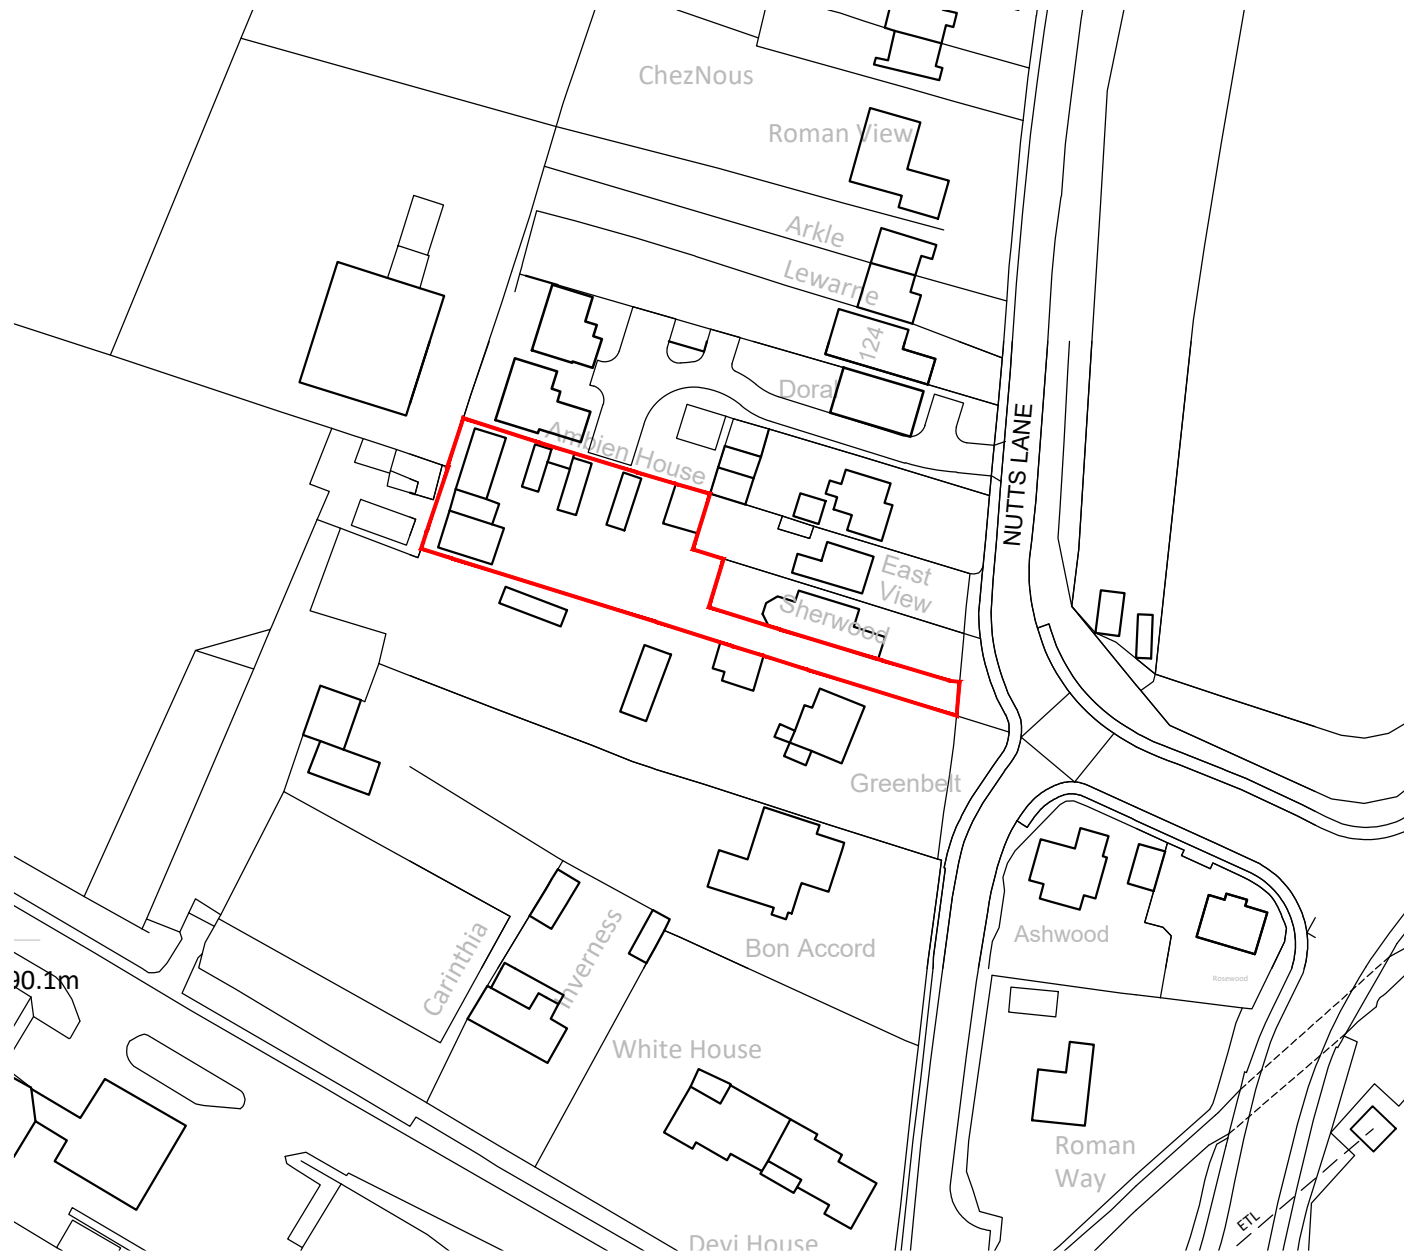

Ordnance Survey, (c) Crown Copyright 2025. All rights reserved. Licence number 100022432

Location Plan


Scale 1:1250



Ordnance Survey, (c) Crown Copyright 2025. All rights reserved. Licence number 100022432

Block Plan

Scale 1:500

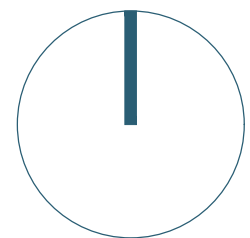

0 10 25 50 75 100 200

Disclaimer

© This drawing is the copyright of Lawrence & Finley Architects Ltd. and may not be reproduced or used except by written permission.
Figured dimensions to have precedence over scaling.
Please read this drawing in conjunction with the specification.
Check all site dimensions prior to any construction.
Refer any discrepancies found to the Architects.

Revisions

-	-
---	---

Contact + Location

T 07974 834305
E kristian@lfarchitects.co.uk

Lawrence & Finley Architects Ltd.
5 Henry Dane Way,
Newbold Coleorton,
LE67 8PP

Details

Client
Job Title
Job Type
Drawing Title

Job Number
Drawing Number
Scale
Status

A5 Property
Land Off Nutts Lane, Hinckley
New Residential Development
Location + Block Plan

365
PL-01
1:1250 + 1:500 A1
PLANNING



LAWRENCE | FINLEY
ARCHITECTS