
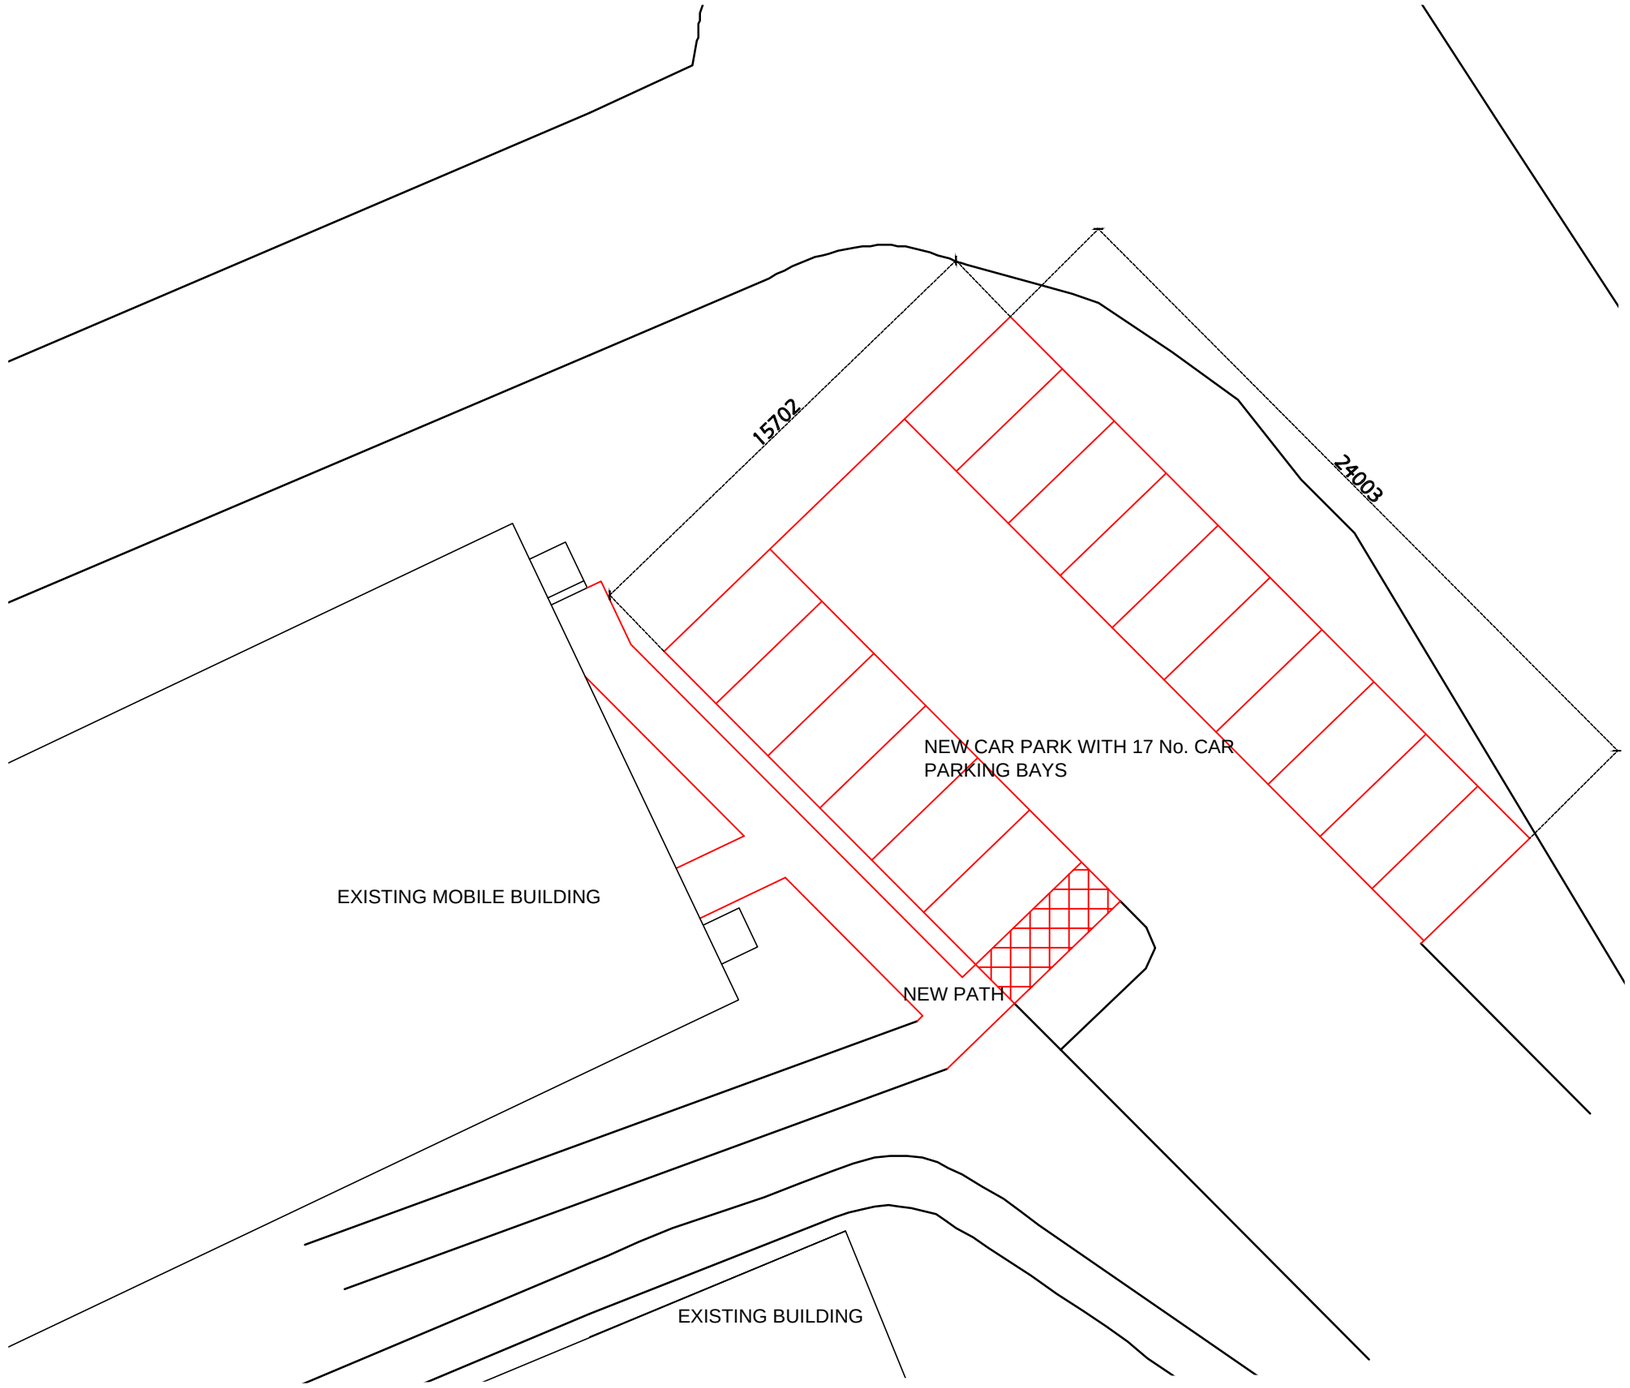


Site Plan

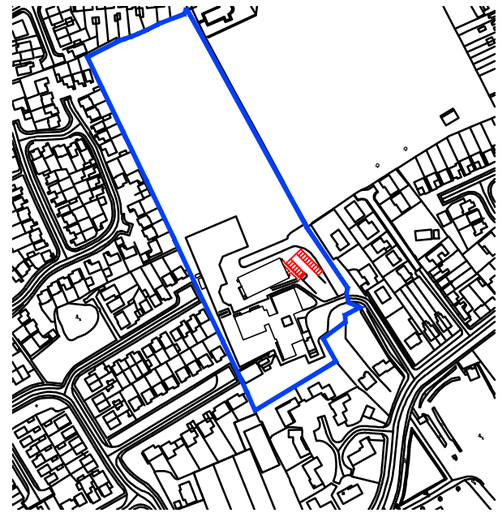

INVESTOR IN PEOPLE

Leicestershire County Council

CLIENT: CHILDREN & YOUNG PEOPLES SERVICE

PROJECT: BURBAGE JUNIOR SCHOOL
BURBAGE
PROPOSED ADDITIONAL CAR PARKING
FOR 17 NUMBER CARS

scale	drawn	checked	
1:200	R.P.H. / R.B.		A3
job no.	date	drawing no.	rev.
R00631	09 March 2010	CW	1

COUNTY HALL • GLENFIELD • LEICESTER • LE3 8RE
property@leics.gov.uk • Tel (0116) 3056947 • Fax 3056722