



EXPOSED STEEL TO BE PACKED OUT TO LEVEL WITH FRONT OF BRICKWORK. ALL BRICKWORK TO BE RENDERED [BY OTHERS] PRIOR TO INSTALLING FASCIA




One Stop Stores Ltd : 162 Main Street, Stanton under Bardon, Markfield LE67 9TP

innovate signs + implementing your brand 15 Barnes Wallis Rd, Fareham Hampshire PO15 5TT Tel: 023 8023 2311 Web: www.innovatesigns.co.uk Email: info@innovatesigns.co.uk	Client	One Stop Stores			Title	Proposal		Rev	Date	Description	Drw By	This drawing is for approval purposes. Please check all details noted on the drawing including spelling, and provide written confirmation of your approval to an Innovate Signs Project Manager. Once approved production will commence based on the approved drawing. Any changes made after production has begun will incur an additional cost.
	Site Name	Stanton under Bardon, Main Street			Date	25/07/2023		B	21/07/23	New shopfront, fascia inreased to 750mm [h], OS pod to 600 [h] added 'Eat Street' logo / timber wallpaper, store floor plan	IW	
	Job No.	21901	Epos Code	6682	Drawn	IW		C	24/07/23	Store name : 'KRB Retail'	IW	
	Proj Type	Franchise			Approved	--/--/--	--	D	24/07/23	Store opening hrs : Monday - Saturday: 07:00 - 21:00 Sundays and Bank Holidays: 08:00 - 20:00	IW	
	PM	GP	Designer	PM	Drwg No.	E		E	25/07/23	Fascia remove open hrs	IW	



size: to suit area

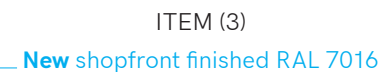

white vinyl
adhered to
glazing
behind ACMs




**innovate
signs**

**+ implementing
your brand**

15 Barnes Wallis Rd, Fareham
Hampshire PO15 5TT

Tel: 023 8023 2311



Web: www.innovatesigns.co.uk

Email: info@innovatesigns.co.uk

Client	One Stop Stores			Title	Proposal		Rev	Date	Description	Drw By
Site Name	Stanton under Bardon, Main Street			Date	25/07/2023		B	21/07/23	New shopfront, fascia increased to 750mm [h], OS pod to 600 [h] added 'Eat Street' logo / timber wallpaper, store floor plan	IW
Job No.	21901	Epos Code	6682	Drawn	IW		C	24/07/23	Store name : 'KRB Retail'	IW
Proj Type	Franchise			Approved	--/--/--	--	D	24/07/23	Store opening hrs : Monday - Saturday: 07:00 - 21:00 Sundays and Bank Holidays: 08:00 - 20:00	IW
PM	GP	Designer	PM	Drwg No.	E		E	25/07/23	Fascia remove open hrs	IW

This drawing is for approval purposes.

Please check all details noted on the drawing including spelling, and provide written confirmation of your approval to an **Innovate Signs Project Manager**. Once approved production will commence based on the approved drawing. Any changes made after production has begun will incur an additional cost.

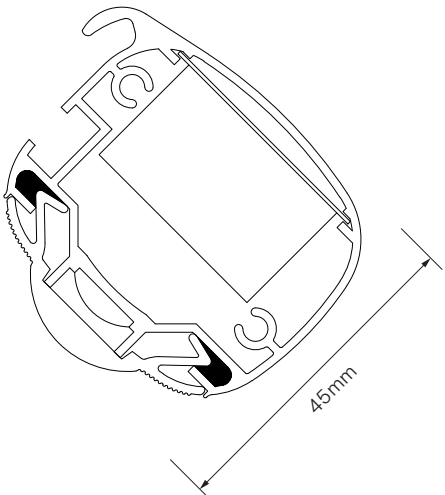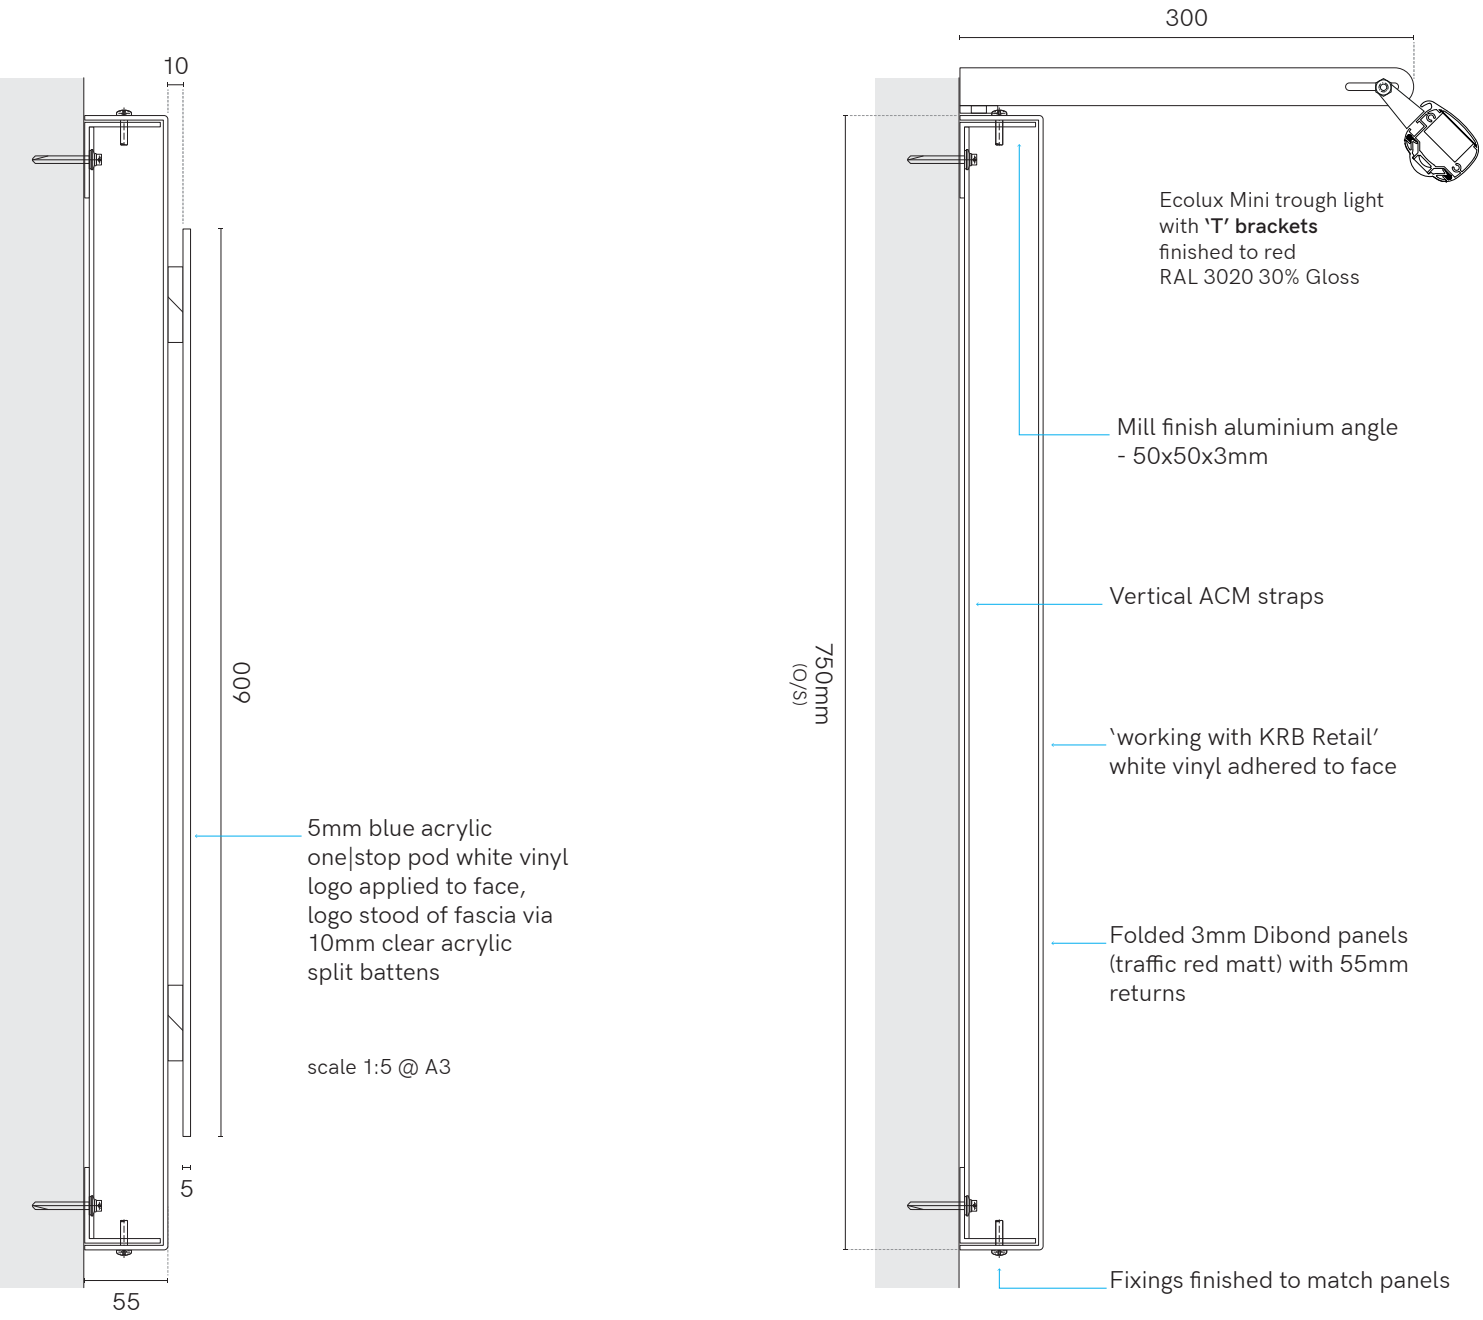

TECHNICAL SPECIFICATION - ECOLUX MINI

LED STRIP
Latest high lighting chip giving 1650 Lumens per metre LED output. Only 14.4 watts per metre power consumption 75% energy saving compared to Fluorescent.

24 volt input, less current less voltage drop. 6000k cool white or 3000k warm white 120 degree angle.

IP65 protected, 50,000 hours+ lamp life. 5 year Warranty.

Full CE certification and ROHS compliant.


DRIVERS
Epoxy encapsulated fully isolated case with IP67 protection. Constant voltage design. Short circuit, over current, over voltage protection. Fitted onto quick release slide in Gear Trays. Full CE certification and ROHS compliant.

LIGHT FITTING
Specially designed 45mm aluminium extrusion supplied up to 6000mm lengths which can be joined together using cast aluminium connectors.

Die cast aluminium end caps with rear cable entry standard 300mm multi brackets.

Snap-in polycarbonate 90 degree magnifying lens diffuser. Casing sealed and certificated to IP65.

Full CE certificate and 5 year parts warranty. Conforms to BS EN 60598-1:2015 and BS EN 60598-2-1:1989 'UK Deviations Only'.

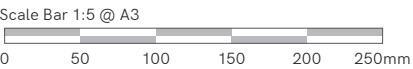

15 Barnes Wallis Rd, Fareham
Hampshire PO15 5TT

Tel: 023 8023 2311
Web: www.innovatesigns.co.uk
Email: info@innovatesigns.co.uk

Client	One Stop Stores				Title	Proposal	Rev	Date	Description	Drw By
Site Name	Stanton under Bardon, Main Street				Date	25/07/2023	B	21/07/23	New shopfront, fascia increased to 750mm [h], OS pod to 600 [h] added 'Eat Street' logo / timber wallpaper, store floor plan	IW
Job No.	21901	Epos Code	6682		Drawn	IW	C	24/07/23	Store name : 'KRB Retail'	IW
Proj Type	Franchise				Approved	--/--/--	--	D	24/07/23	IW
PM	GP	Designer	PM		Drwg No.	E	E	25/07/23	Fascia remove open hrs	IW

This drawing is for approval purposes.
Please check all details noted on the drawing including spelling, and provide written confirmation of your approval to an **Innovate Signs Project Manager**. Once approved production will commence based on the approved drawing. Any changes made after production has begun will incur an additional cost.



Scale Bar 1:1250 @ A3

0 10m 20m 30m 40m 50m 60m 70m

This Plan includes the following Licensed Data: OS MasterMap Colour PDF Location Plan by the Ordnance Survey National Geographic Database and incorporating surveyed revision available at the date of production. Reproduction in whole or in part is prohibited without the prior permission of Ordnance Survey. The representation of a road, track or path is no evidence of a right of way. The representation of features, as lines is no evidence of a property boundary. © Crown copyright and database rights, 2022. Ordnance Survey - 0100031673

OS_MasterMap_Colour_PDF_Location_Plan_882830_1125815



Scale Bar 1:500 @ A3

0 5m 10m 20m 30m 40m