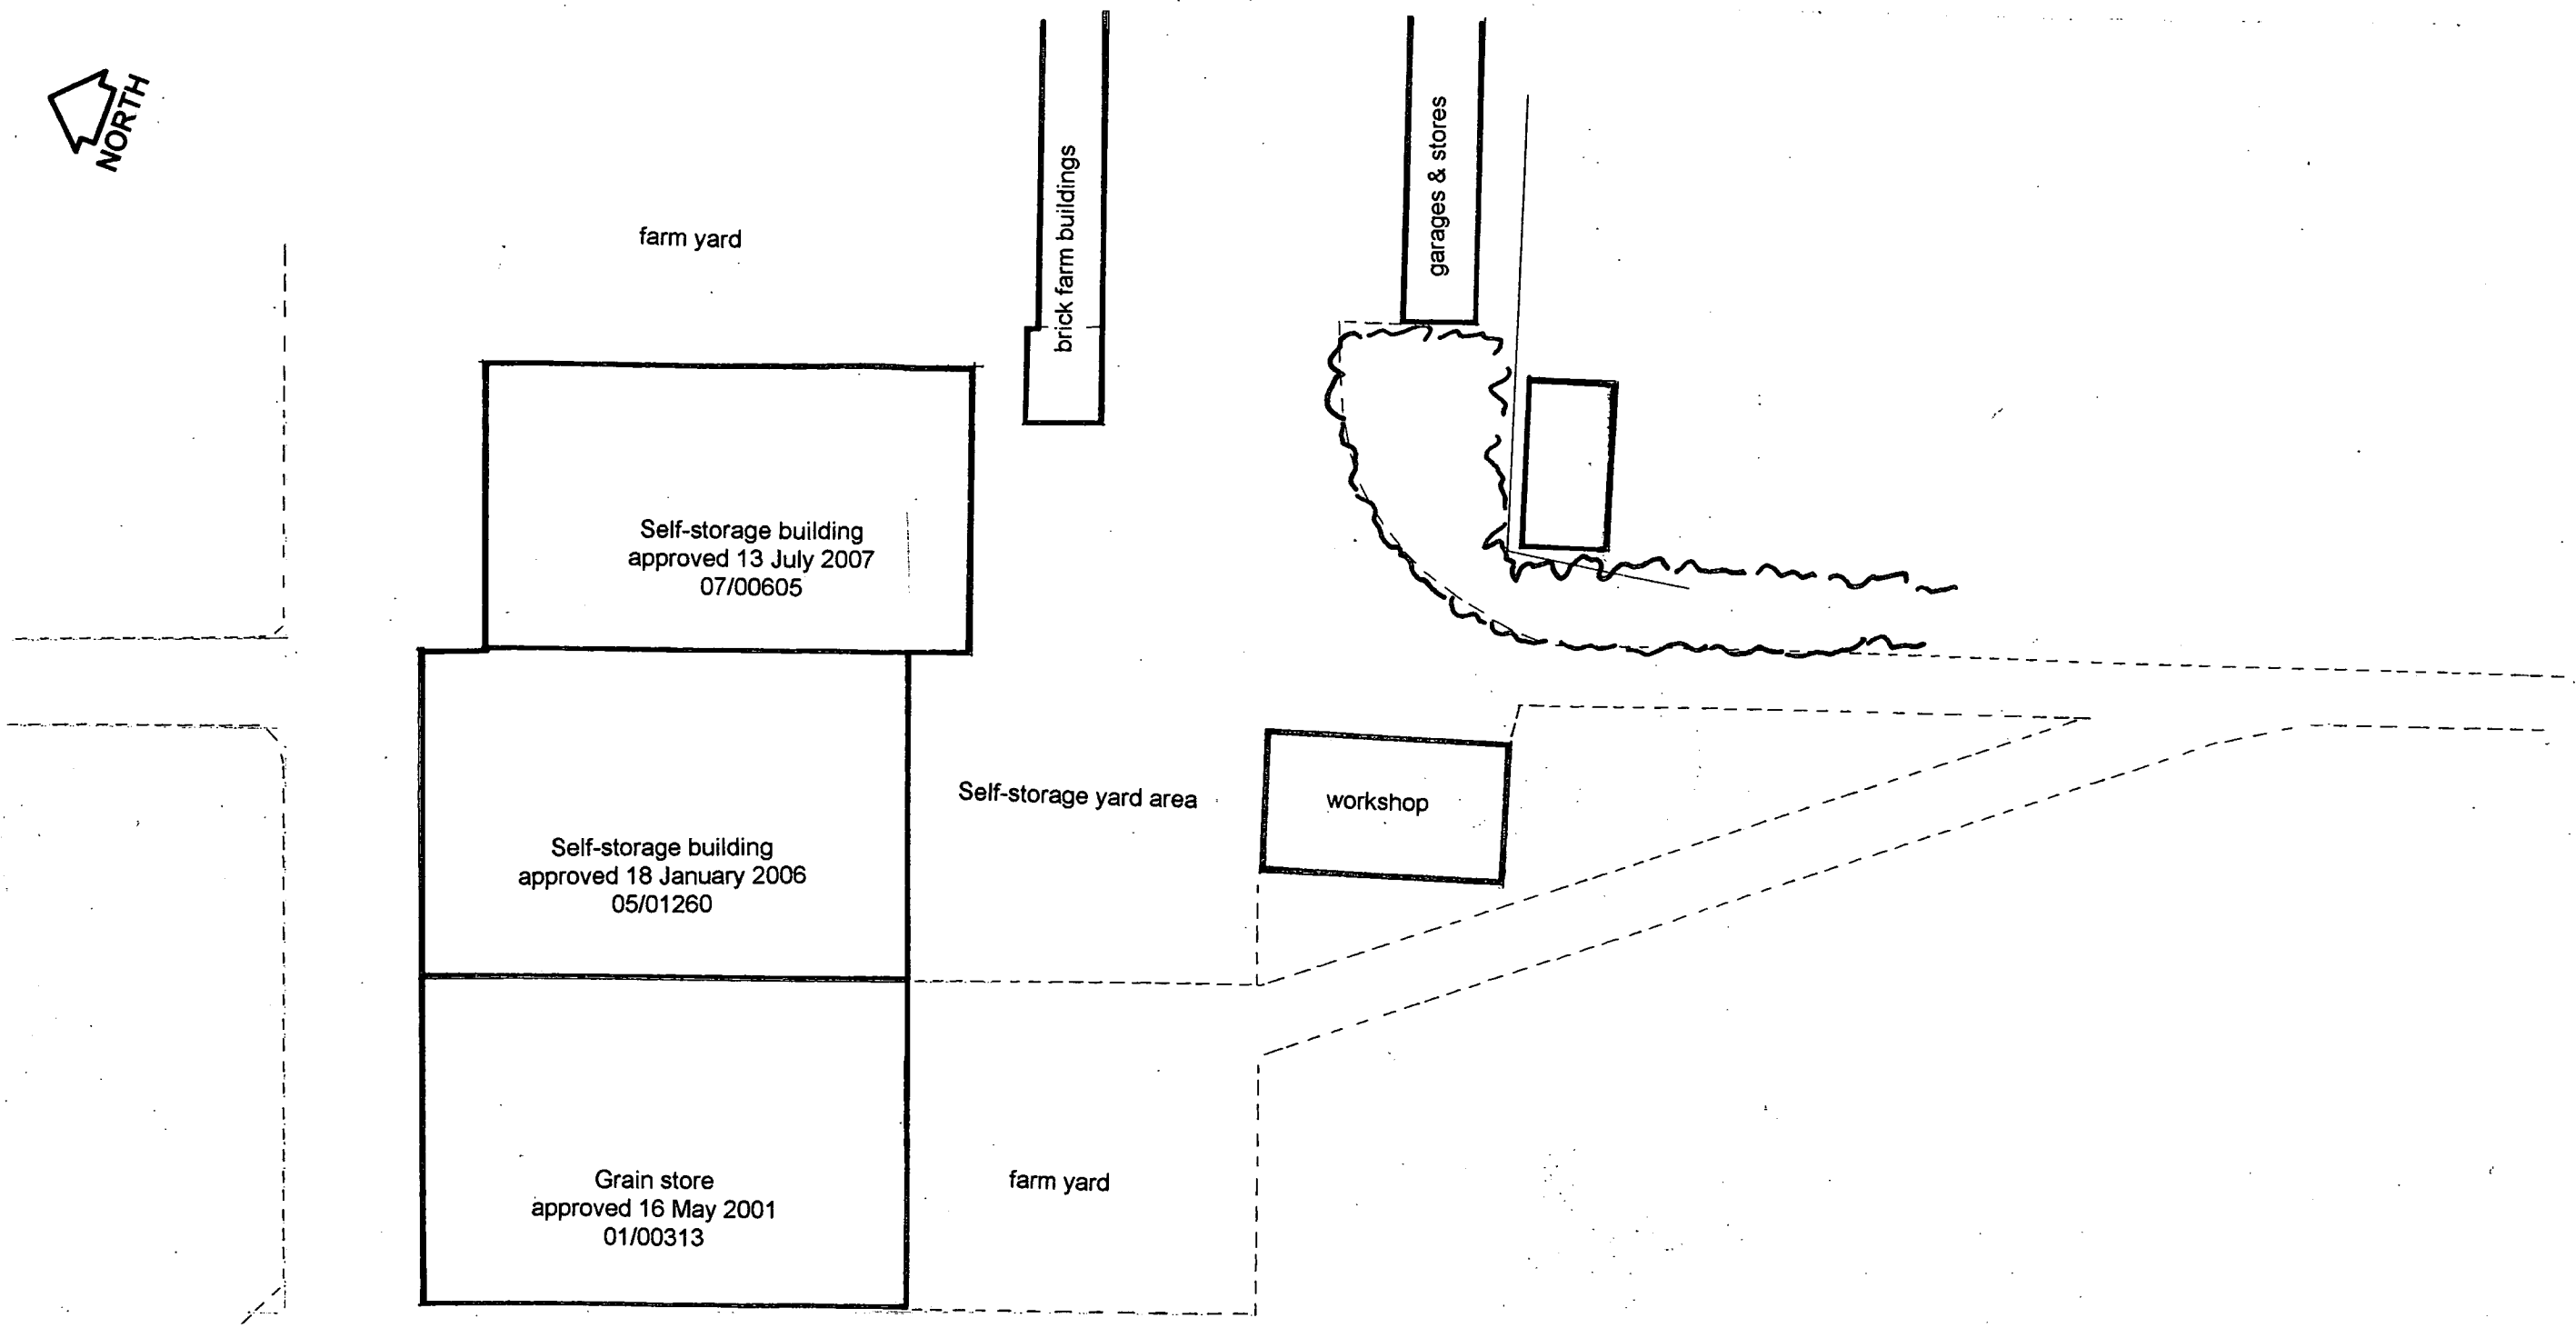


REPLACEMENT FARM WORKSHOP
DRAYTON GRANGE FARM
EXISTING LAYOUT

Scale	Number	Date
1 : 500	995/05/5	Nov 2007

JAMES BAILEY PLANNING
CHARTERED TOWN PLANNERS

9 Hinckley Road, Burbage, Hinckley,
Leics. LE10 2AF
Tel: 01455 611510 Fax: 01455 611654