



ELEVATION A




ELEVATION B

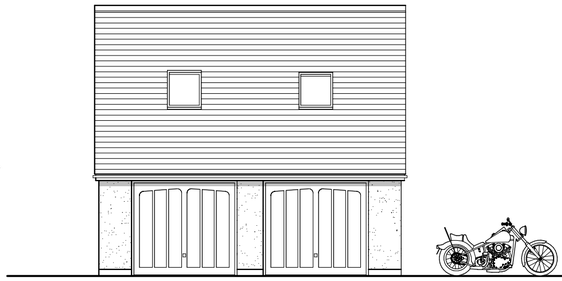


DRIVE ELEVATION

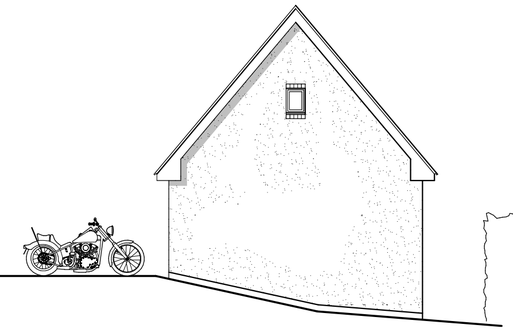

SIDE ELEVATION

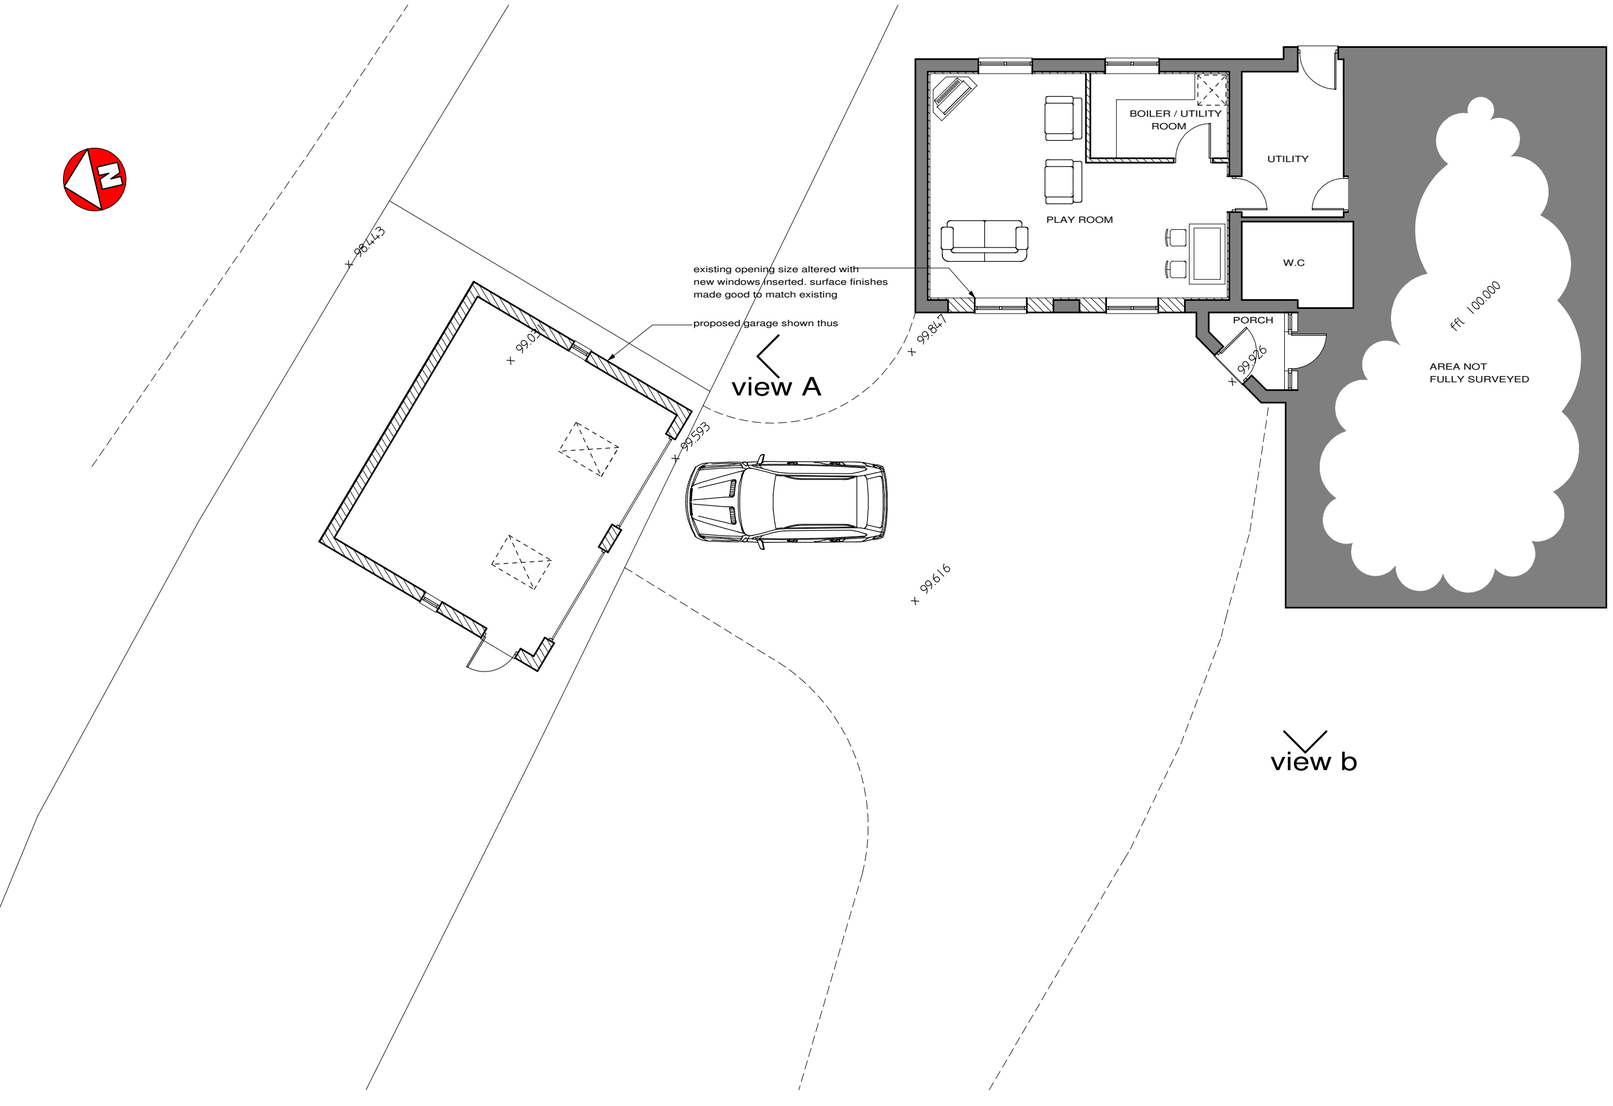

SHENTON LANE ELEVATION

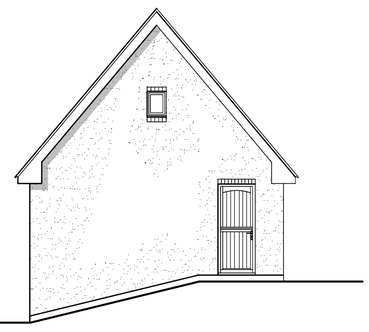

SIDE ELEVATION

S A V A G E H A Y W A R D
A R C H I T E C T S
19 Station Rd Hinckley, Leicestershire, LE10 1AW, 01455 635665, FAX- 01455 618971

Client	Mr G Stripp		
Project	Proposed Extensions & Alterations 15 Shenton Lane, Dadlington		
Drawing	Sketch Scheme 1		Drawing No
Auth	JEH	Date March 2010	02 B
Scale	1 : 100	Job No 10 / 15	

THIS DRAWING IS THE COPYRIGHT OF SAVAGE HAYWARD CDM Ltd. REPRODUCTION IN ANY FORM, IN WHOLE OR PART IS FORBIDDEN WITHOUT PRIOR WRITTEN PERMISSION OF THE COPYRIGHT HOLDER
DO NOT SCALE FROM DRAWING AND ONLY FIGURED DIMENSIONS ARE TO BE USED