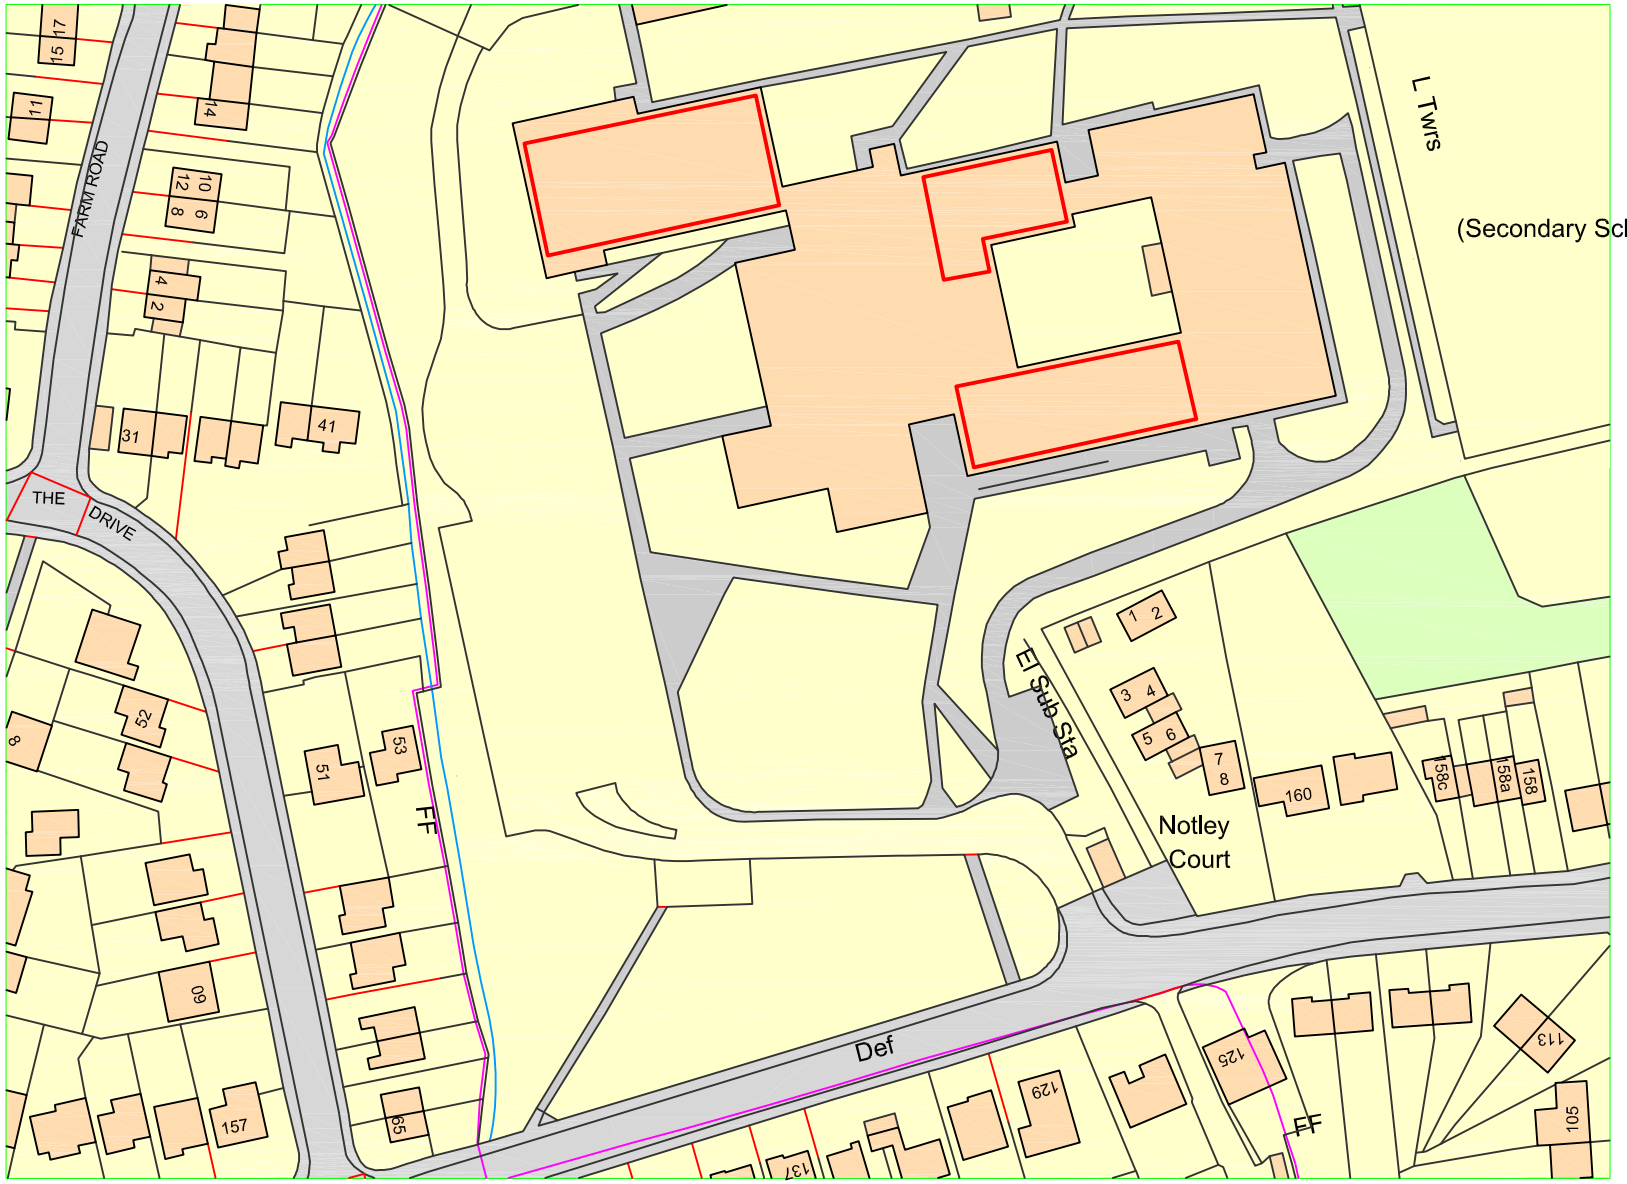


Ordnance Survey, (c) Crown Copyright 2011. All rights reserved. Licence number 100020449

General Notes
1) Based on OS data.

No.	Revision / Issue	Date
1	Initial	06/05/11
2	----	----
3	----	----

Site Address

William Bradford College
Main School Complex
Heath Lane
Earl Shilton
LE9 7PD

Mark Group
70 Boston Road
Beaumont Leys
Leicester
LE4 1AW

Title	OS Location Plan
Project name	William Bradford School
Dwg ref	MG/1001164/01
Date	06/05/2011
Rev	1
Scale	1:1250 @ A4
Drawn (Chkd)	CJ (IG)