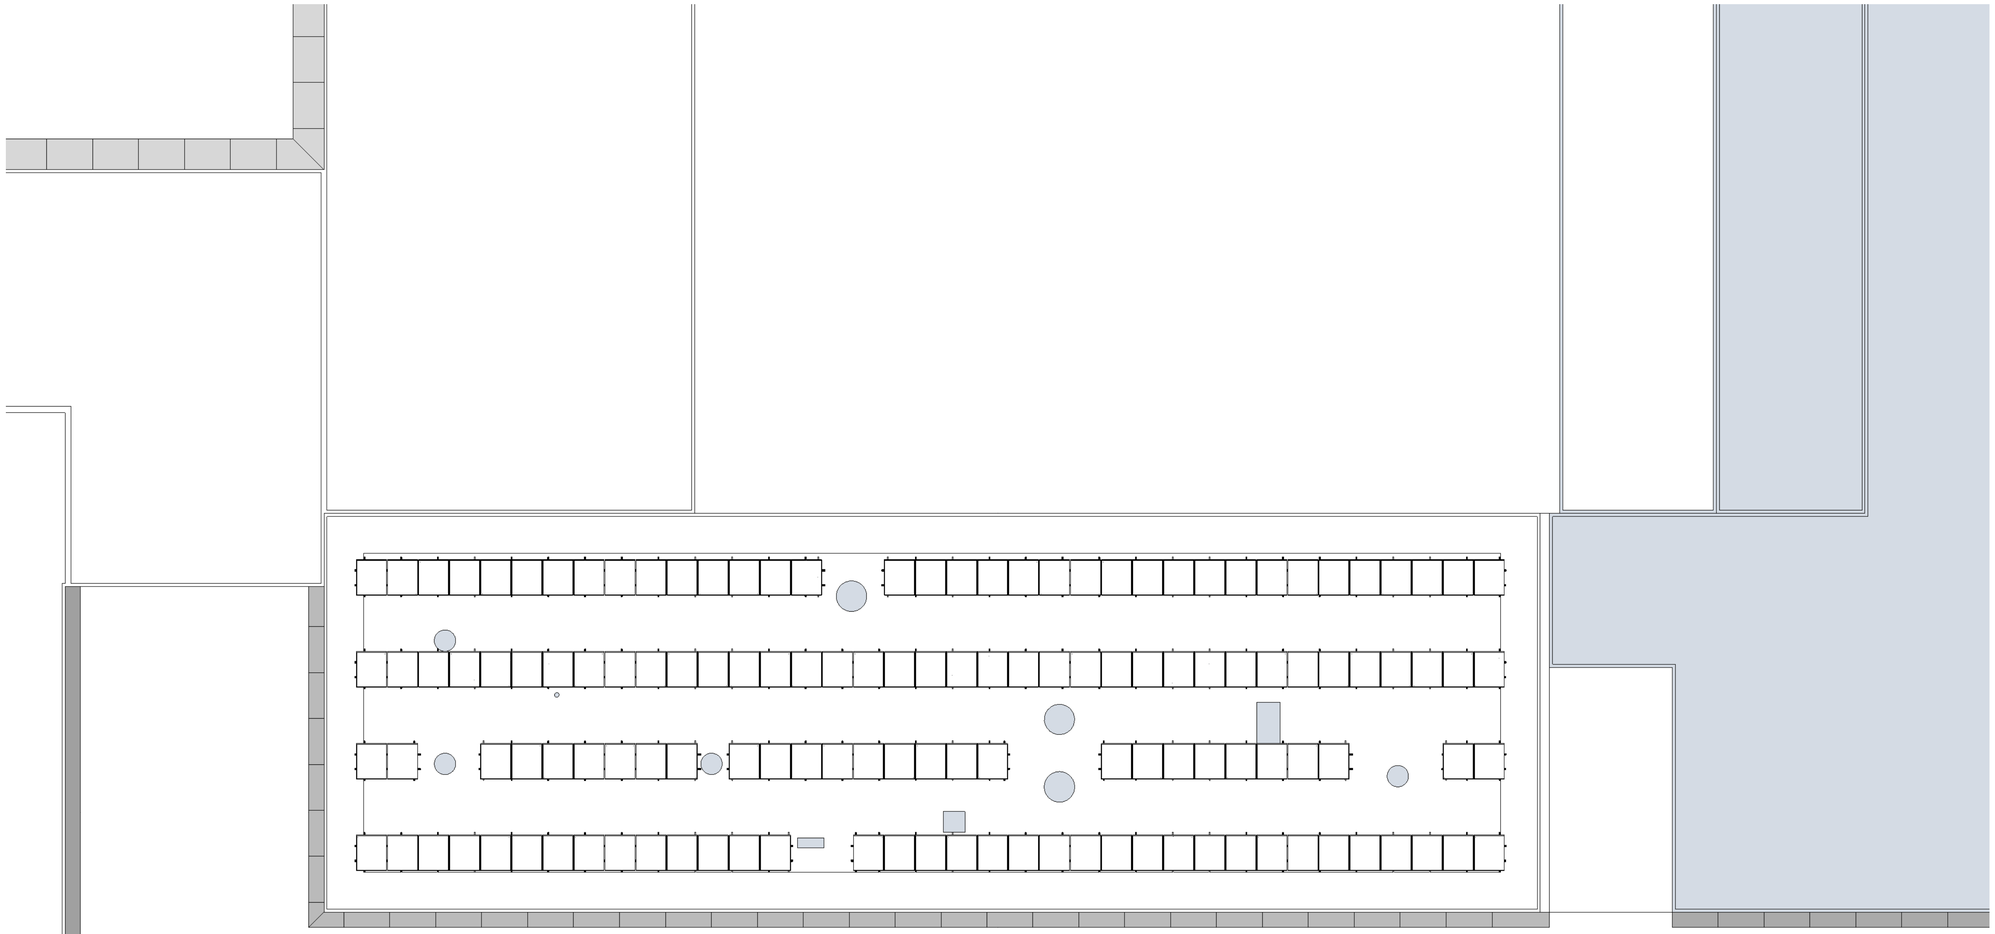


General Notes

1.	Date:	31/03/2011
2.	Initial Issue:	1
No.	Revision/Issue:	1

Company Name and Address:
Mark Group - Renewables Department
7A Sheene Road
Beaumont Leys
Leicester
LE4 1BF

Project Name and Address:

William Bradford Community College
Heath Lane
Earl Shilton
Leicestershire
LE9 7PD

Drawing:

Main Block Plan View with PV

Project: William Bradford Community College	Ref File: WBC, Full Drawing.skp
Date: 31/03/2011	Rev: 1
Scale: 1:100 @A1	Drawn By: PL