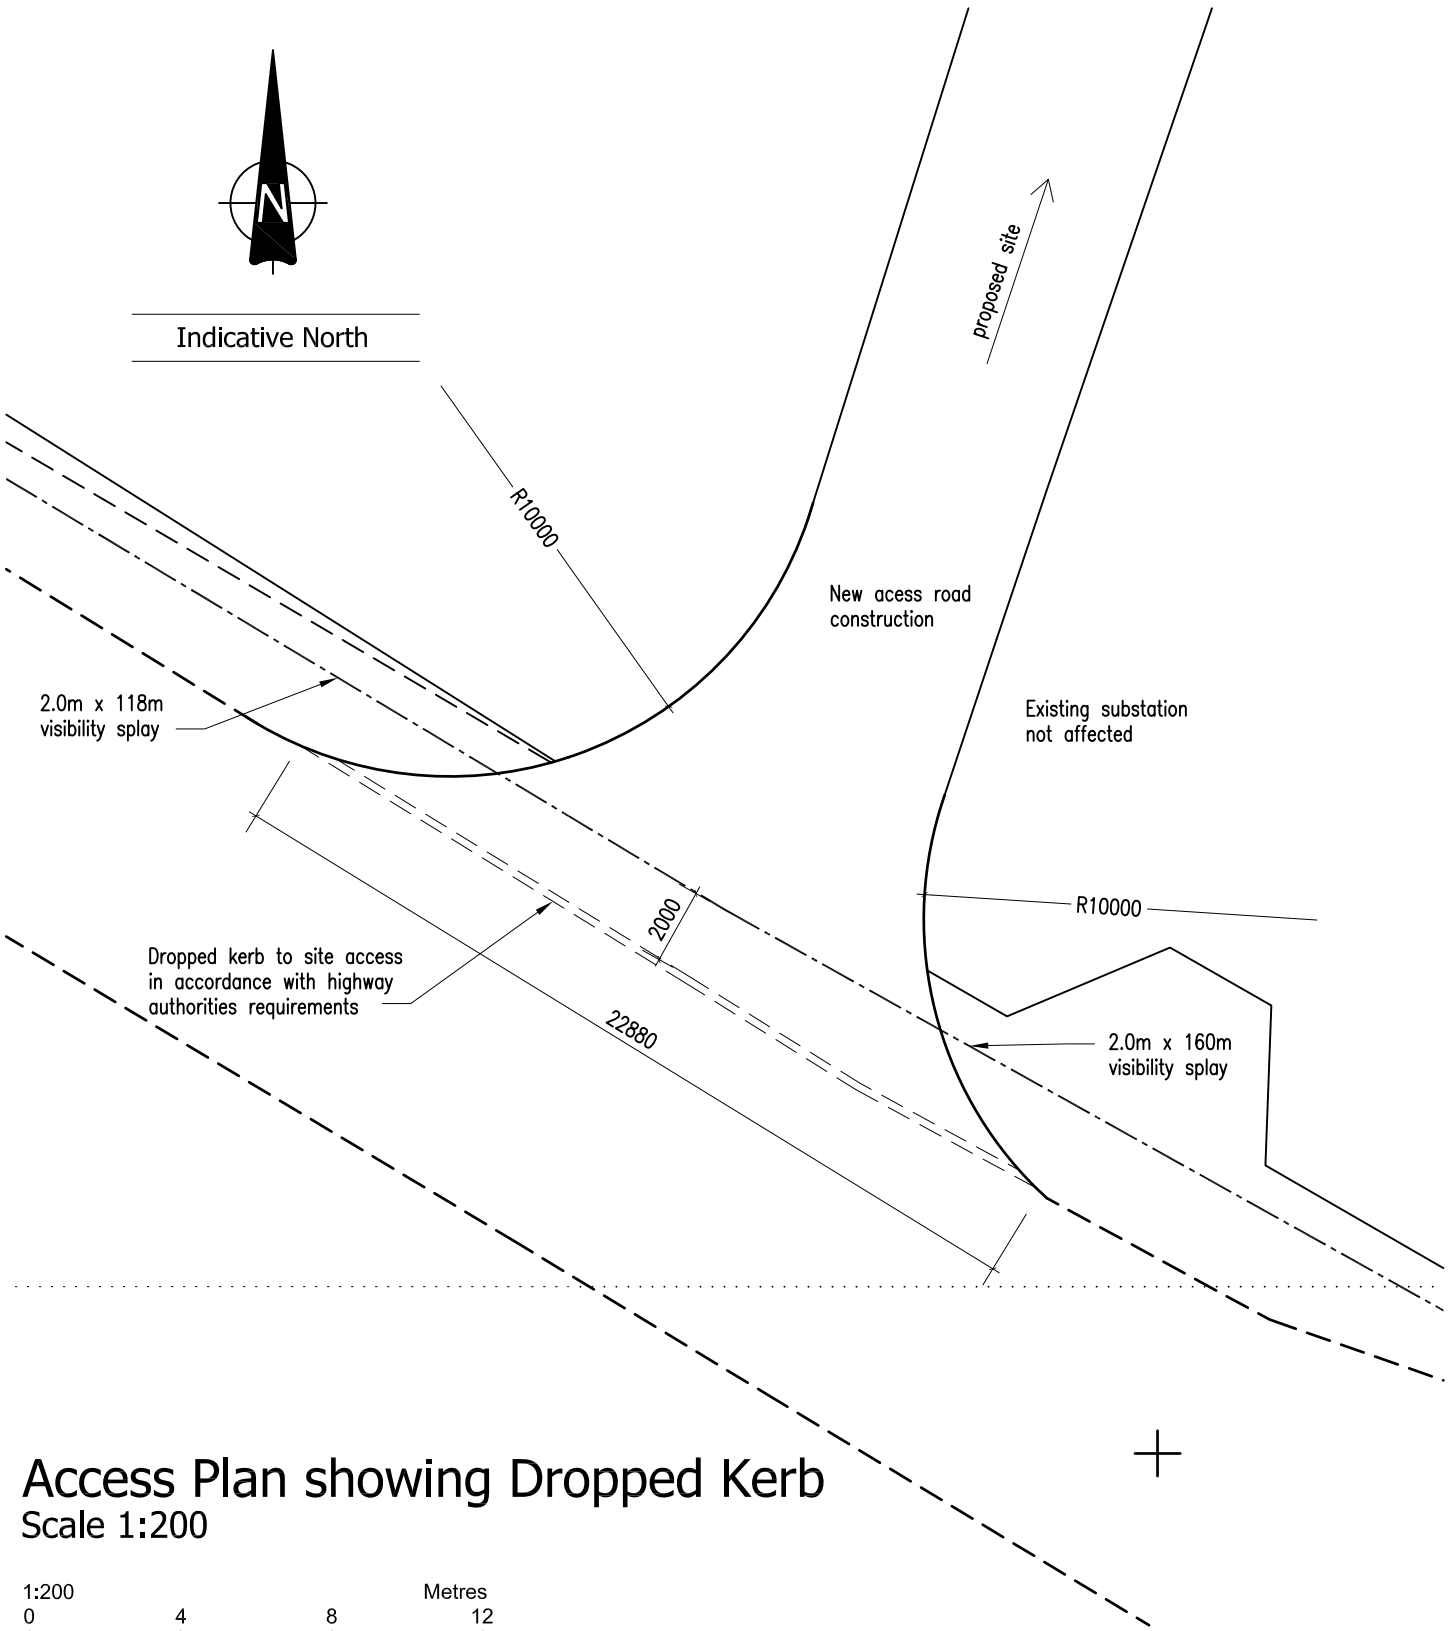


Access Plan showing Dropped Kerb

Scale 1:200

1:200 Metres

0 4 8 12

A Highway amendments 30.01.12

R3DESIGN DEVELOPMENTS LTD

The Glasshouse,
9 Hallam Close,
Littlethorpe,
Leics. LE19 2LA

Tel: 07791 276009
Email: r3@r3ddl.com
www.r3ddl.com
Company Reg. No. 7657636

Project	Watling Street, Leics
Title	Site Plan showing Dropped Kerb
Client	Mr Winters
Date	Jan 2012
Scale (at A4)	1:200
Drawing No.	11.17.01A