


Hinckley URC Elevations

The title, copyright and confidential information in this document belongs to Mark Goodwill-Hodgson Ltd. © 2012. All rights reserved.

No dimensions to be scaled off this drawing.

All dimensions to be checked on site before work commences and any discrepancies reported to the architect.

This drawing to be read in conjunction with other drawings issued by the architect.

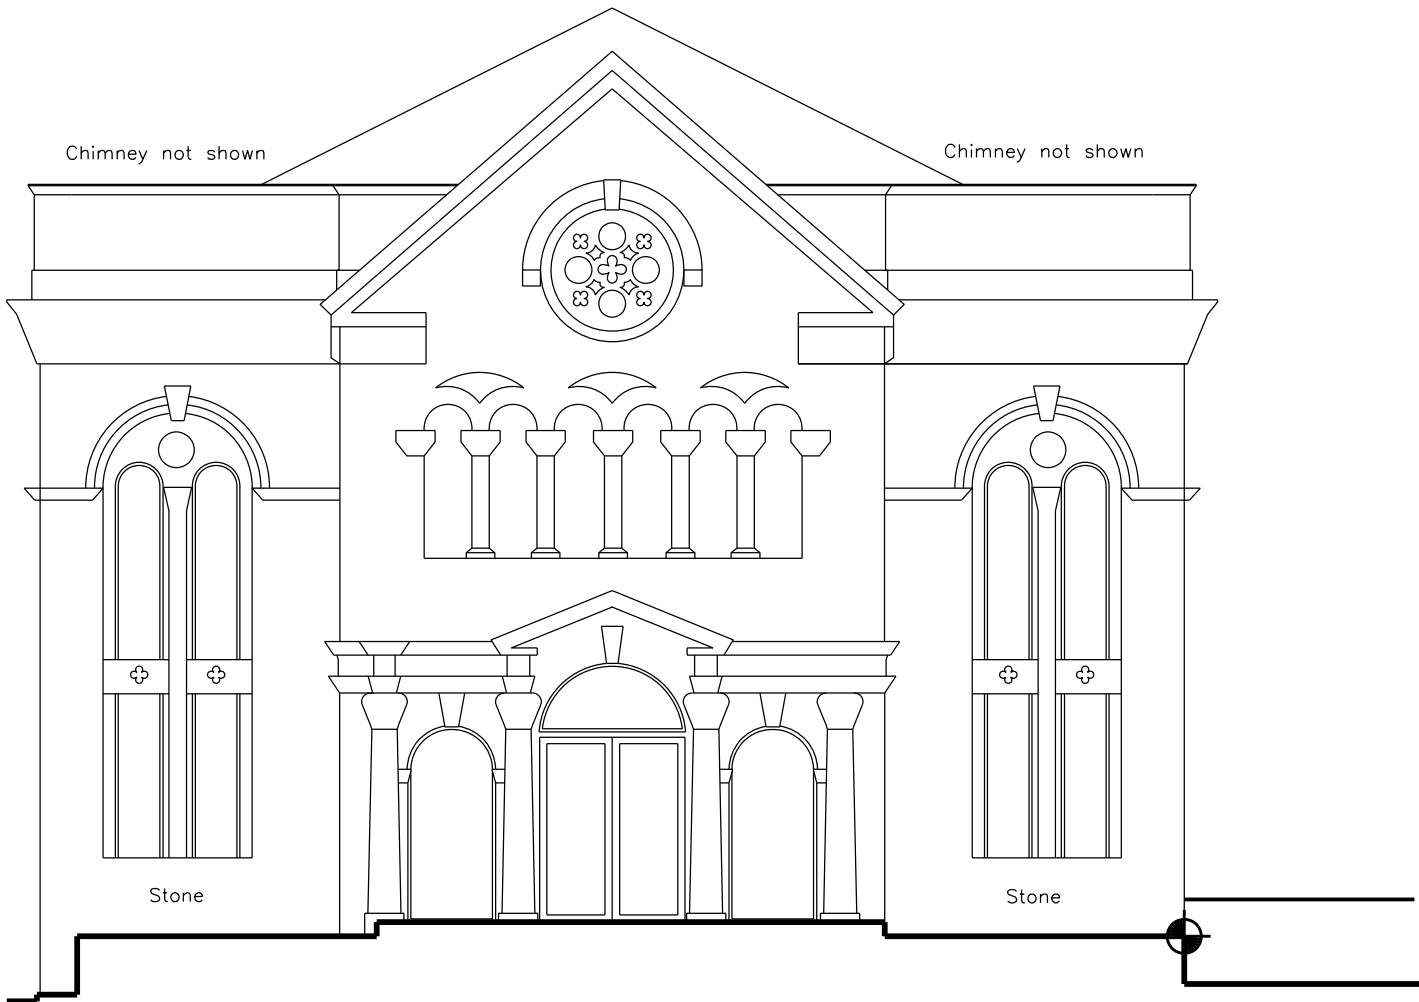


Elevation A
110.00m

Existing Front




Elevation B
110.00m
0 1 2 3 4 5 10m
Scale 1:100 @ A1

Side

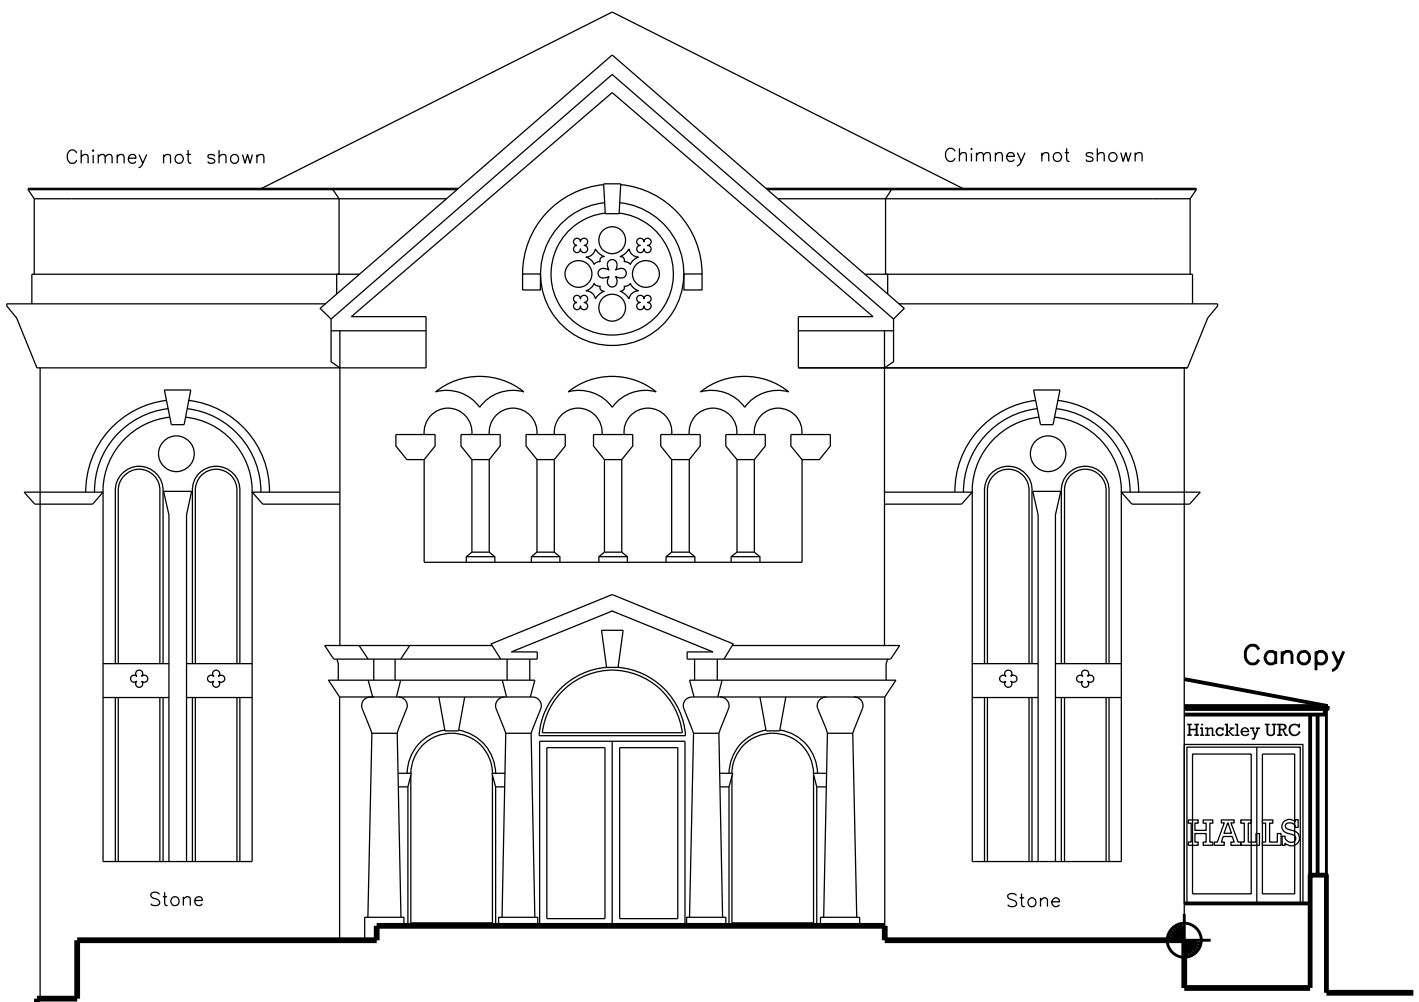

Elevation A
110.00m

Proposed Front

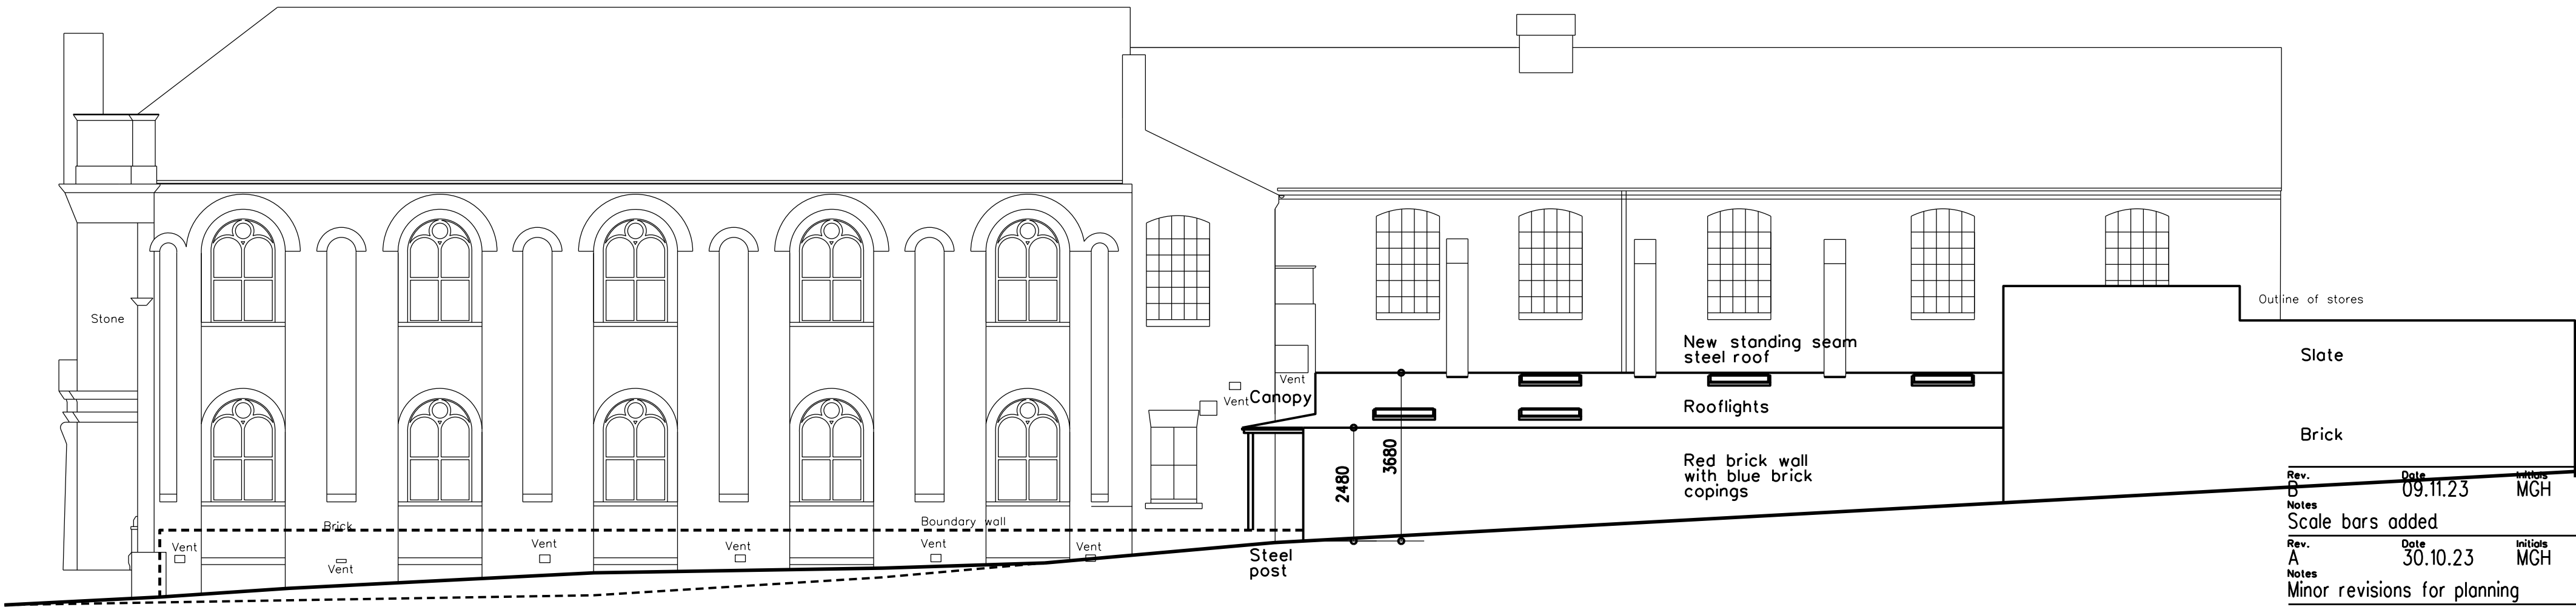

Elevation B
110.00m
0 1 2 3 4 5 10m
Scale 1:100 @ A1

Side

Rev. 6	Date 09.11.23	Initials MGH
Notes	Scale bars added	
Rev. A	Date 30.10.23	Initials MGH
Notes	Minor revisions for planning	

MARK GOODWILL-HODGSON LTD

Specialist Conservation Architect
1 Highfield Road West Bridgford
Nottingham NG2 6DR 07970 692 887
markgoodwillhodgson@gmail.com

Client
Hinckley URC

Job
Hall's Entrance

Drawing	Elevations	Existing and proposed
Job Number	Drawing Number	Revision
pr1691	L120/02	B
Scale	Status	Date
1:100	Proposal	29.06.23

Original Sheet Size A1