


DWG NO: WR/2024/006

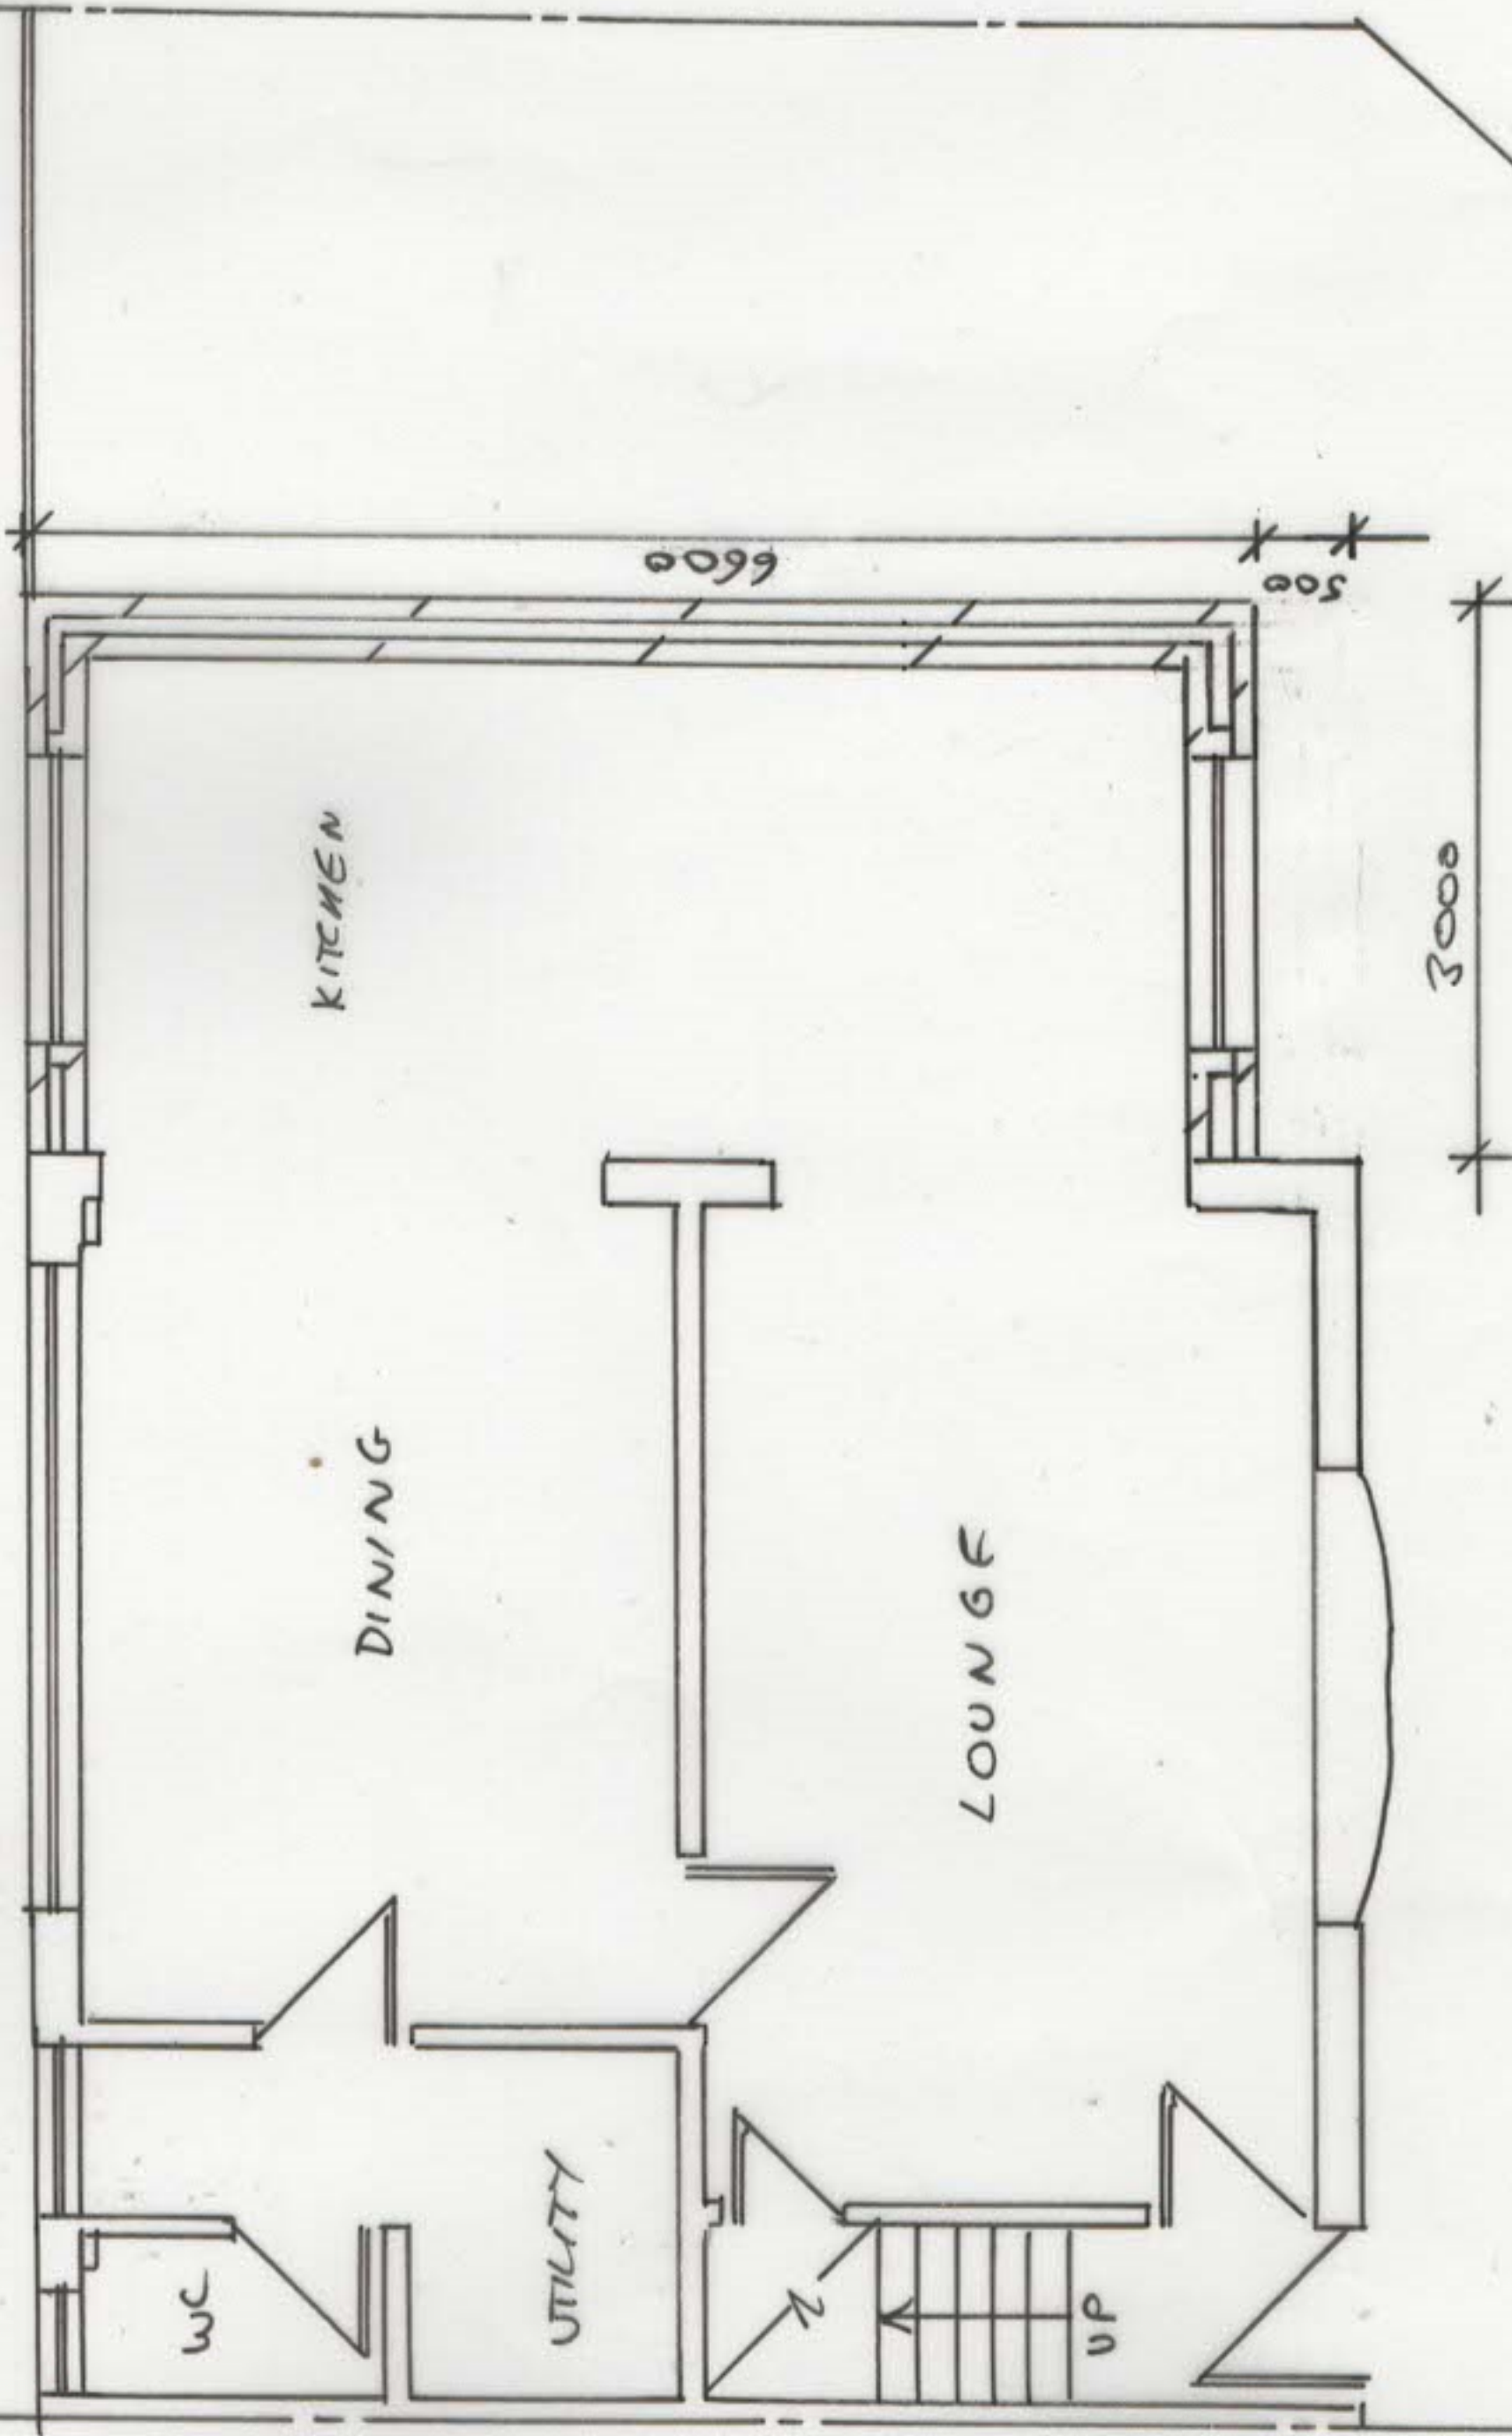

PROPOSED GROUND FLOOR 1:50