


DWG N° : WP/2024/007

0 1 2 3 4 5m

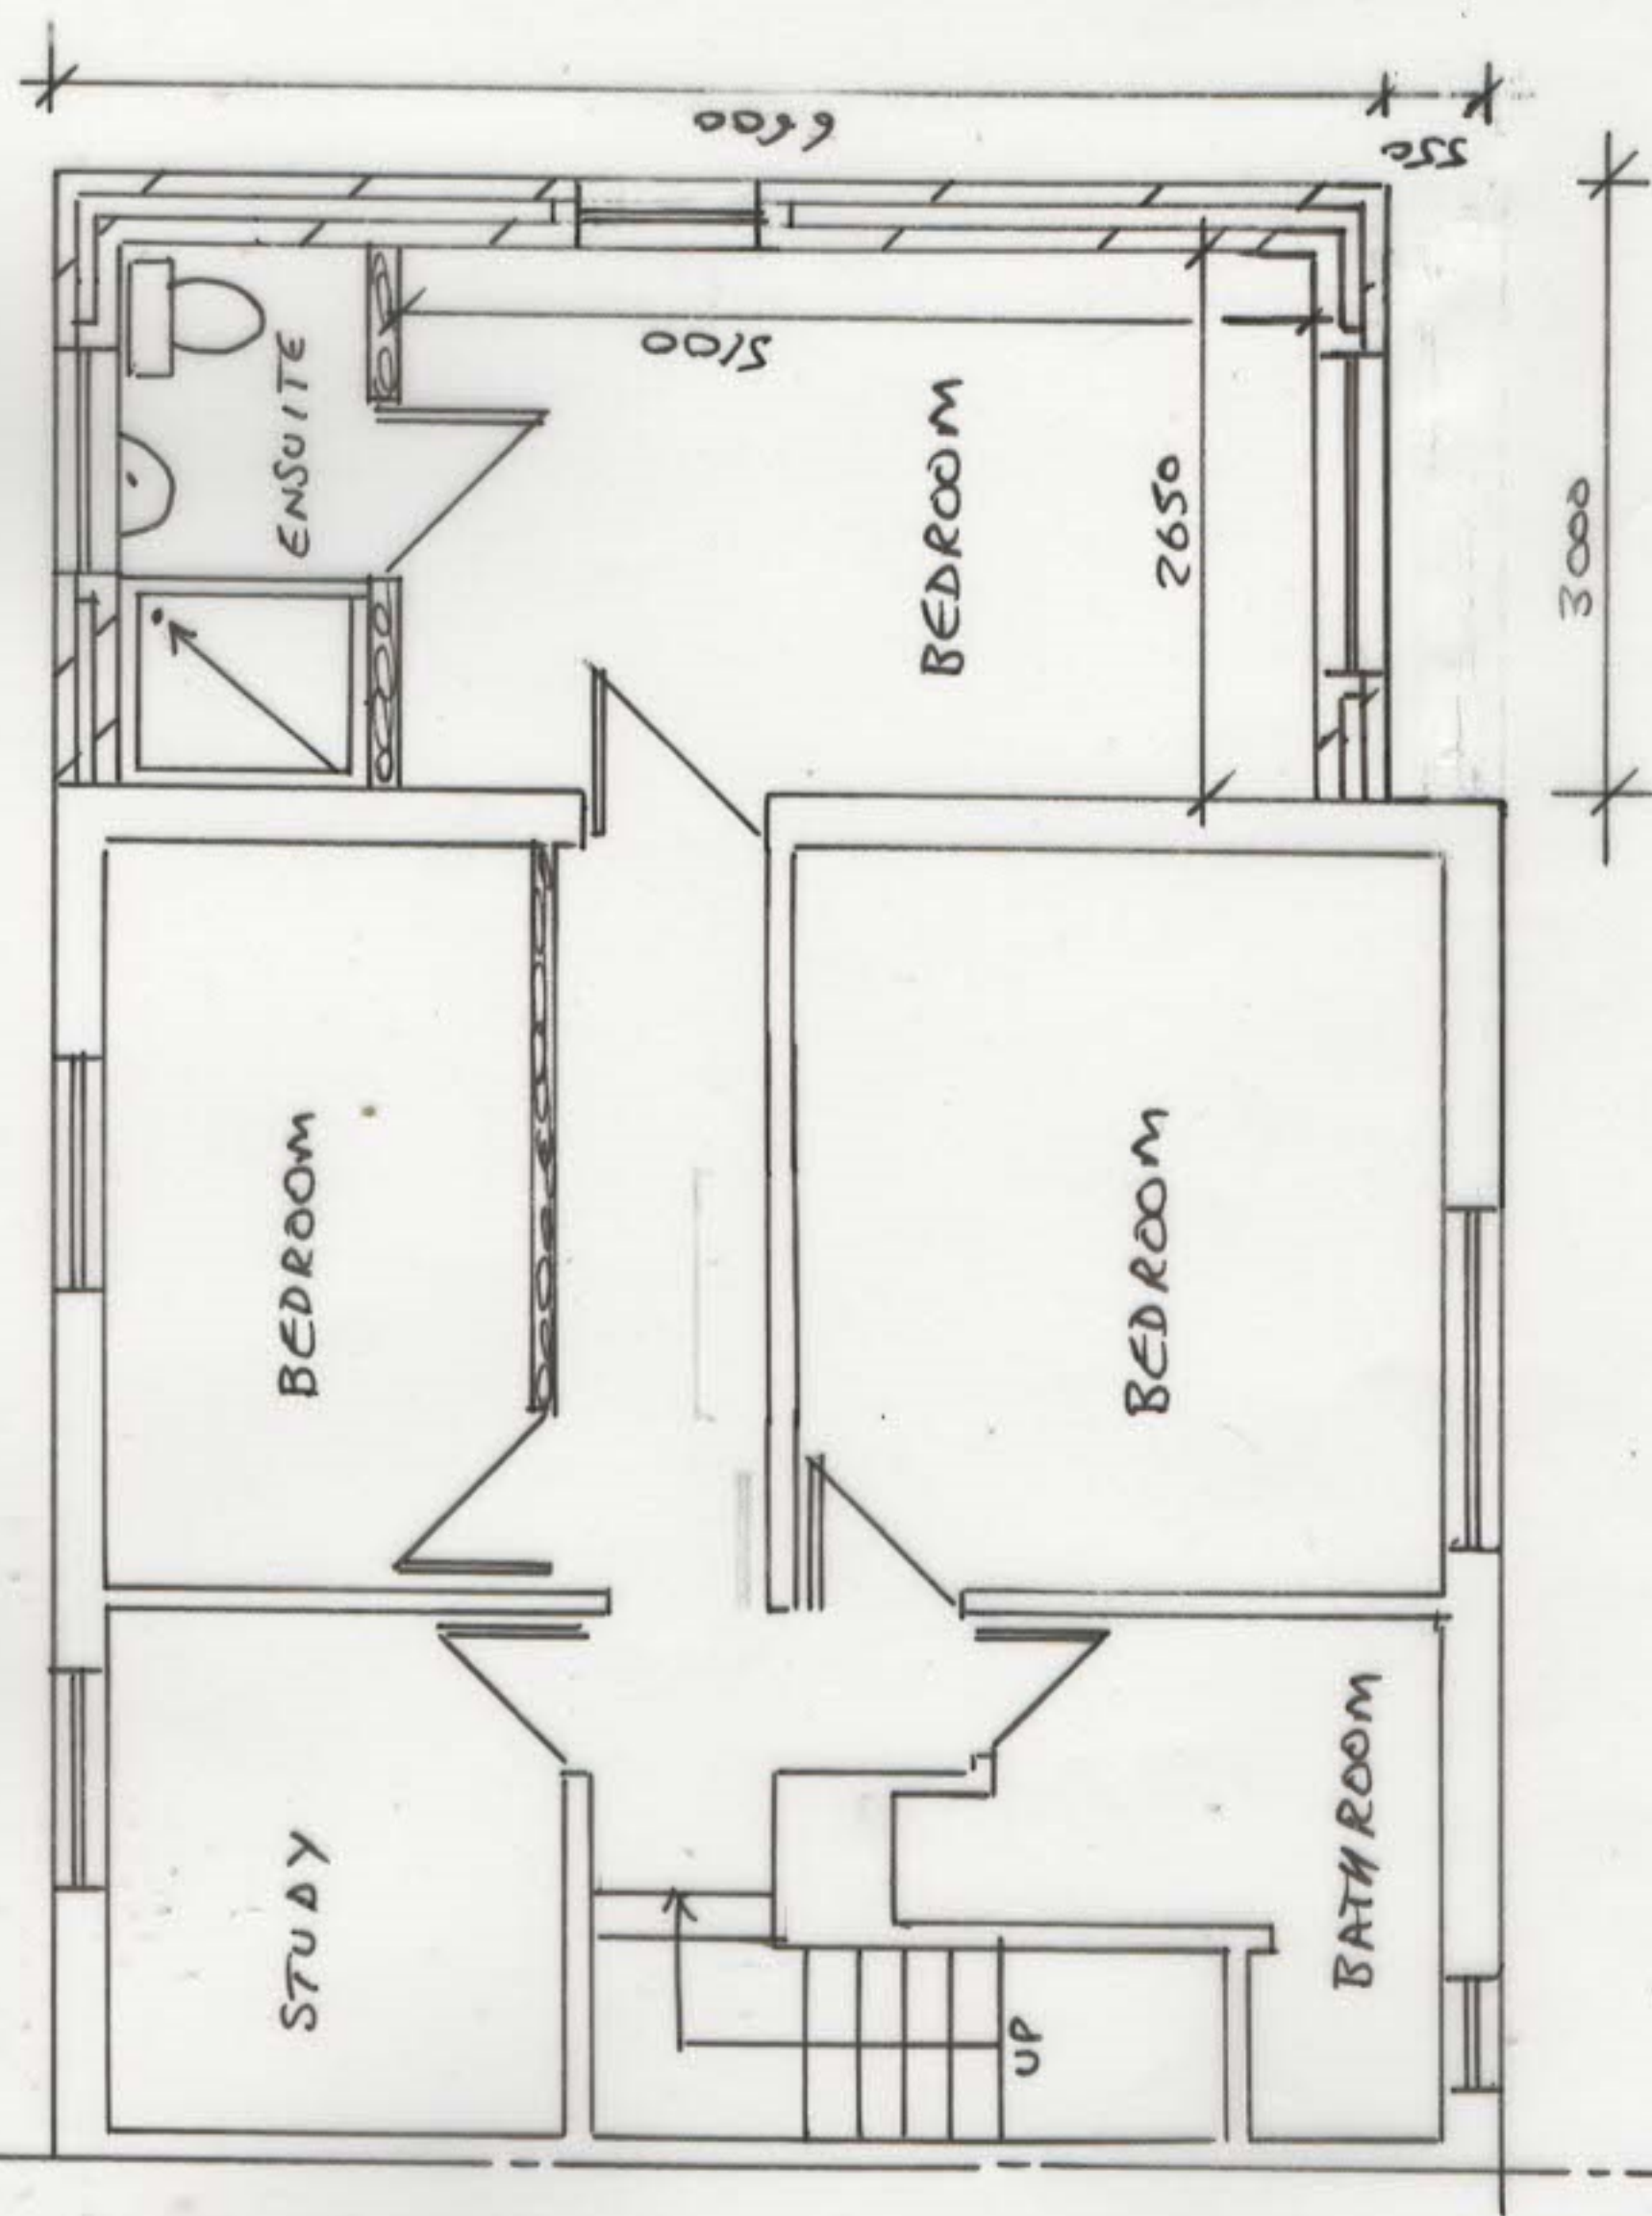

PROPOSED FIRST FLOOR 1:50