


0 1 2 3 4 5M

DWG NO : WR/2024/010

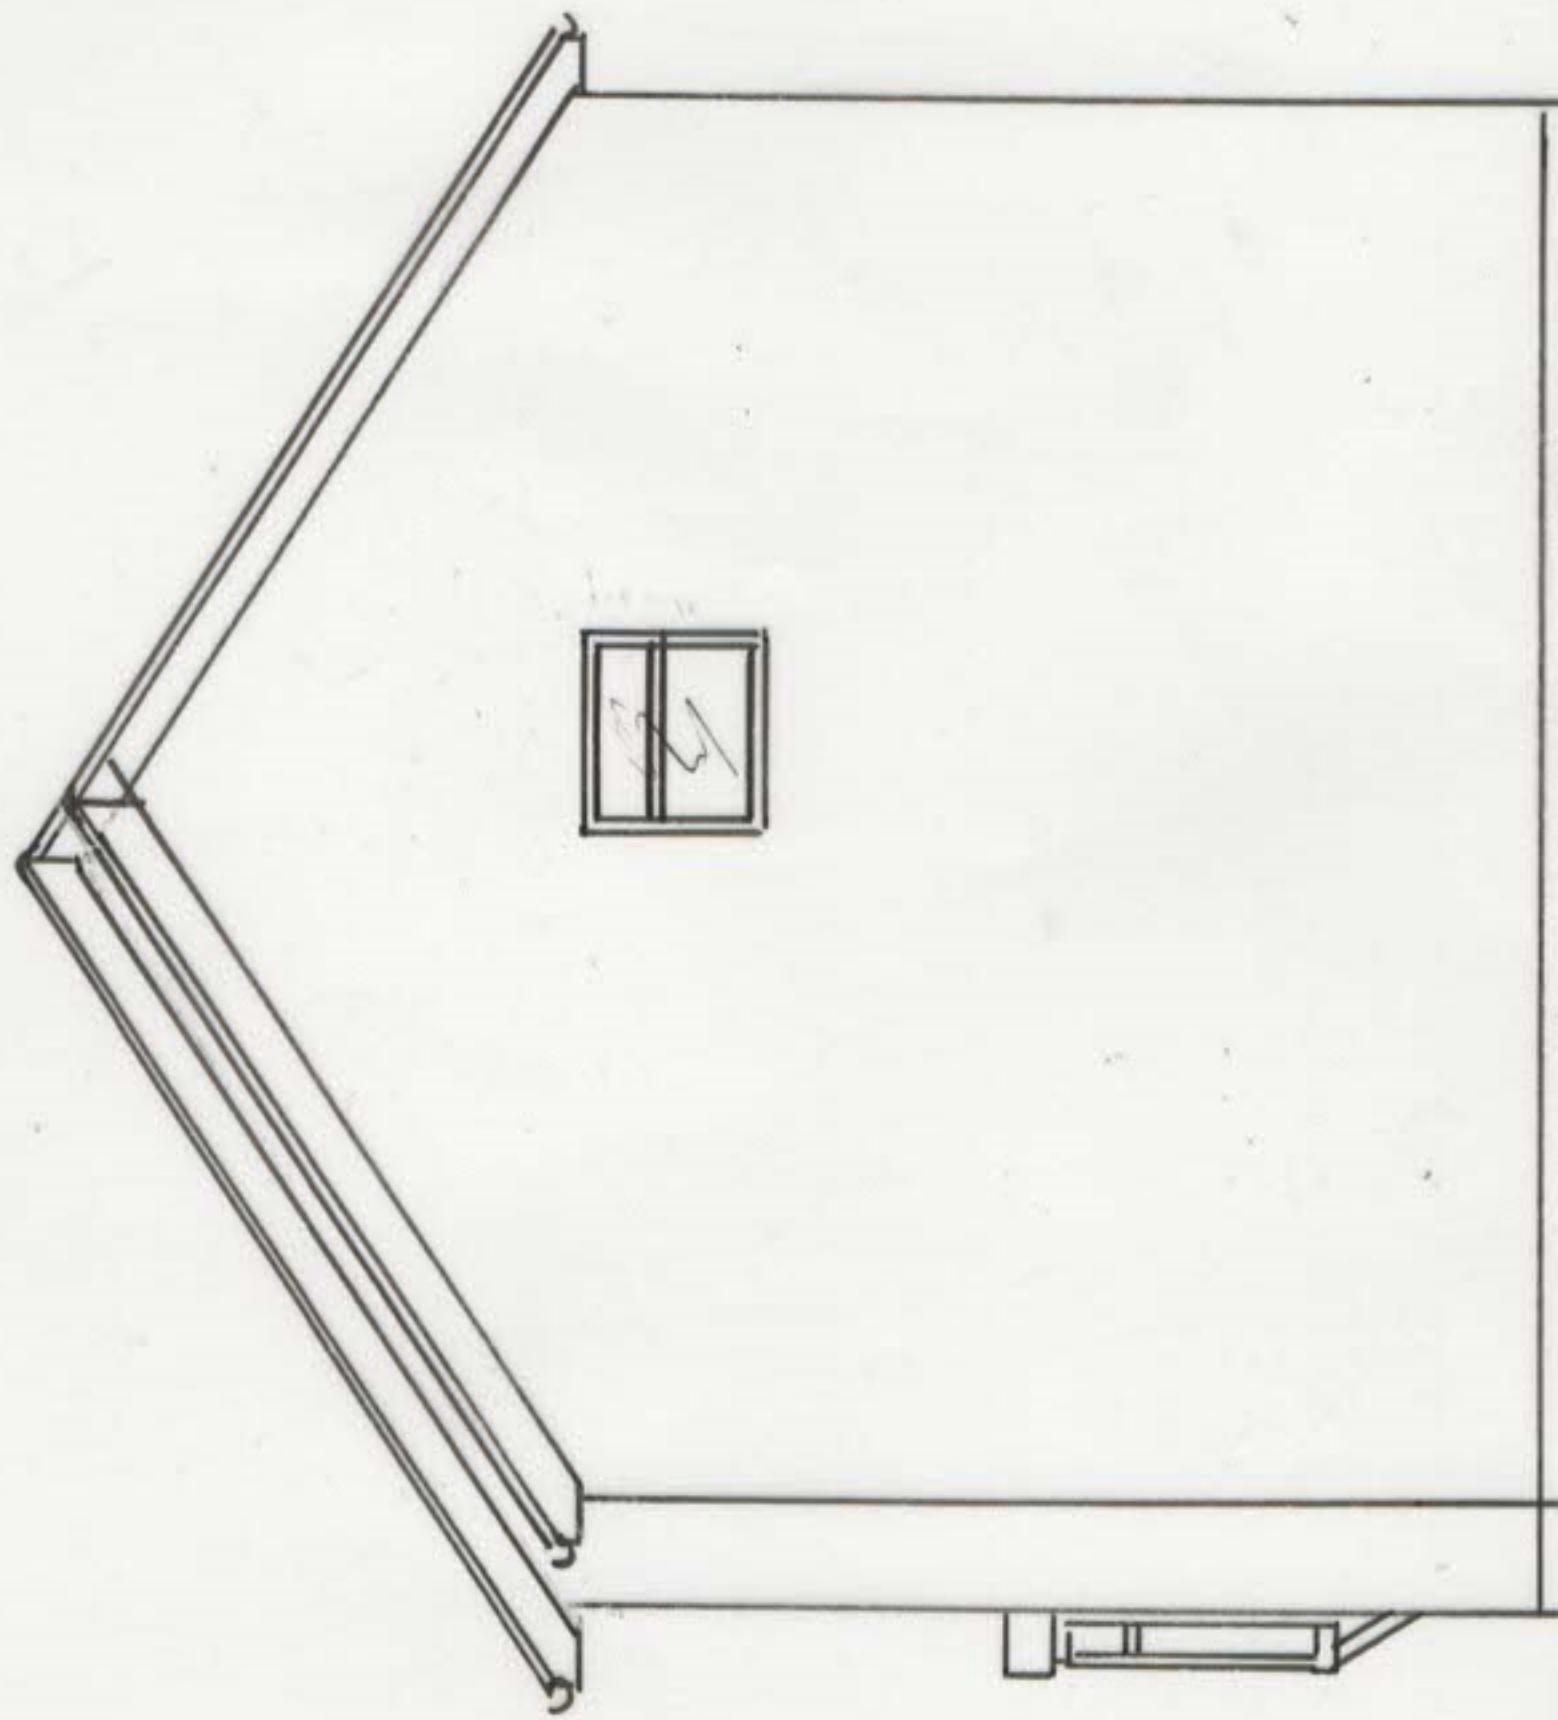

PROPOSED SIDE ELEVATION 1:50