




AFFORDABLE

JUNE 2023



1 - 2 BEDS

JUNE 2023

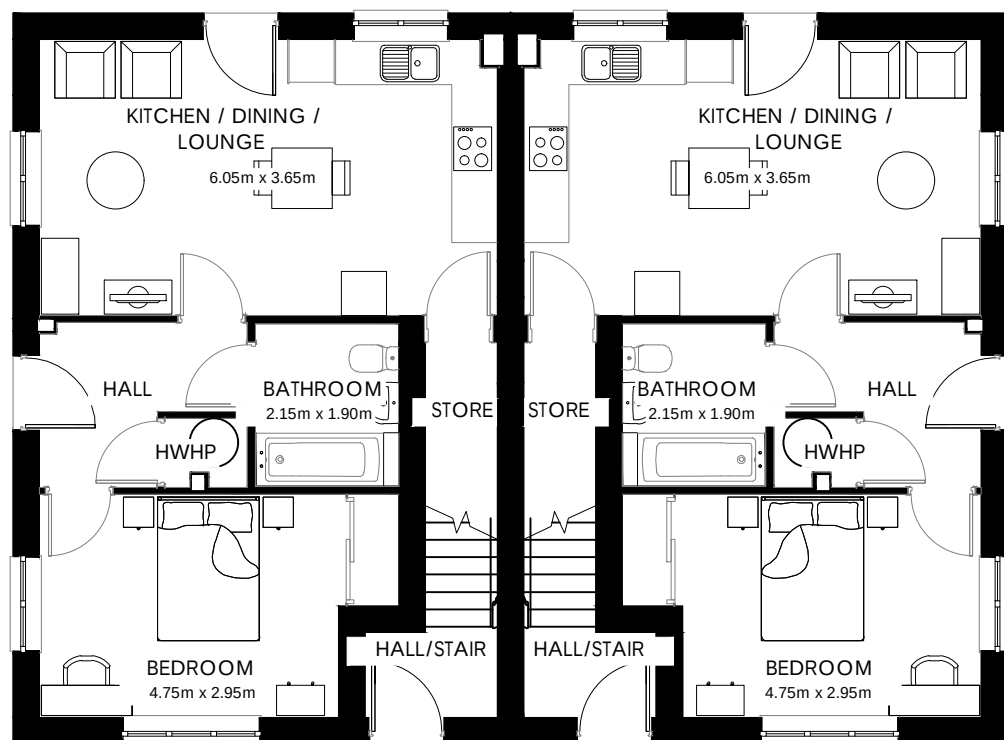

Ground Floor



Front Elevation

Front/Side Elevation



First Floor

Scale 1:100 @ A3
0m 1m 2m 3m 4m



Rear Elevation

Severn

G Series

~ Regional Variation ~

Elevation Code: B1

GF - 1 BED FLAT
FF - 2 BED FLAT


GF 546 ftsq 50.73msq
FF 592 ftsq 55.00msq

EG_SEVE_DM.1
Date: AUG 2024



2 BEDS


JUNE 2023

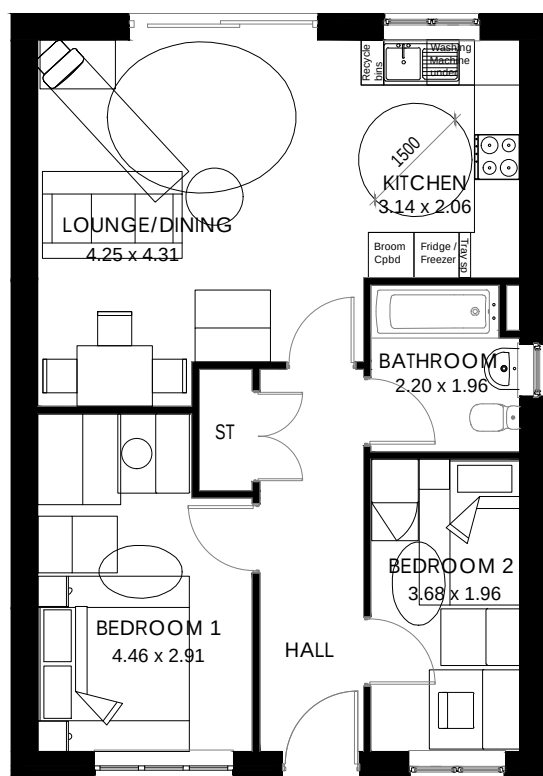

Floor Plan



Front Elevation

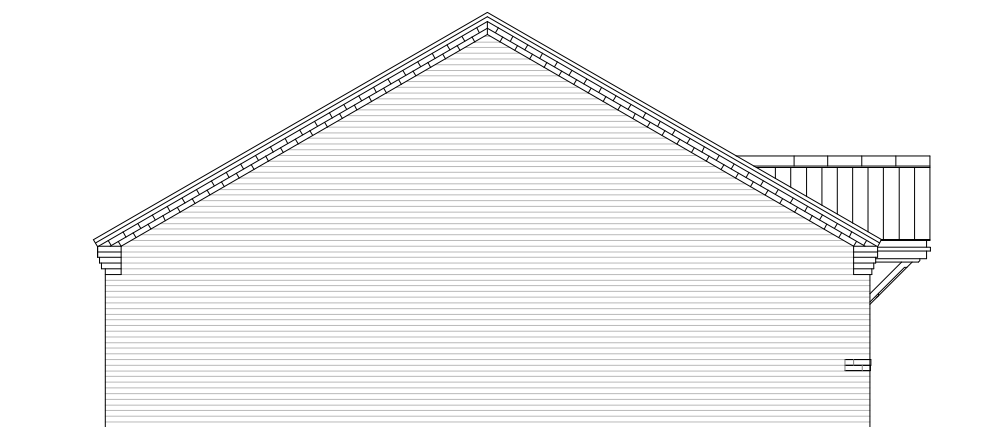

Side Elevation



Rear Elevation




Side Elevation

Bungalow

G Series


Elevation Code: B1
652 sqft 60.58 msq
Date: Jan 2023

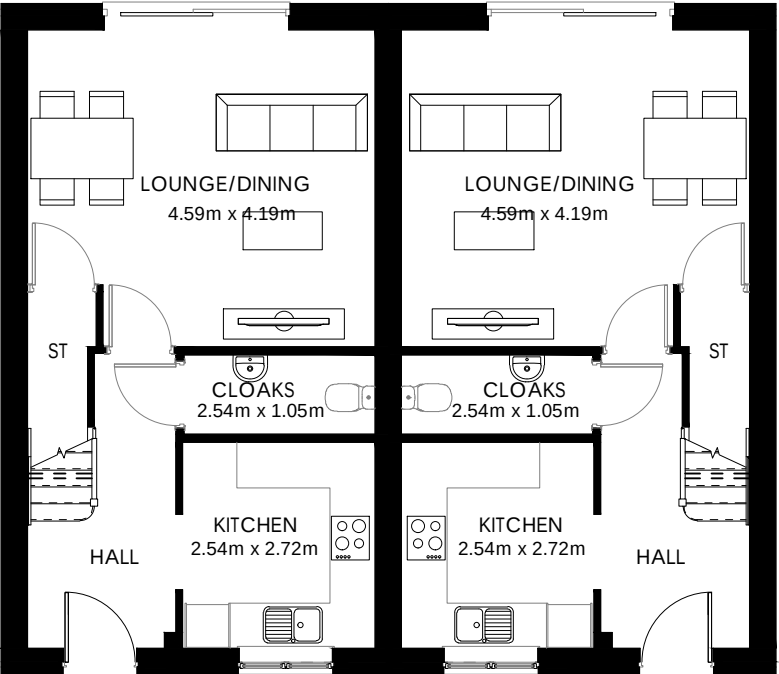


Ground Floor



Front Elevation

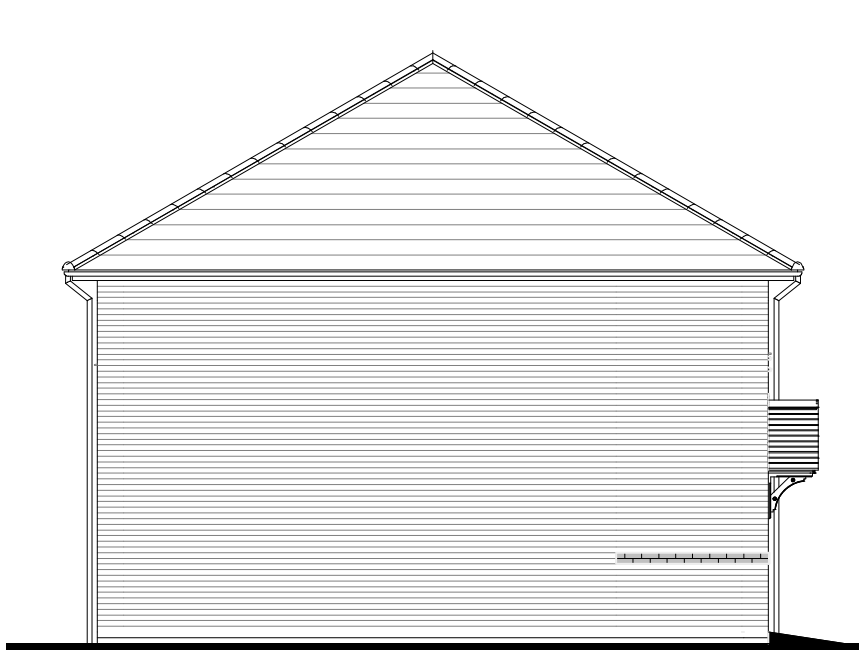


Side Elevation

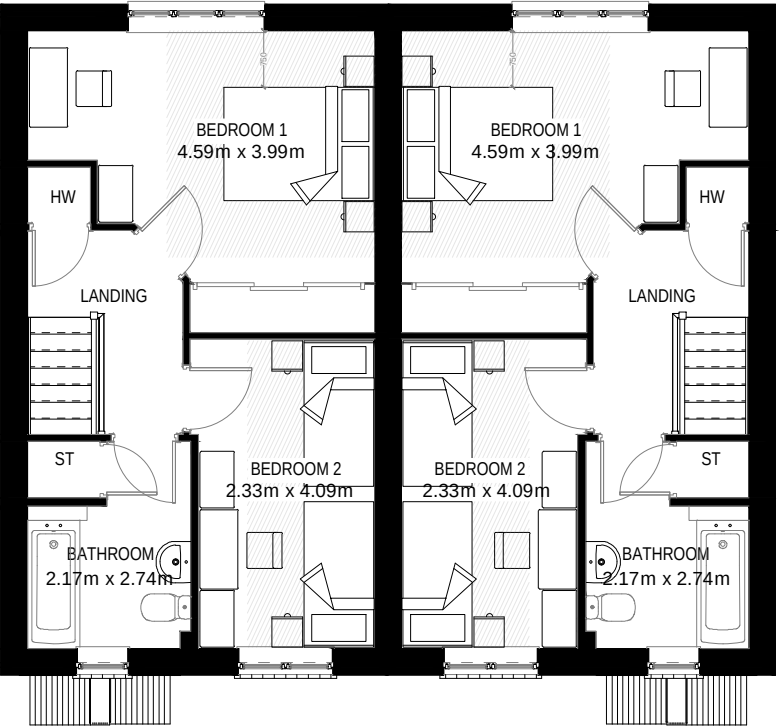

First Floor



Rear Elevation

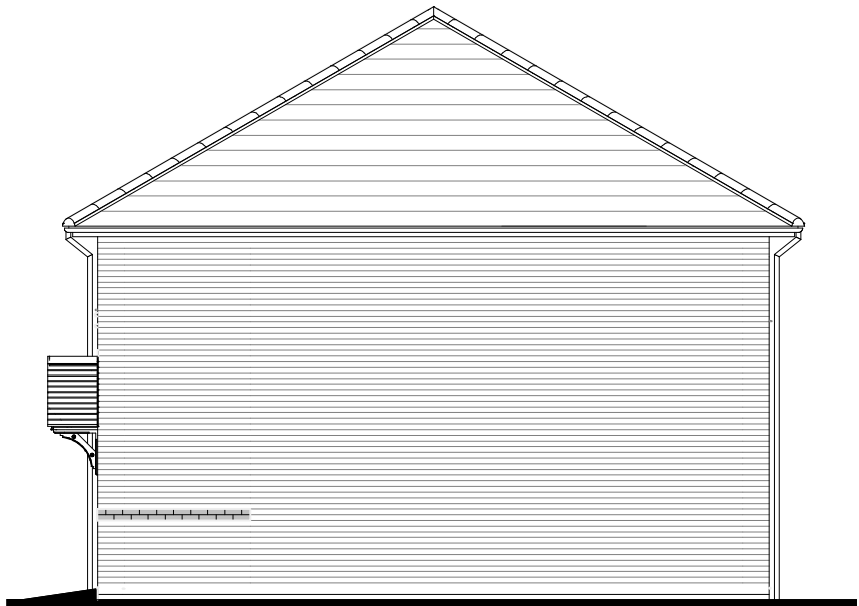

Side Elevation

TAVY
Semi
G Series
M4(2)


Elevation Code: B1
823 sqft 76.45 msq
Date: Nov 2022
(EG_TAVY_EM.1)

Scale 1:100 @ A3
0m 1m 2m 3m 4m






Front Elevation

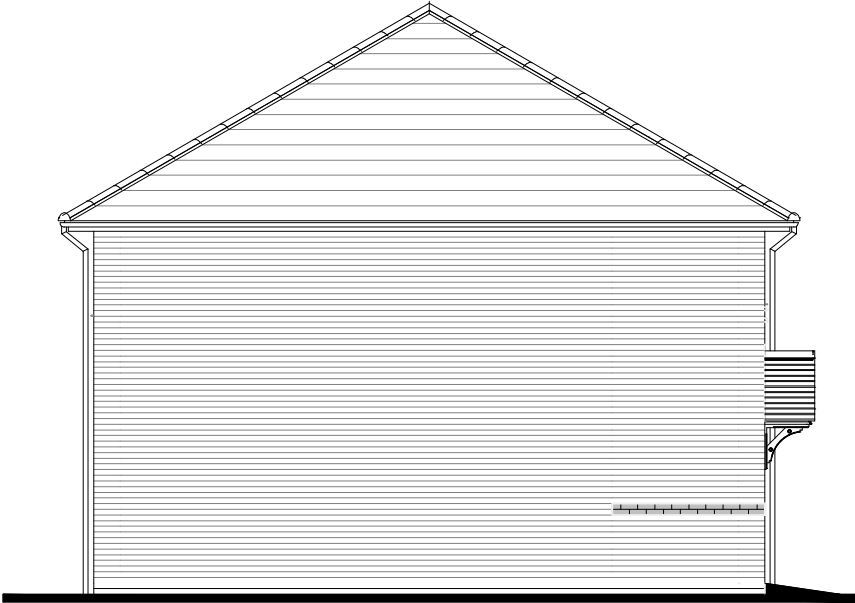

Side Elevation



Rear Elevation

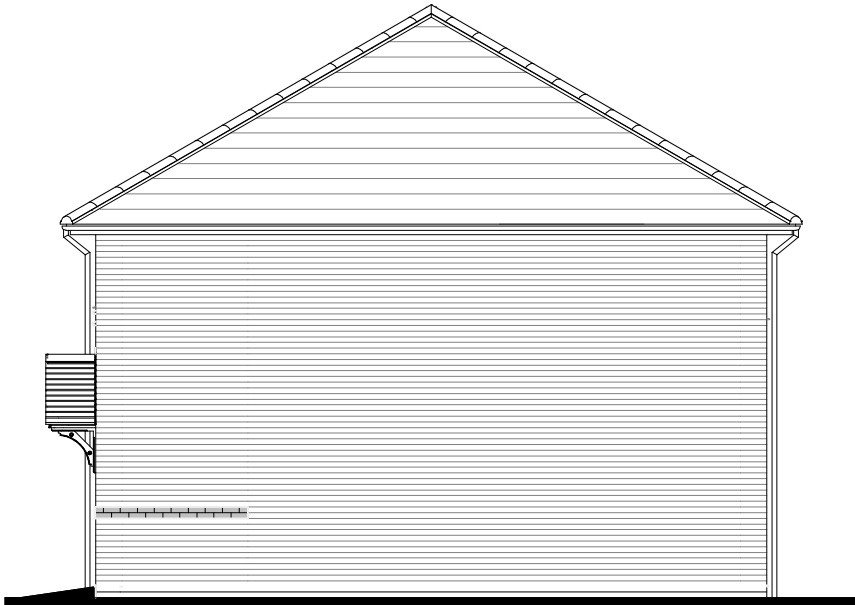


Side Elevation

TAVY
3 Block
G Series


Elevation Code: B1
823 sqft 76.45 msq
Date: Nov 2022
(EG_TAVY_EM.1)
(EG_TAVY_MM.1)

Scale 1:100 @ A3
0m 1m 2m 3m 4m



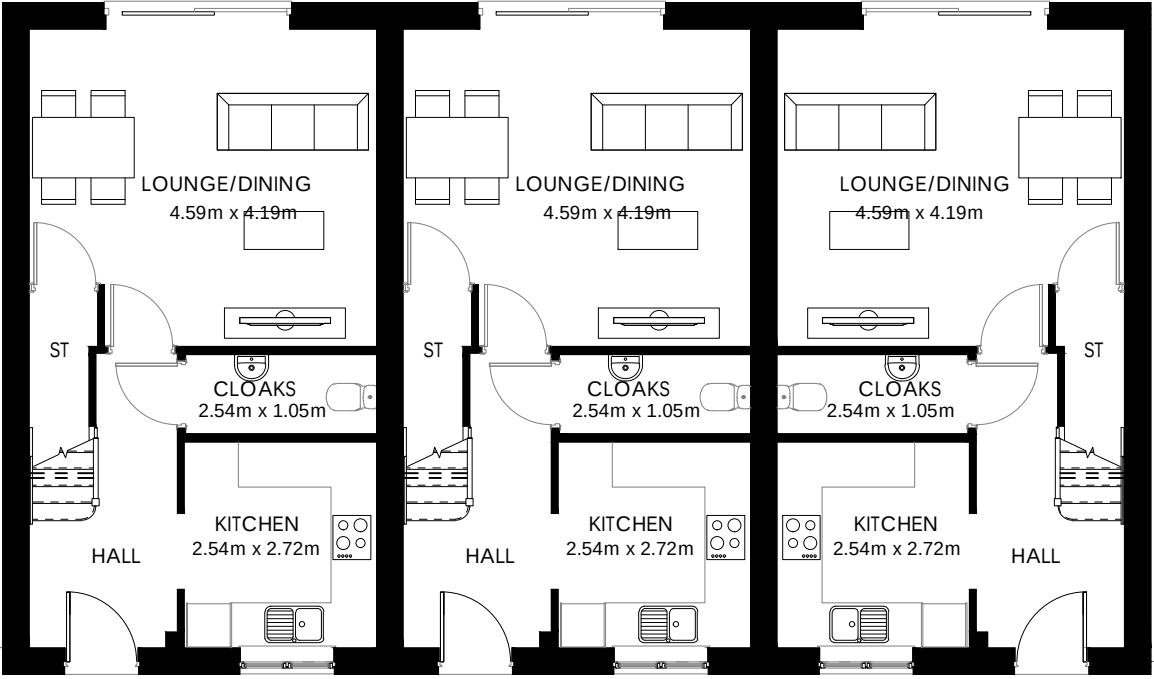

Ground Floor

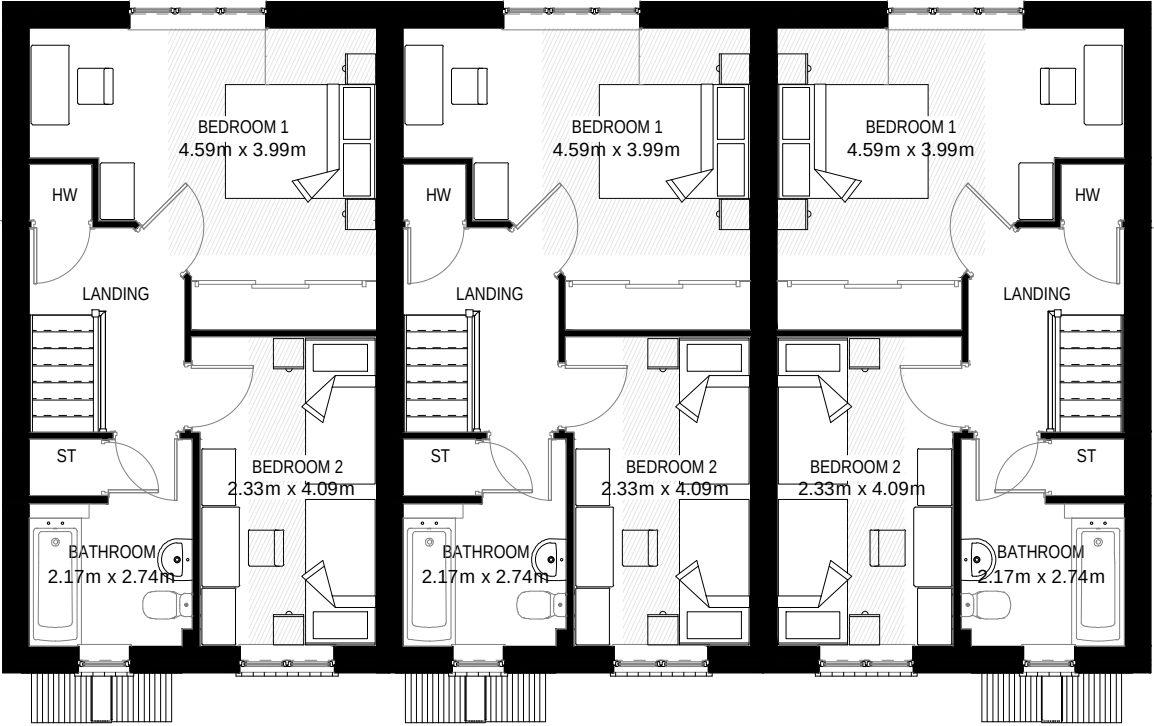

First Floor

Scale 1:100 @ A3
0m 1m 2m 3m 4m

TAVY
3 Block
G Series

Elevation Code: B1
823 sqft 76.45 msq
Date: Nov 2022
(EG_TAVY_EM.1)
(EG_TAVY_MM.1)






Front Elevation



Rear Elevation



Side Elevation

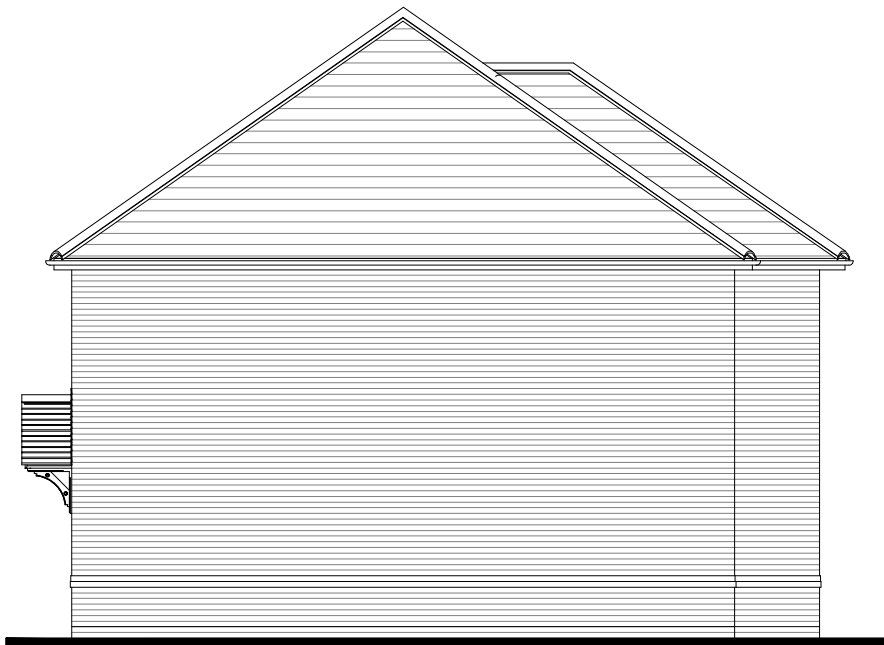

Side Elevation

Severn / Tavy


2 Block
G Series

~ Regional Variation ~


Elevation Code: B1

Tavy: 823 ftsq 76.45msq
Severn: GF 546 ftsq 50.73msq
FF 592 ftsq 55.00msq

EG_SEVE_DM.1
EG_TAVY_DM.1
Date: Aug 2024

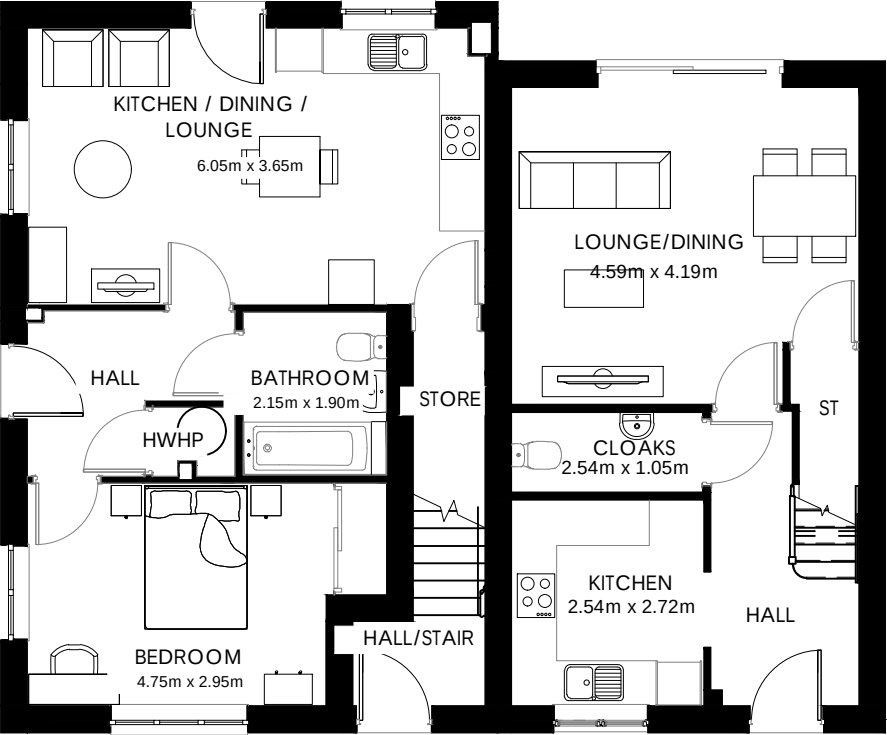

Ground Floor

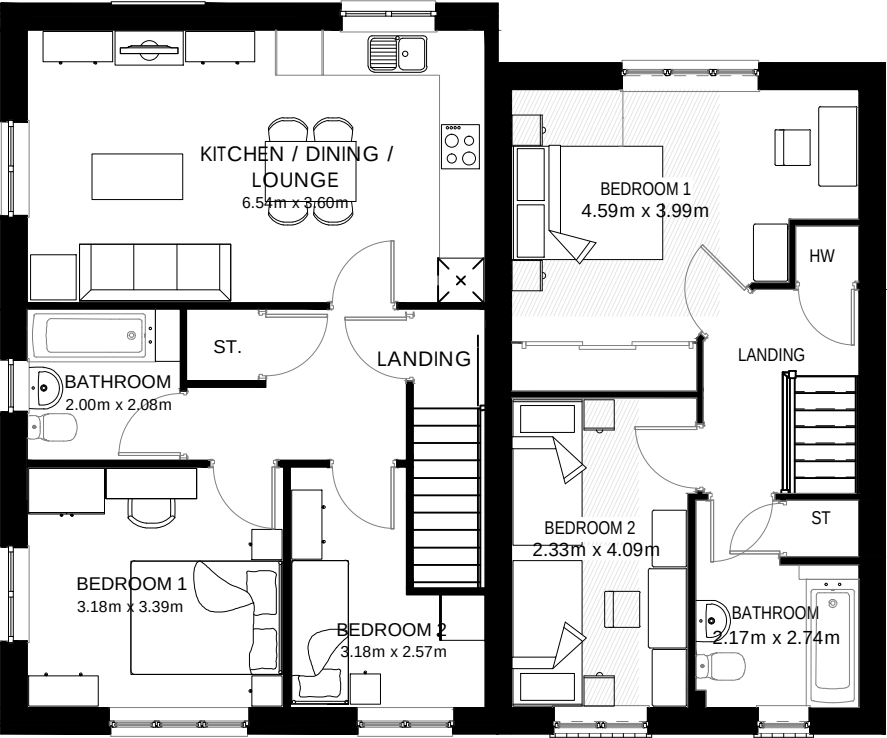

First Floor

Severn/
Tavy
2 Block
G Series

~ Regional Variation ~

Elevation Code: B1

Tavy: 823 ftsq 76.45msq

Severn: GF 546 ftsq 50.73msq
FF 592 ftsq 55.00msq

EG_SEVE_DM.1

EG_TAVY_DM.1

Date: Aug 2024




Front Elevation



Rear Elevation



Rear Elevation

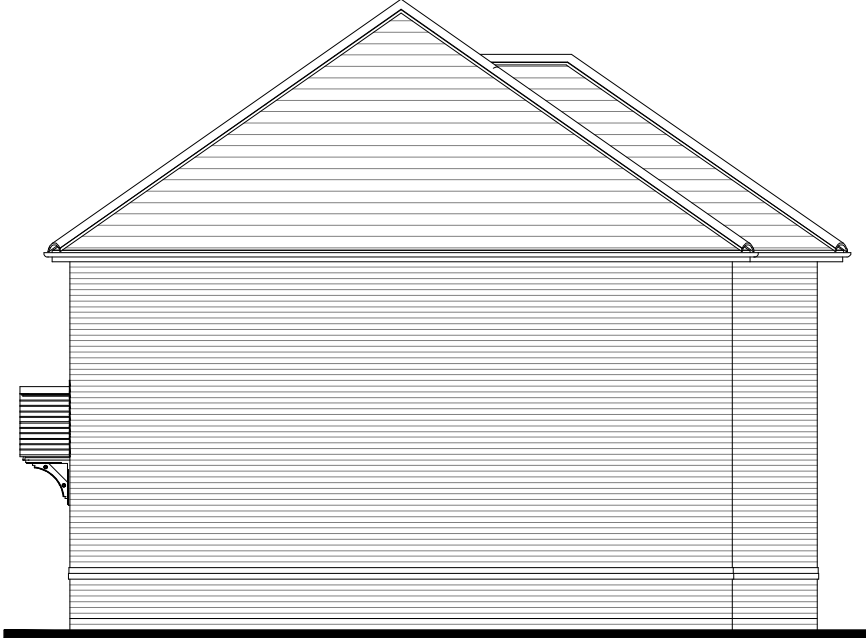

Side Elevation


Scale 1:100 @ A3
0m 1m 2m 3m 4m

Severn / Tavy


3 Block
G Series
~ Regional Variation ~

Elevation Code: B1
Tavy: 823 ftsq 76.45msq
Severn: GF 546 ftsq 50.73msq
FF 592 ftsq 55.00msq

EG_SEVE_DM.1
EG_TAVY_DM.1
Date: Aug 2024

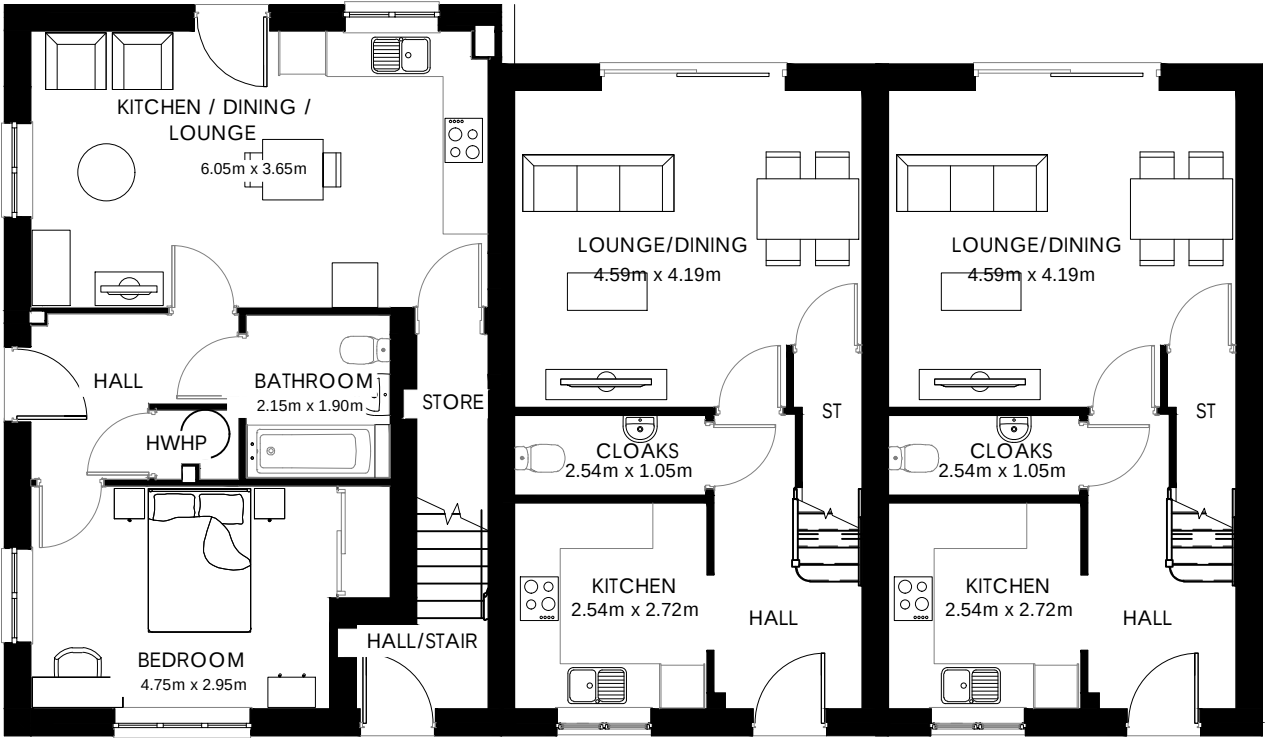

Ground Floor

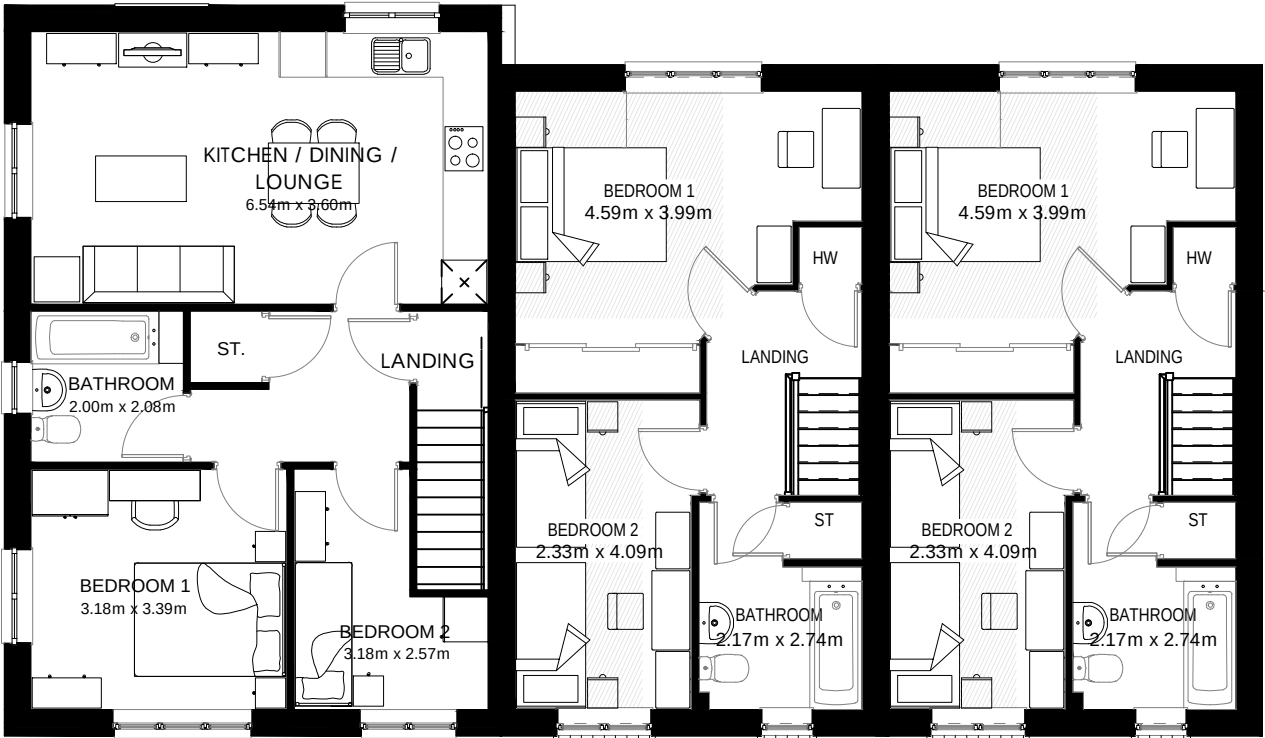

First Floor

Severn/ Tavy

3 Block
G Series

~ Regional Variation ~

Elevation Code: B1

Tavy: 823 ftsq 76.45msq

Severn: GF 546 ftsq 50.73msq
FF 592 ftsq 55.00msq

EG_SEVE_DM.1

EG_TAVY_DM.1

Date: Aug 2024




Front Elevation



Front/Side Elevation



Rear Elevation

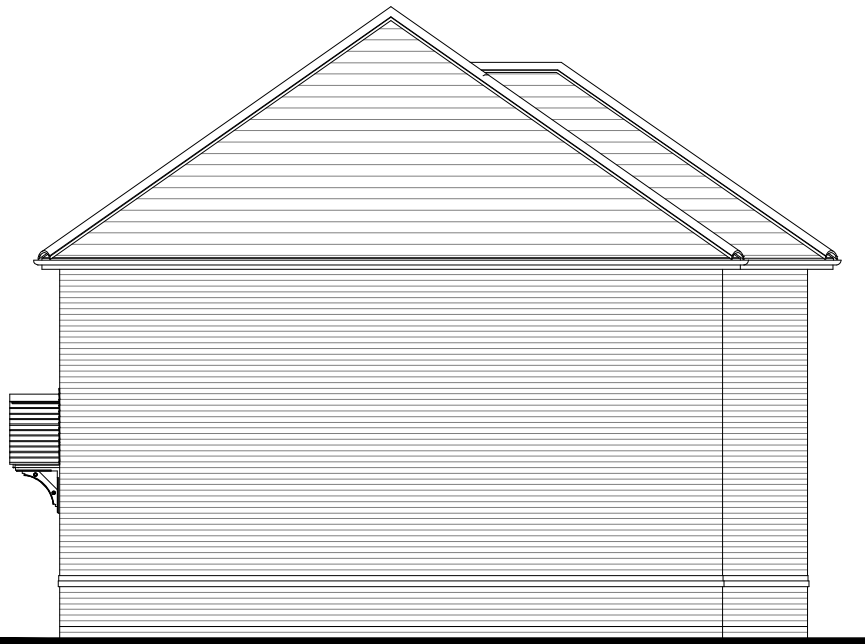


Side Elevation

Severn / Tavy


4 Block
G Series
~ Regional Variation ~

Elevation Code: B1
Tavy: 823 ftsq 76.45msq
Severn: GF 546 ftsq 50.73msq
FF 592 ftsq 55.00msq

EG_SEVE_DM.1
EG_TAVY_DM.1
Date: Aug 2024

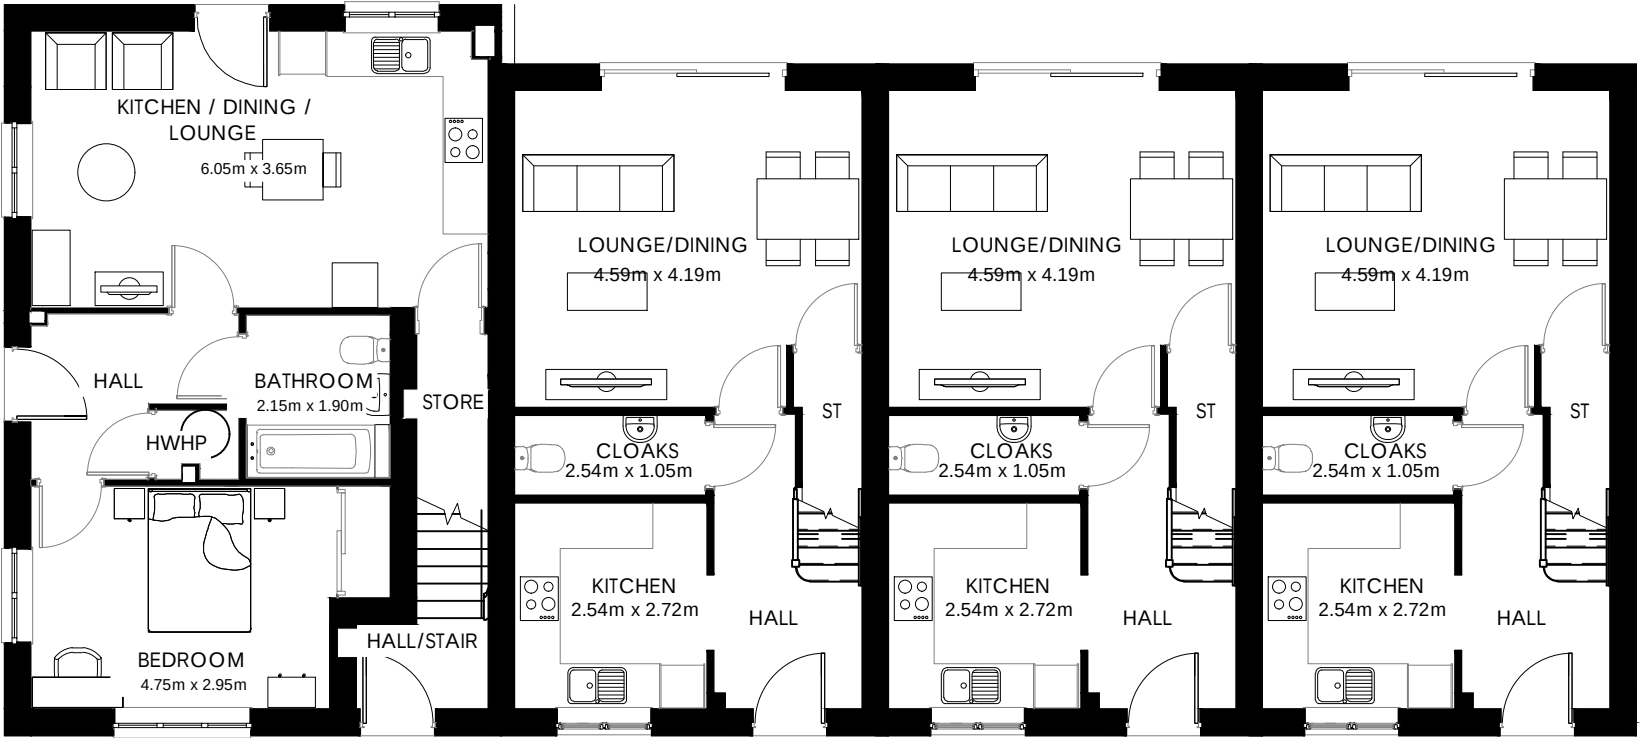

Ground Floor

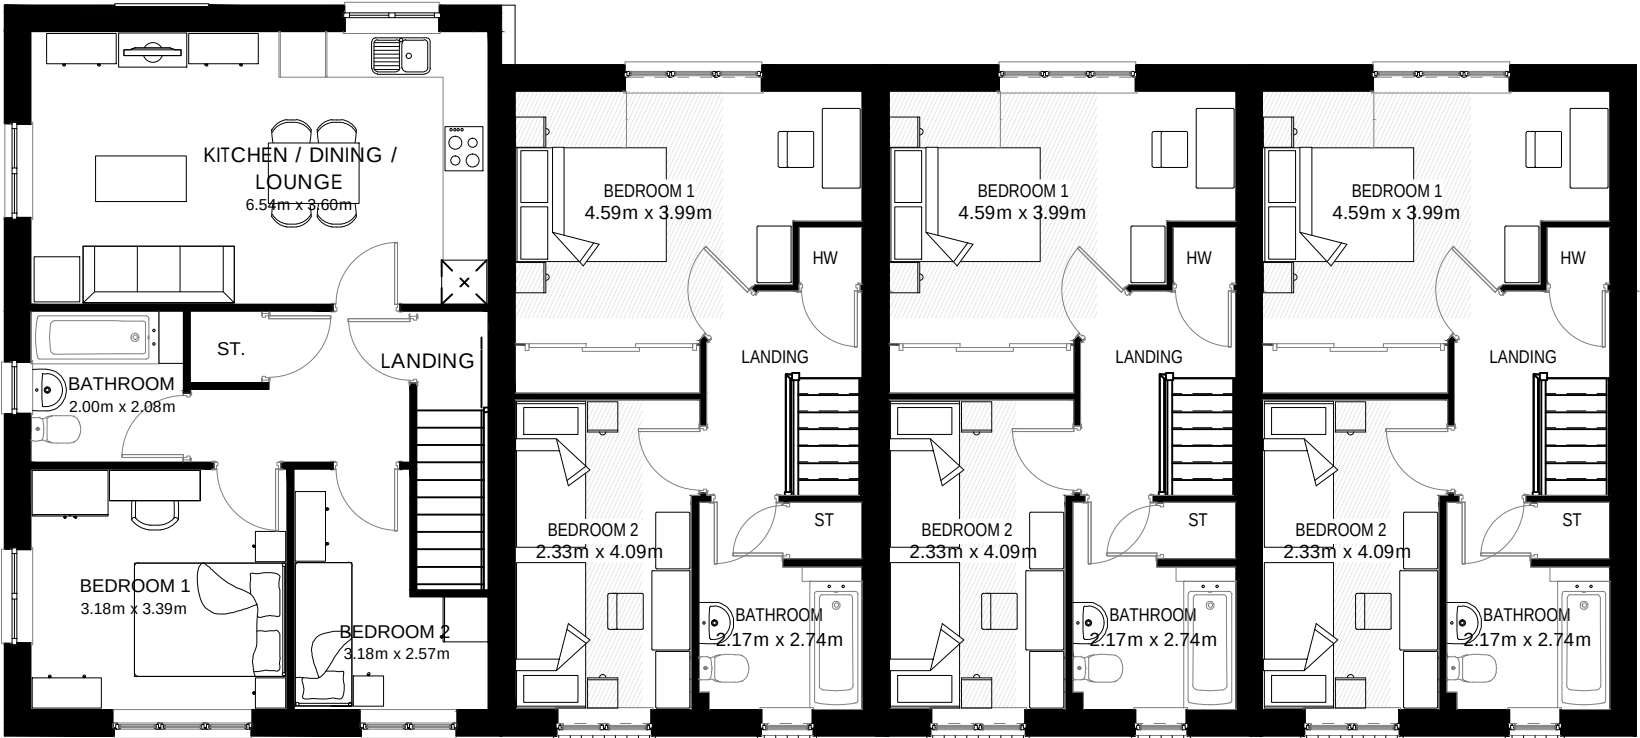

First Floor

Severn/
Tavy
4 Block
G Series

~ Regional Variation ~

Elevation Code: B1

Tavy: 823 ftsq 76.45msq

Severn: GF 546 ftsq 50.73msq
FF 592 ftsq 55.00msq

EG_SEVE_DM.1

EG_TAVY_DM.1

Date: Aug 2024




3 BEDS



JUNE 2023

HERITAGE

- REDROW -

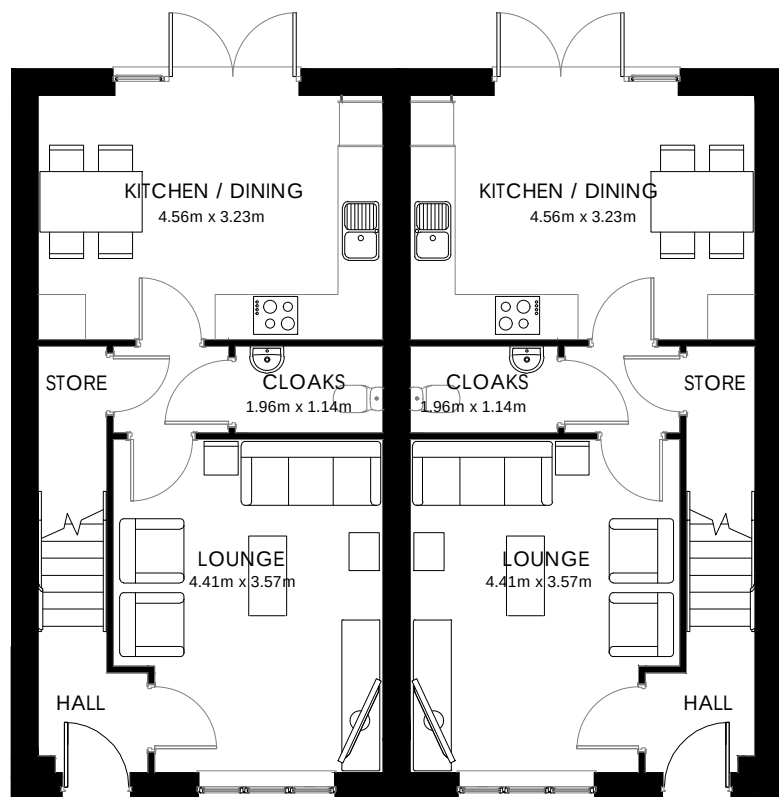

Ground Floor

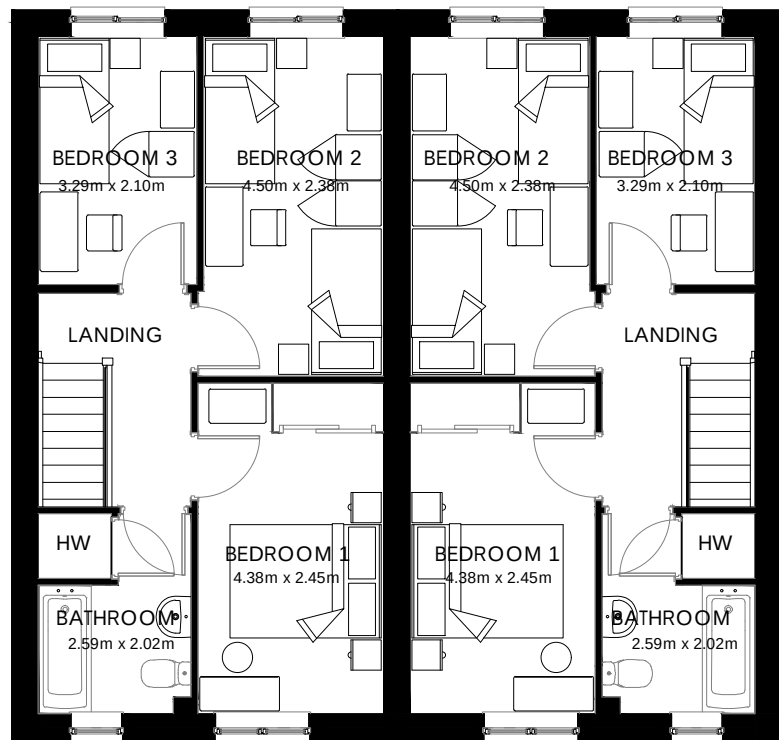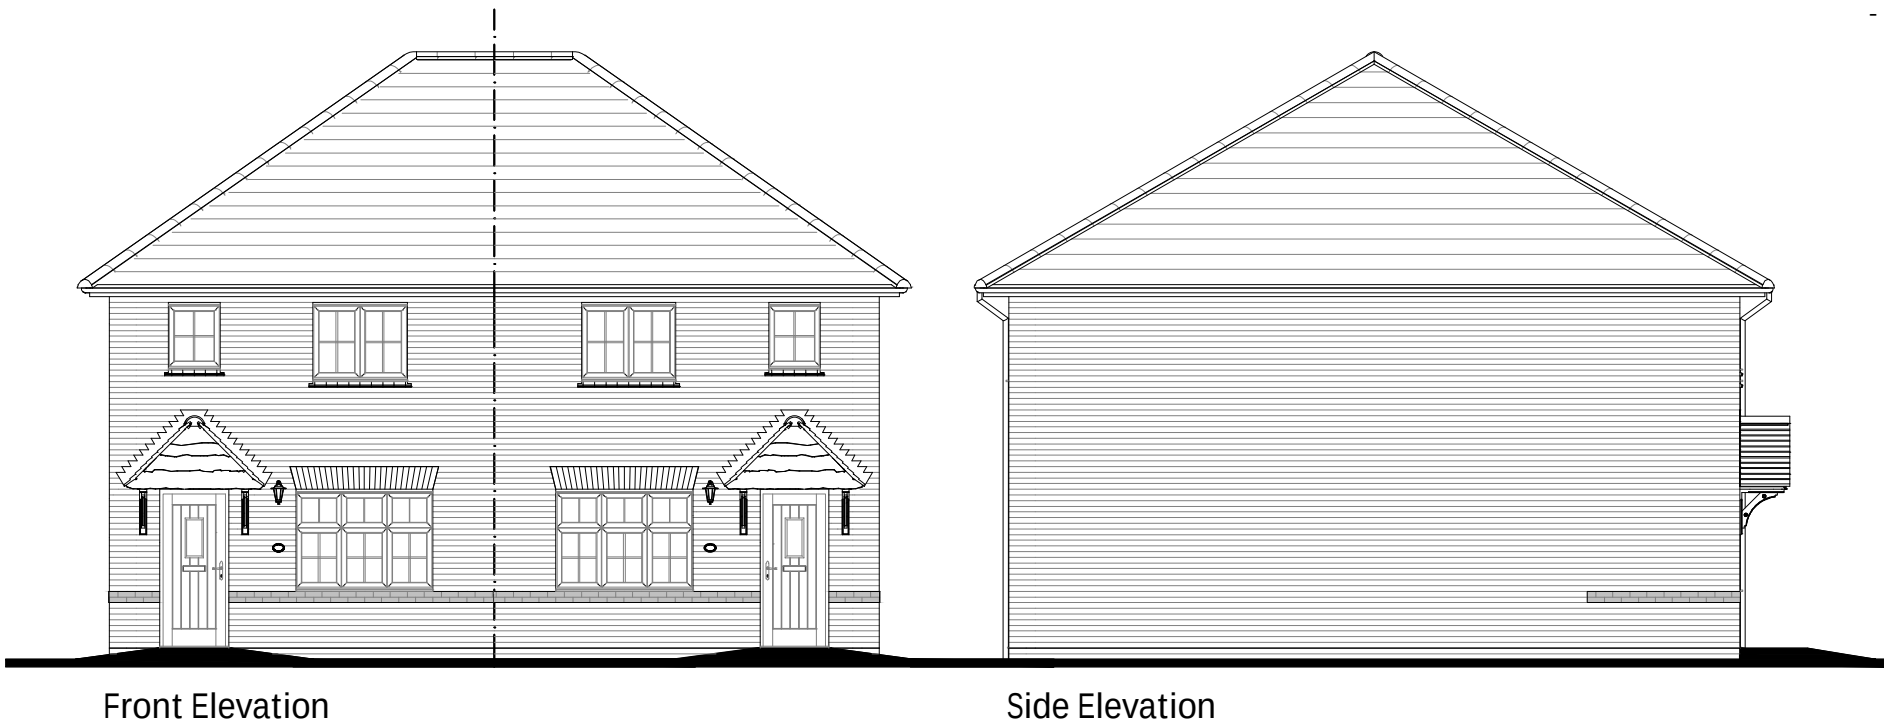

First Floor



Dart
Semi
G Series


Elevation Code: B1
896 sqft 83.20 msq
Date: Nov 2022
(EG_DART_EM.1)
(EG_DART_MM.1)

Scale 1:100 @ A3
0m 1m 2m 3m 4m





Front Elevation

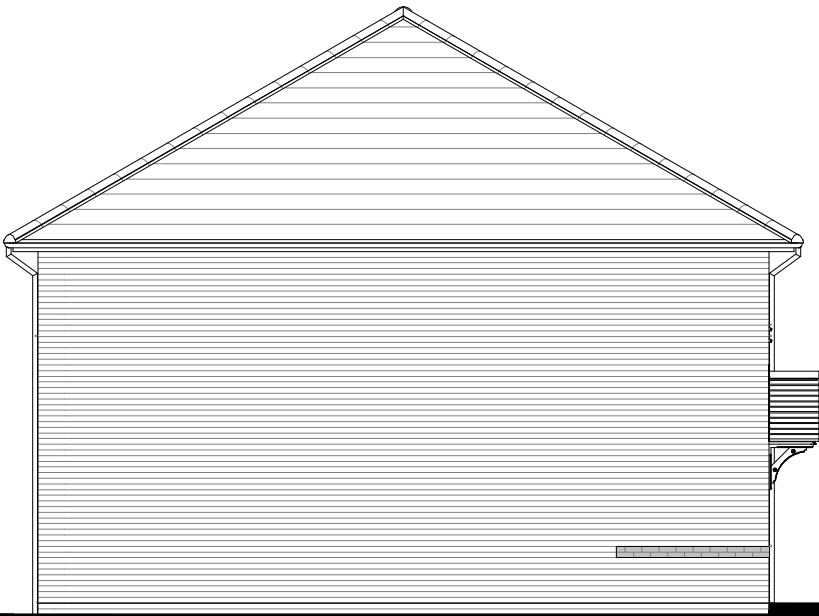

Side Elevation



Rear Elevation




Side Elevation

Dart
4 block
G Series


Elevation Code: B1
896 sqft 83.20 msq
Date: Nov 2022
(EG_DART_EM.1)
(EG_DART_MM.1)

Scale 1:100 @ A3
0m 1m 2m 3m 4m



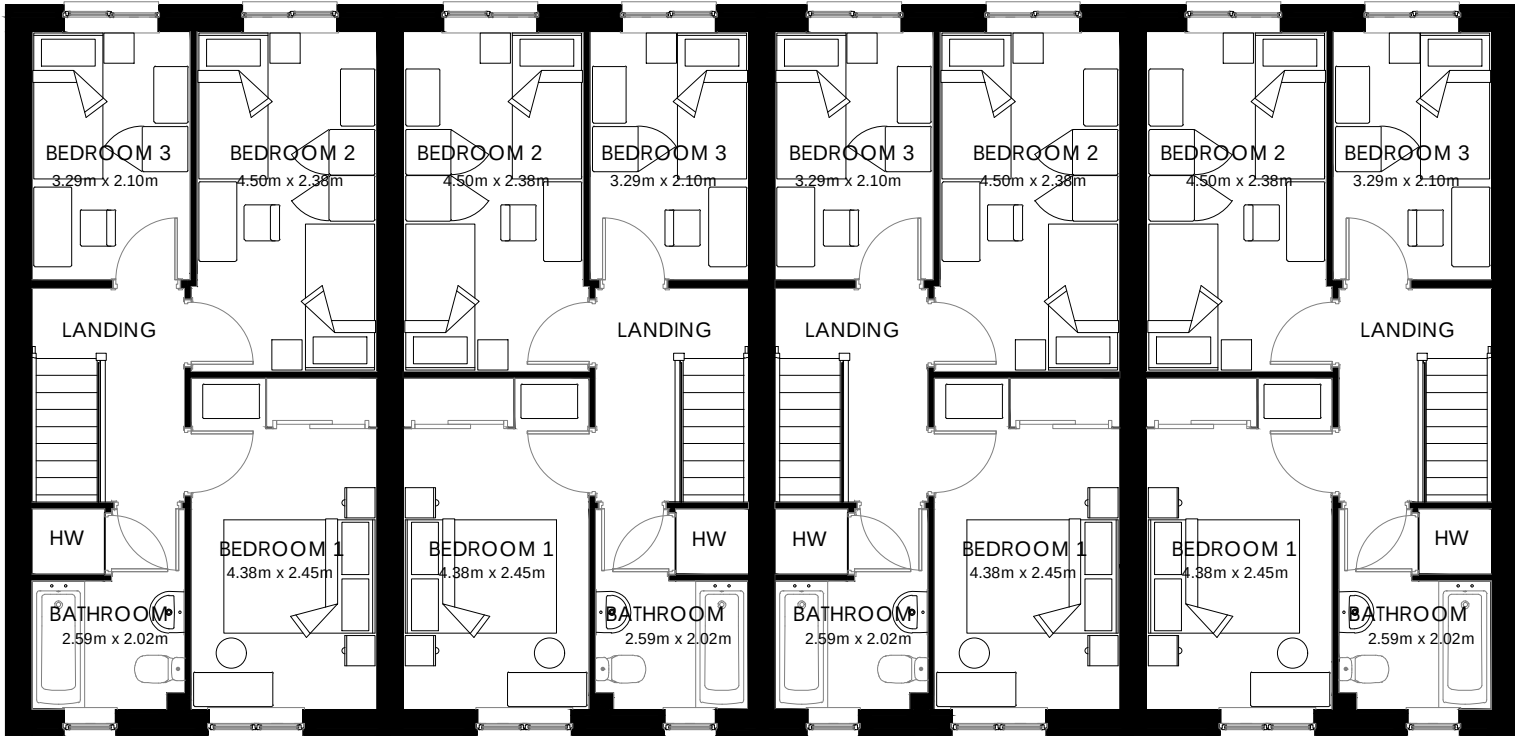

First Floor

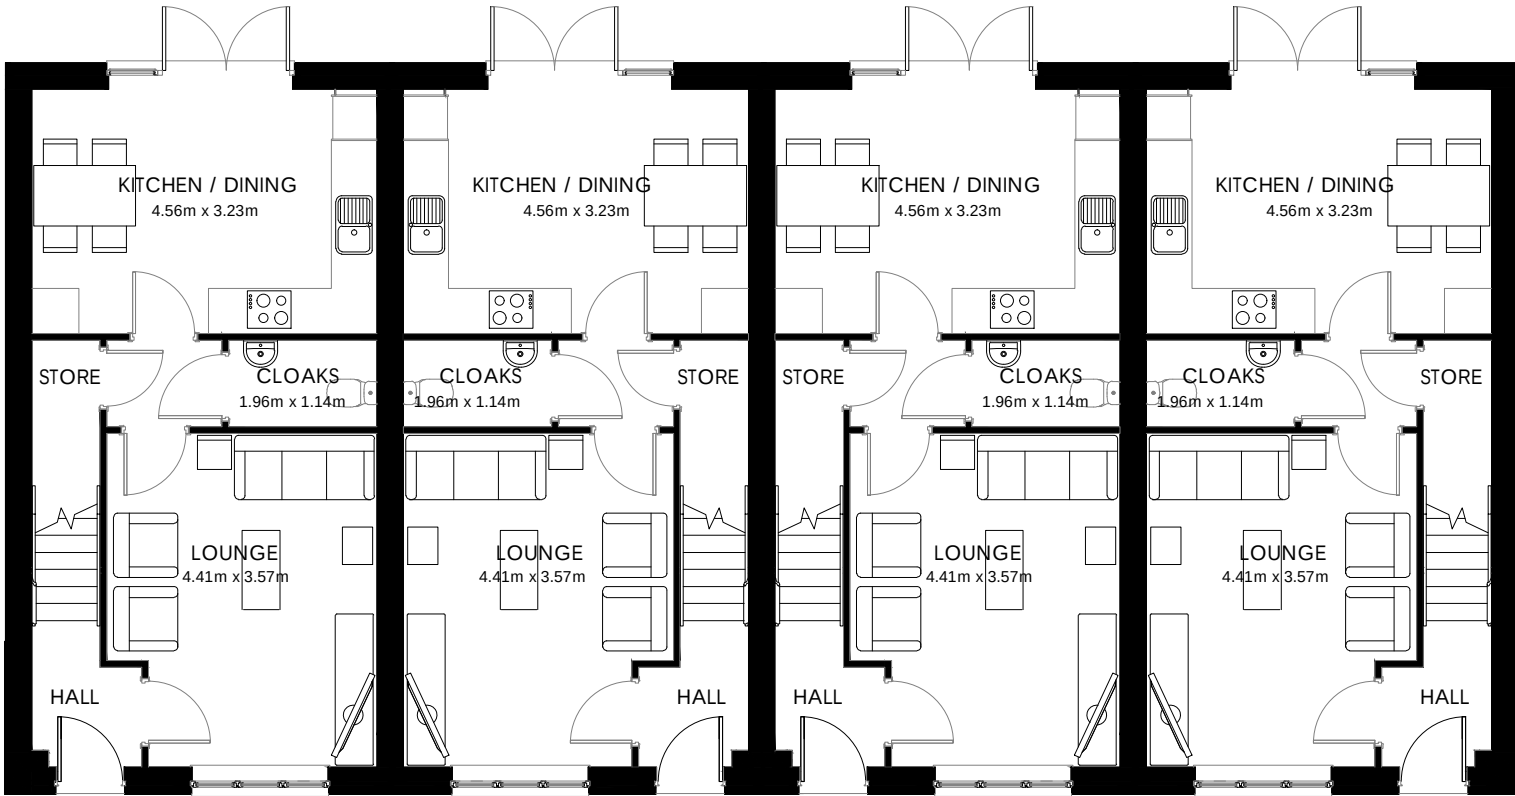

Ground Floor

Scale 1:100 @ A3
0m 1m 2m 3m 4m


Dart
4 block
G Series

Elevation Code: B1
896 sqft 83.20 msq
Date: Nov 2022
(EG_DART_EM.1)
(EG_DART_MM.1)





Front Elevation

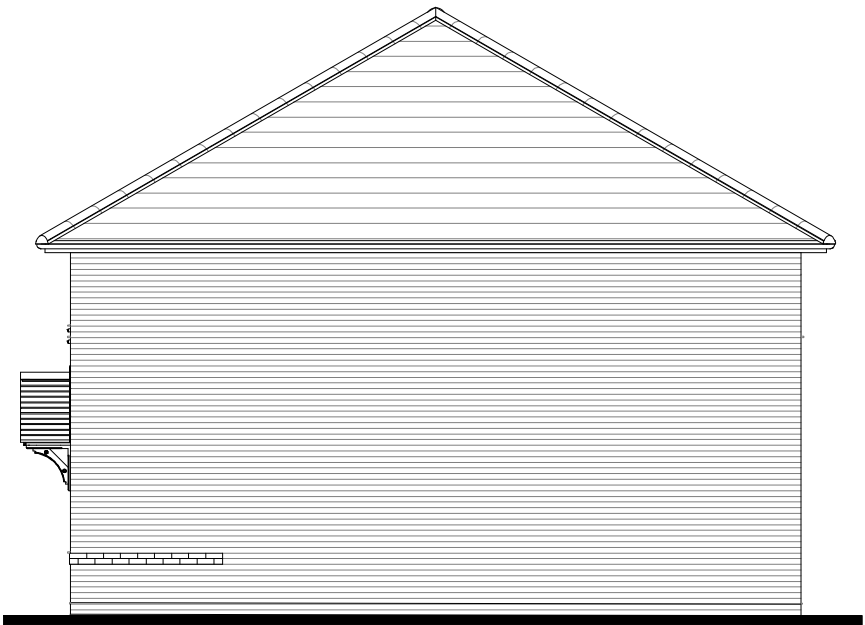

Side Elevation



Rear Elevation



Side/Front Elevation


Scale 1:100 @ A3
0m 1m 2m 3m 4m 5m

Dart / Severn

3B5P / 1B2P/2B3P
G Series

Dart End (EG_DART_EM.2)	896 ft ²	83.20 m ²
Dart Mid (EG_DART_MM.2)	896 ft ²	83.20 m ²
Severn GF (EG_SEVE_DM.1)	546 ft ²	50.73 m ²
Severn FF (EG_SEVE_DM.1)	592 ft ²	55.00 m ²

Date: Aug 2024

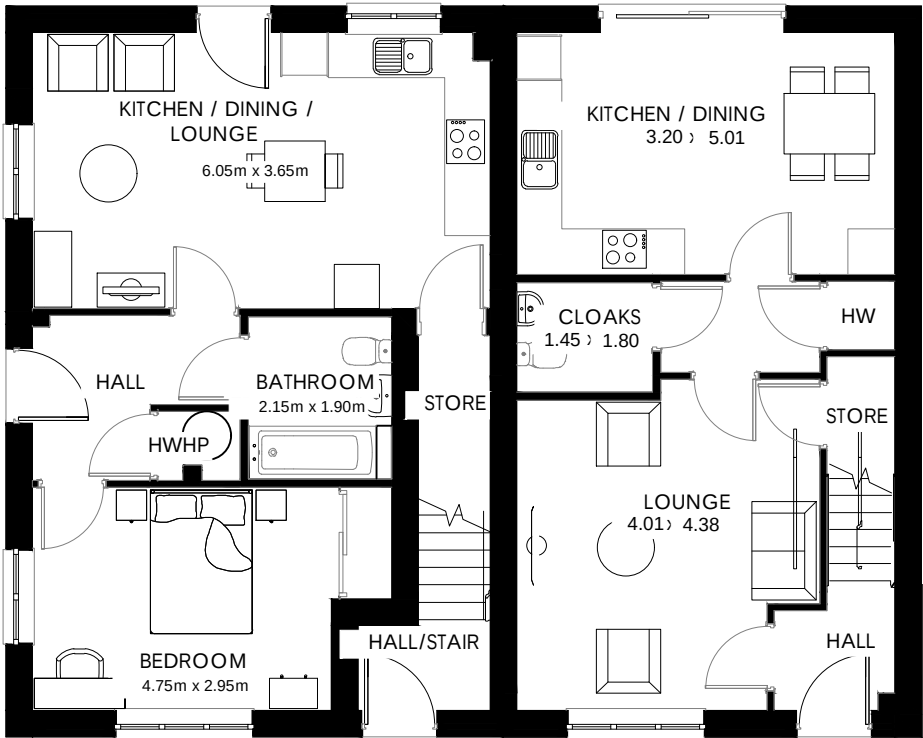

Ground Floor




First Floor

Dart / Severn

3B5P / 1B2P/2B3P
G Series


Dart End (EG_DART_EM.2)	896 ft ²	83.20 m ²
Dart Mid (EG_DART_MM.2)	896 ft ²	83.20 m ²
Severn GF (EG_SEVE_DM.1)	546 ft ²	50.73 m ²
Severn FF (EG_SEVE_DM.1)	592 ft ²	55.00 m ²

Date: Aug 2024

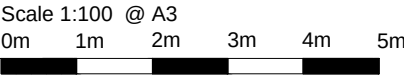



Front Elevation

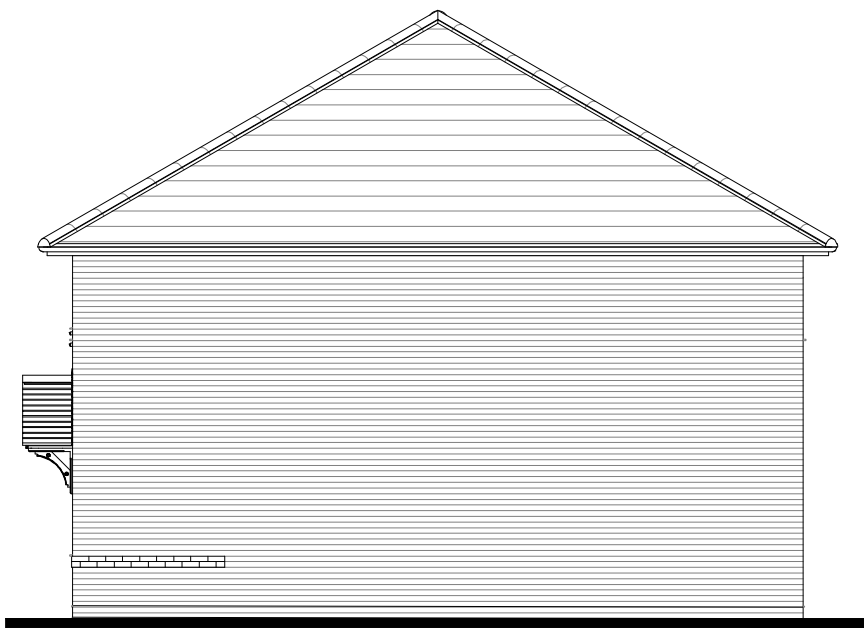

Side Elevation



Rear Elevation



Side/Front Elevation


Dart / Severn

3 Block


3B5P / 1B2P/2B3P
G Series

Dart End (EG_DART_EM.2)	896 ft ²	83.20 m ²
Dart Mid (EG_DART_MM.2)	896 ft ²	83.20 m ²
Severn GF (EG_SEVE_DM.1)	546 ft ²	50.73 m ²
Severn FF (EG_SEVE_DM.1)	592 ft ²	55.00 m ²

Date: Aug 2024

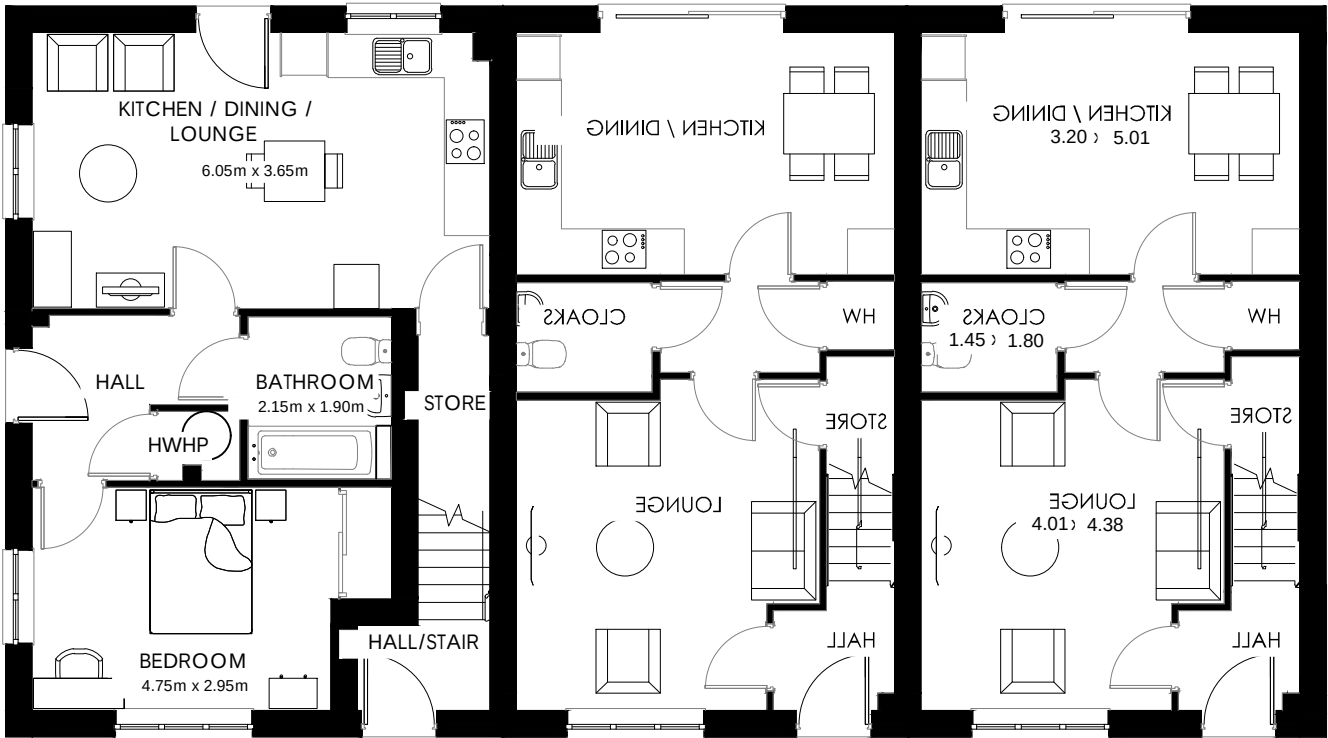

Ground Floor

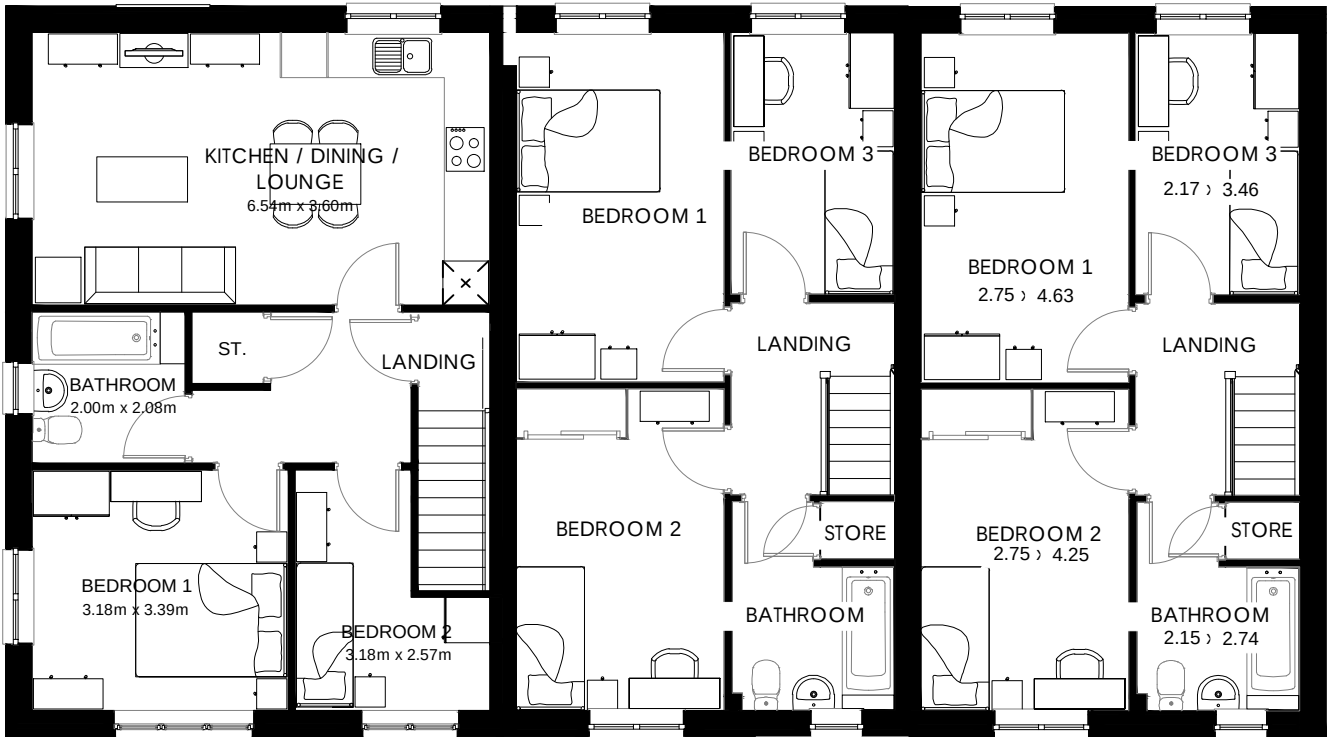

First Floor

Dart / Severn


3 Block

3B5P / 1B2P/2B3P

G Series

Dart End (EG_DART_EM.2)	896 ft ²	83.20 m ²
Dart Mid (EG_DART_MM.2)	896 ft ²	83.20 m ²
Severn GF (EG_SEVE_DM.1)	546 ft ²	50.73 m ²
Severn FF (EG_SEVE_DM.1)	592 ft ²	55.00 m ²

Date: Aug 2024

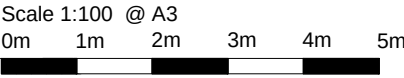



Front Elevation



Front/Side Elevation



Rear Elevation


Scale 1:100 @ A3
0m 1m 2m 3m 4m 5m

Dart / Severn


3B5P / 1B2P/2B3P
G Series

Dart End (EG_DART_EM.2)	896 ft ²	83.20 m ²
Dart Mid (EG_DART_MM.2)	896 ft ²	83.20 m ²
Severn GF (EG_SEVE_DM.1)	546 ft ²	50.73 m ²
Severn FF (EG_SEVE_DM.1)	592 ft ²	55.00 m ²

Date: Aug 2024

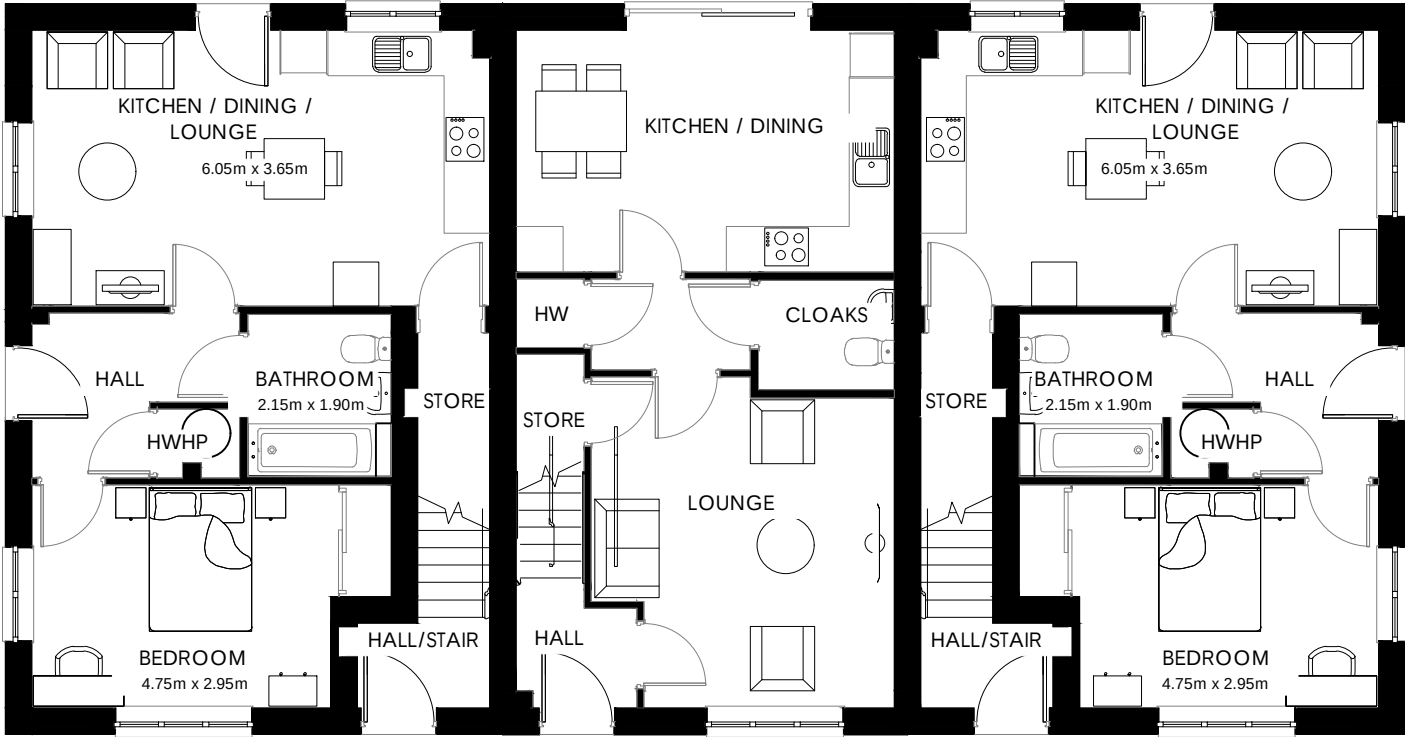

Ground Floor

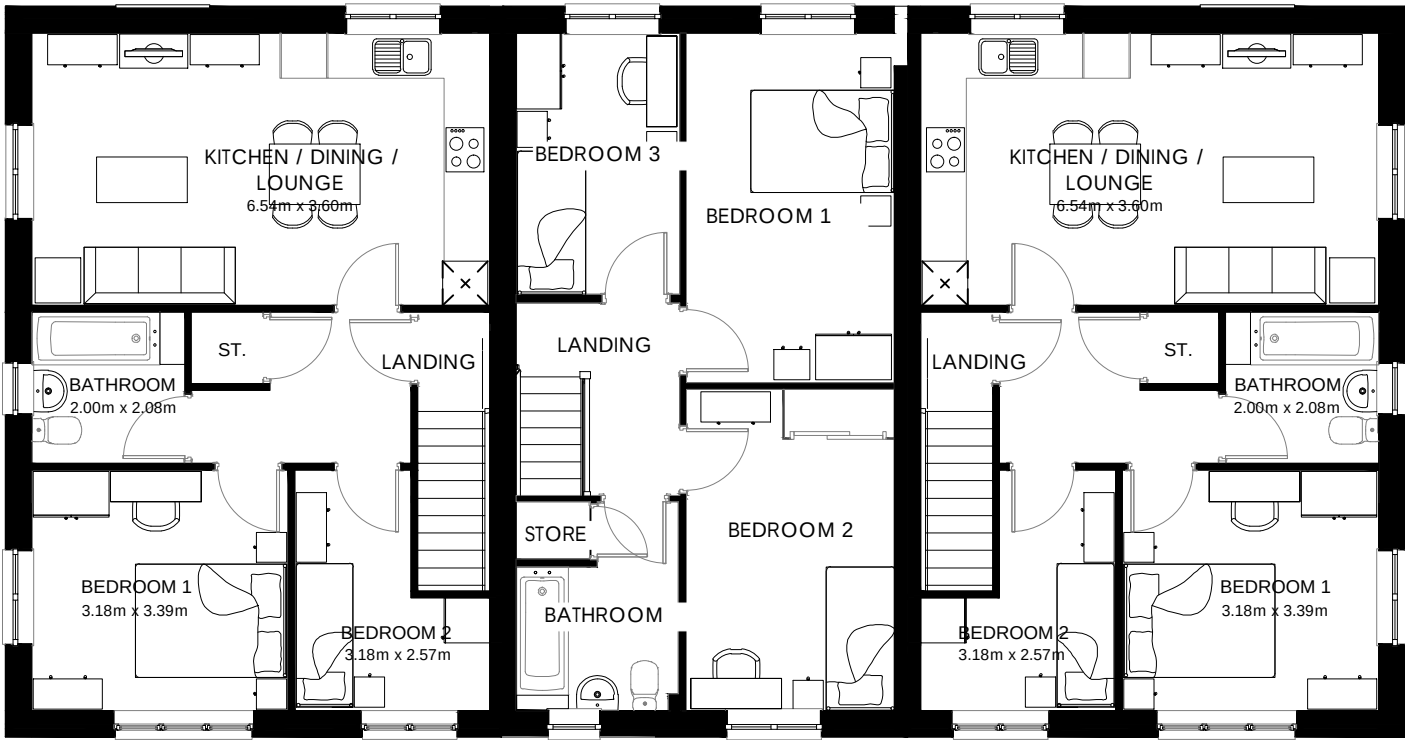

First Floor

Dart / Severn

3B5P / 1B2P/2B3P
G Series

Dart End (EG_DART_EM.2)	896 ft ²	83.20 m ²
Dart Mid (EG_DART_MM.2)	896 ft ²	83.20 m ²
Severn GF (EG_SEVE_DM.1)	546 ft ²	50.73 m ²
Severn FF (EG_SEVE_DM.1)	592 ft ²	55.00 m ²

Date: Aug 2024




4 BEDS

JUNE 2023

HERITAGE

- REDROW -

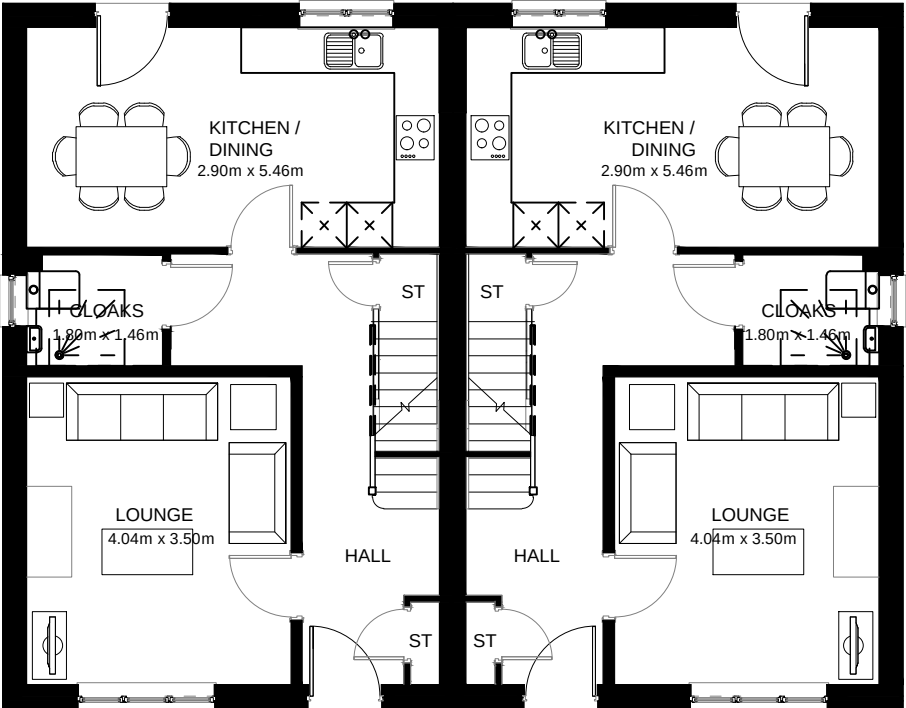


Ground Floor



Front Elevation



Side Elevation

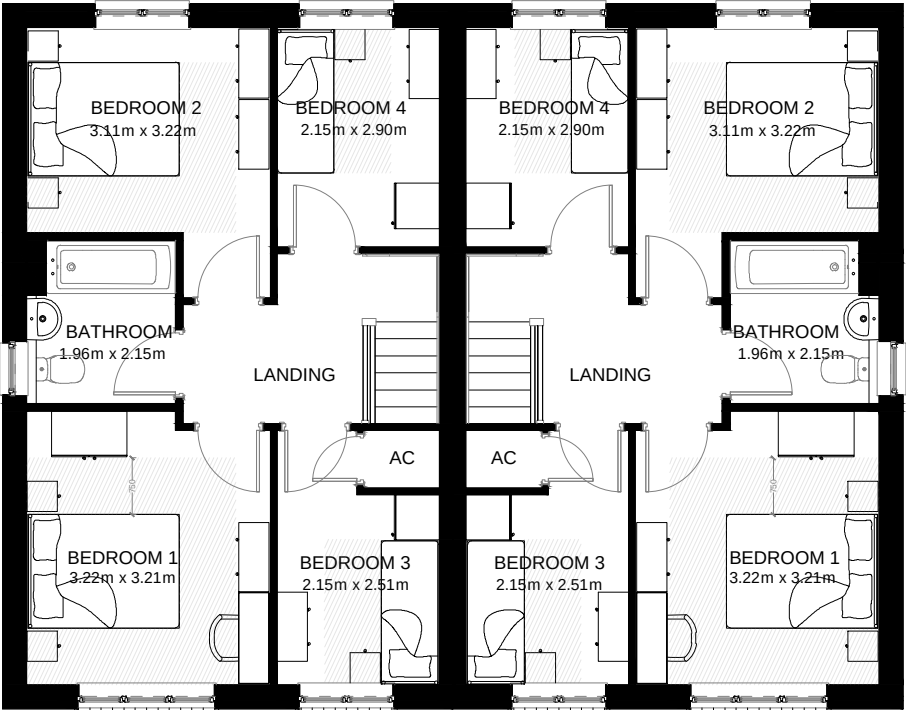

First Floor



Rear Elevation



Side Elevation

**Tweed
Semi**
G Series
M4(2)
Elevation Code: B1
1024 sqft 95.13 msq
Date: Nov 2023
(EG_TWEE_EM.1)

Scale 1:100 @ A3
0m 1m 2m 3m 4m

