


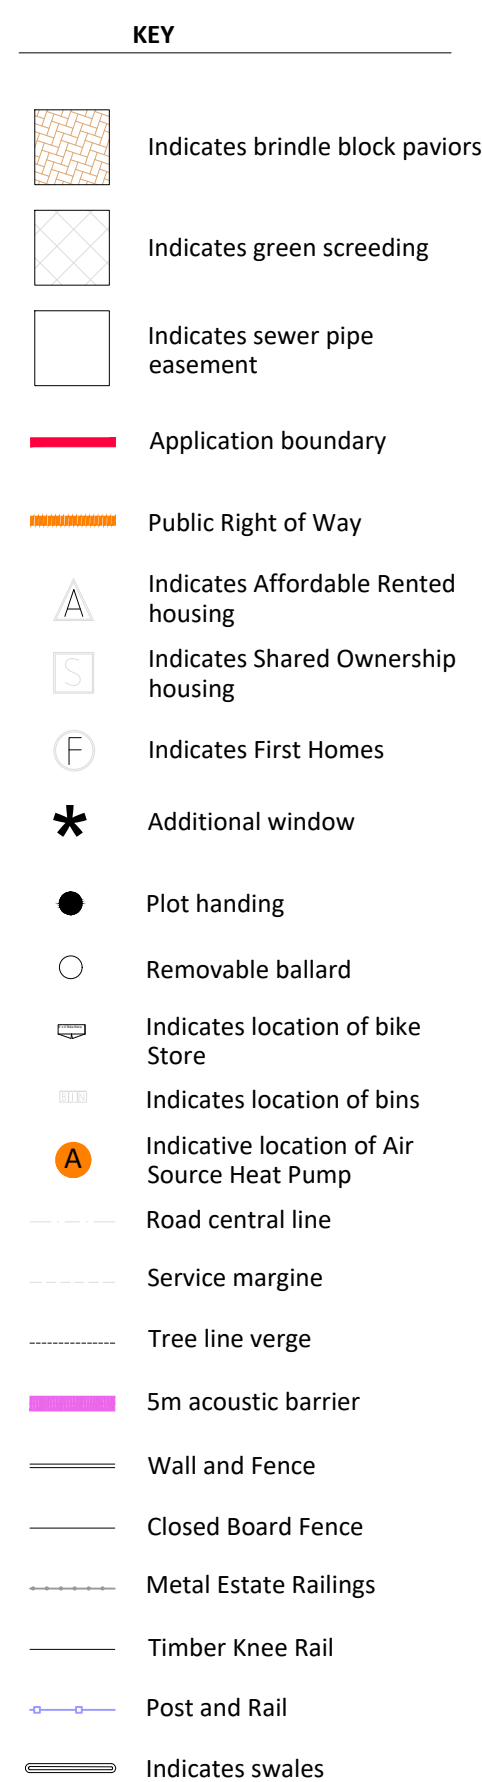

C	09.08.24	Schedule update, numbers 4487-422	DL
B	16.07.24	Local amended to suit highway comments, signed planning system and fire issues added	DL
A	03.07.24	Local amended to suit LPA highways comments, house types into amended	DL
Revision	Date	Amendment	Initials
Drawing Status PRELIMINARY PLANNING CONSTRUCTION ☒			
Project/LocationLAND SOUTH OF BURBAGE BURBAGE			
Marketing Name			
Drawing TitleSITE LAYOUT			
Drawing Number1693-08-02-100			
Revision	C	Issue Code	1:1000
Drawn by	DL	Date Started	OCT 23
Checked by		Date	



REDROW

Redrow Homes Midlands
Redrow House, Alval Green, Birmingham, Warwick
Staffordshire ST17 3PA
Tel: 01257 280000 Fax: 01257 254564 Web: www.redrow.co.uk

Legal Disclaimer T&C

This layout has been designed after due consideration of our
Contract & Conditions Plan

LAND SOUTH OF BURBAGE, BURBAGE - SITE LAYOUT