




Section A-A

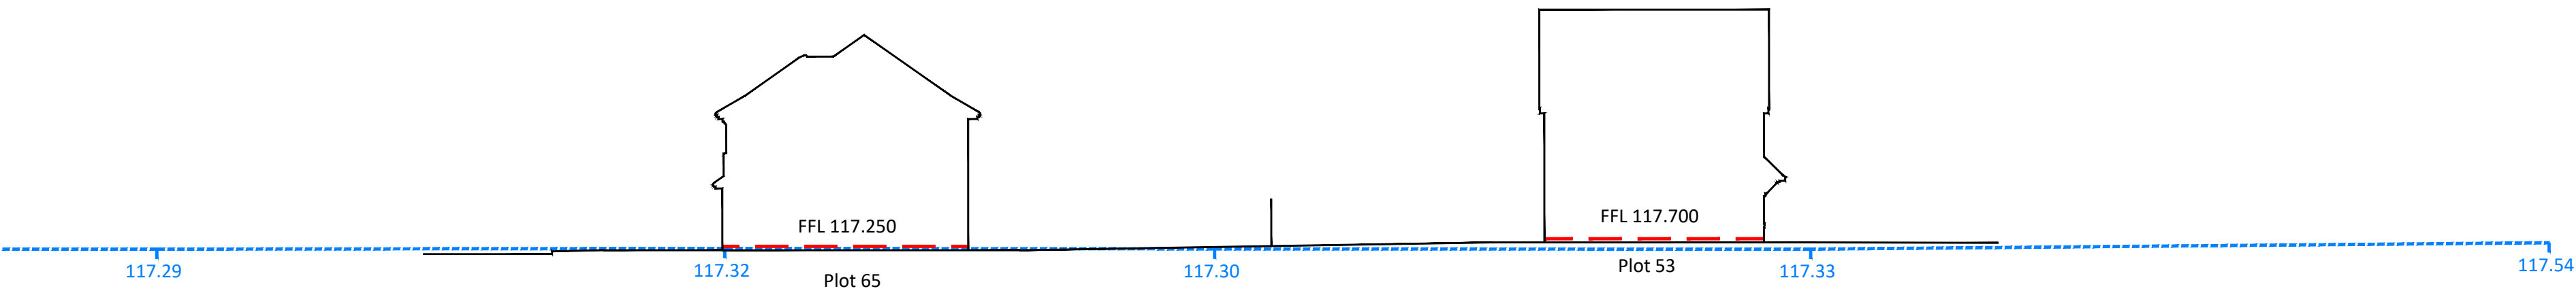


Section C-C

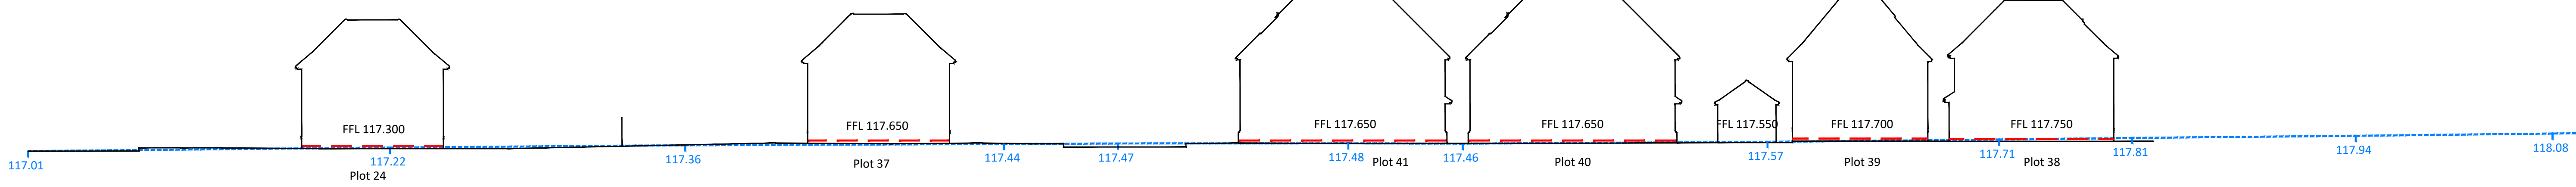


Section B-B

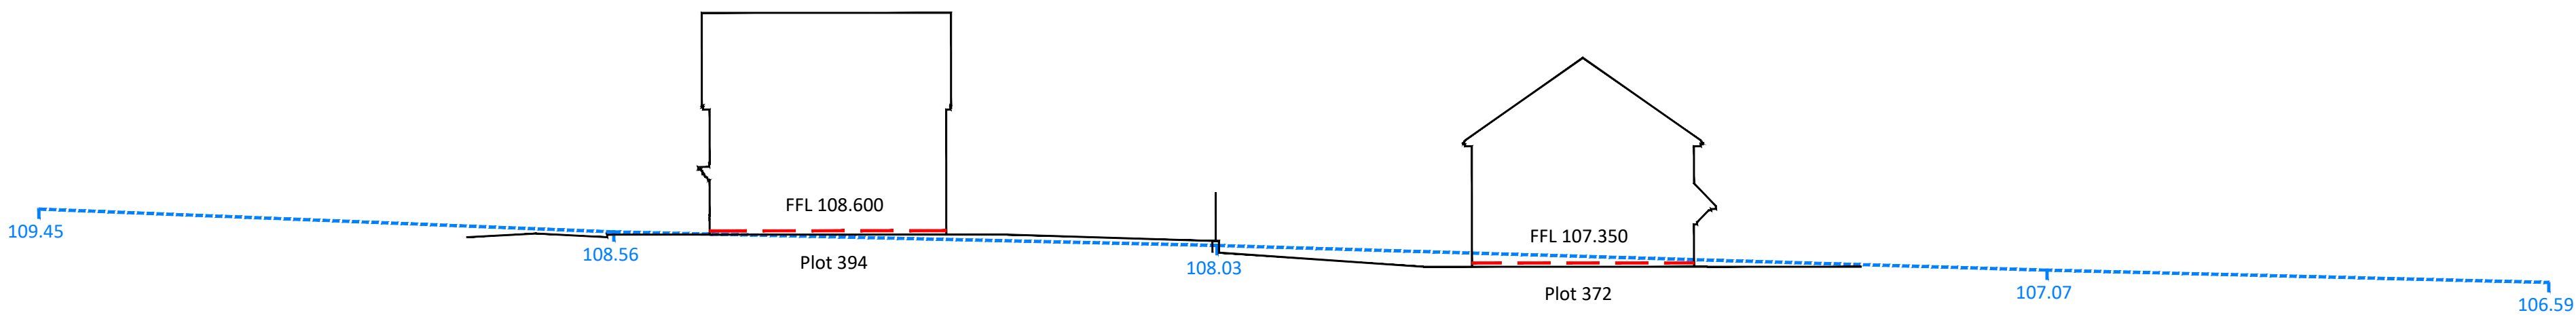


Section I-I

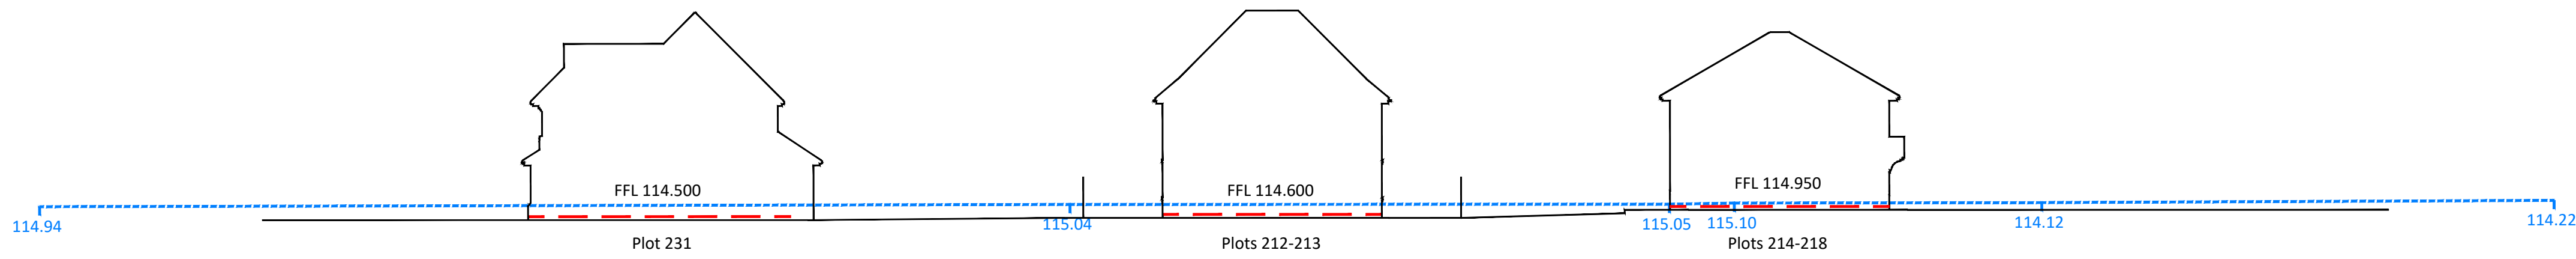


Section E-E

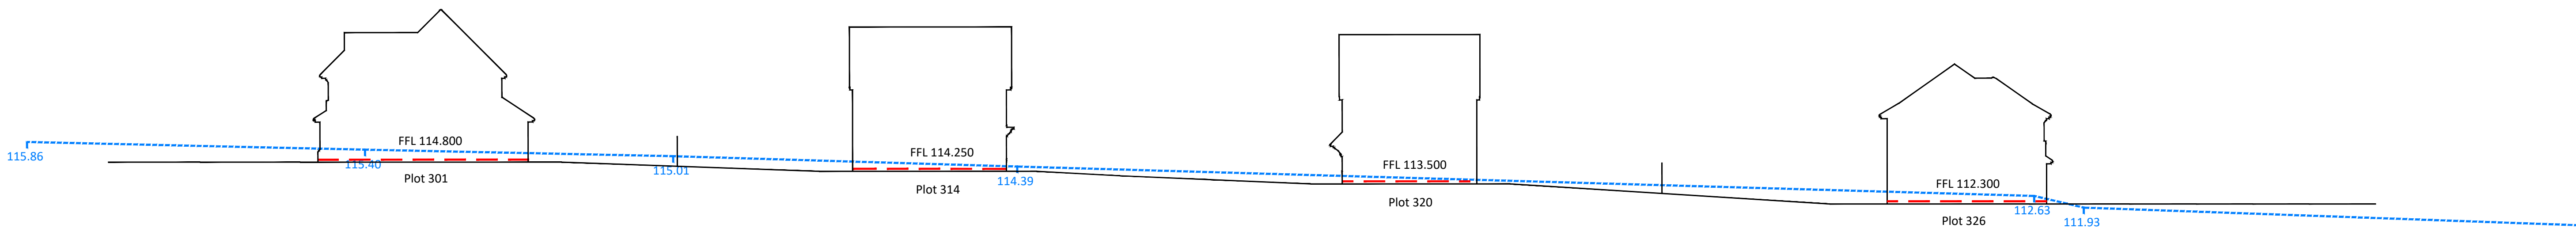


Section F-F

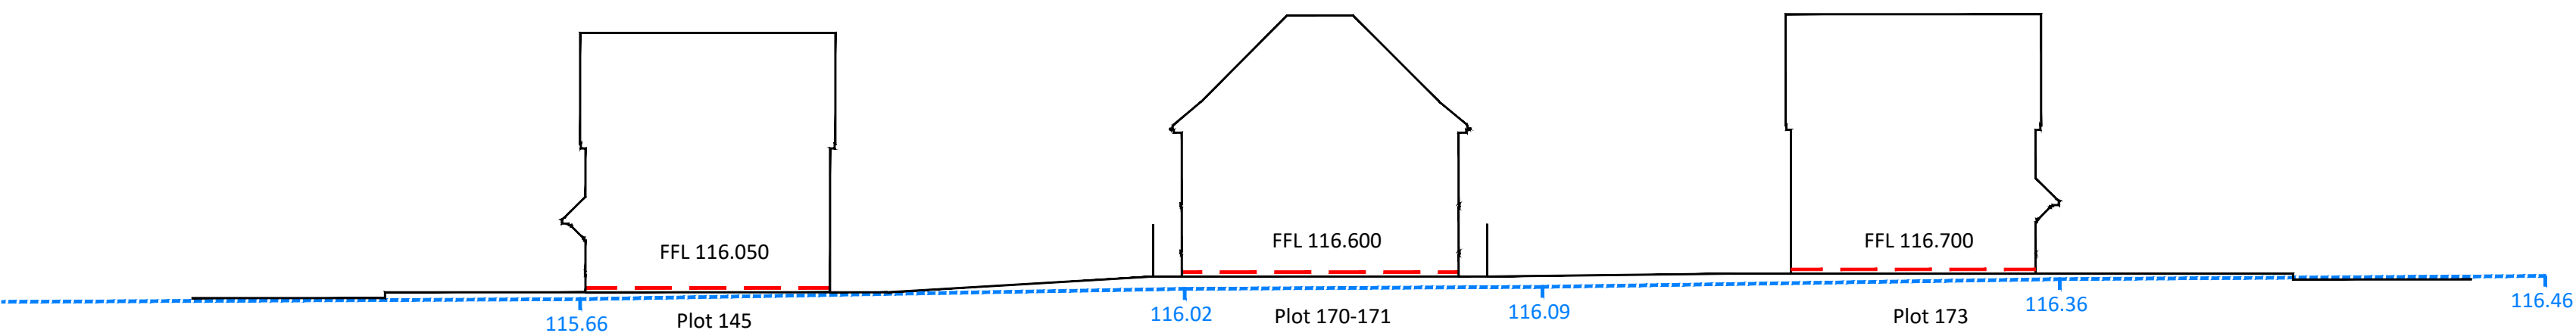


Section D-D

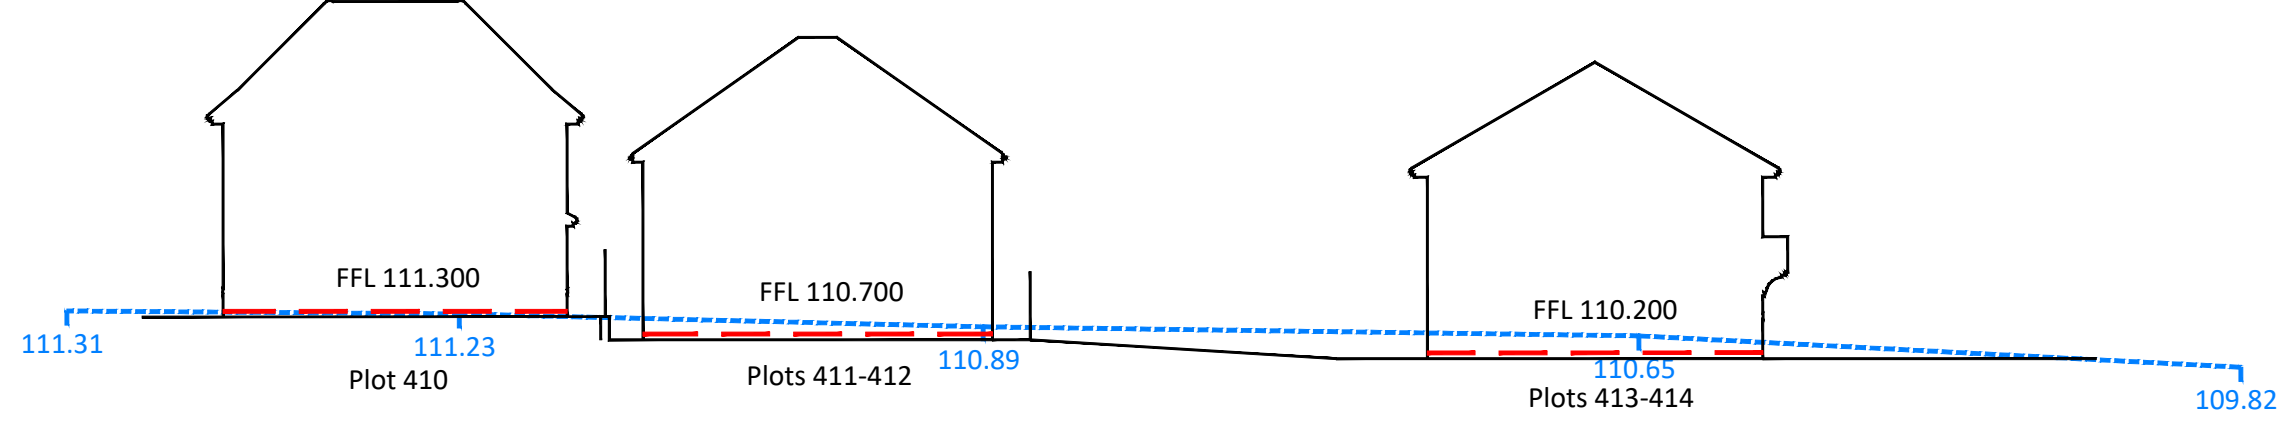

Section H-H

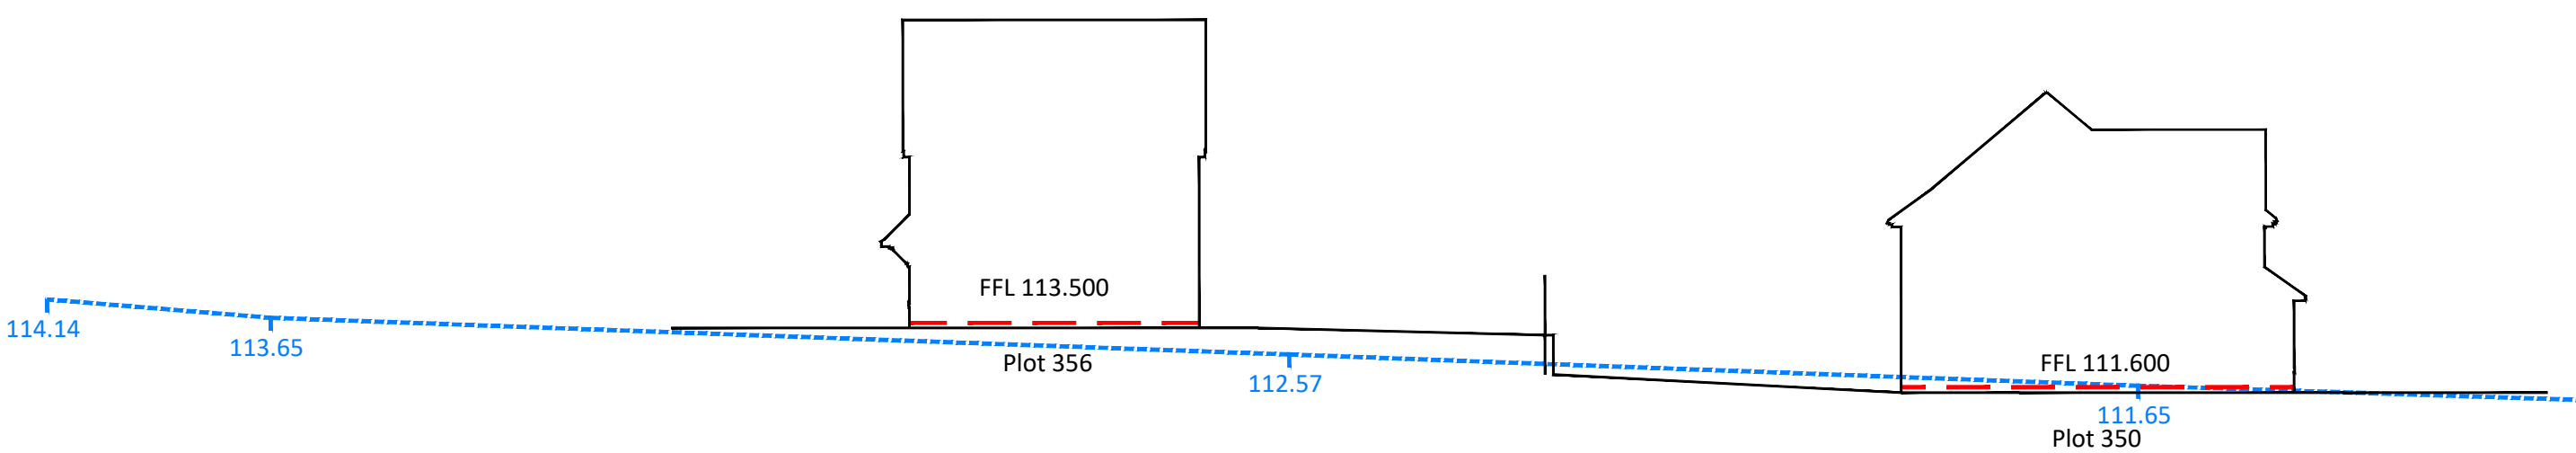

Section G-G

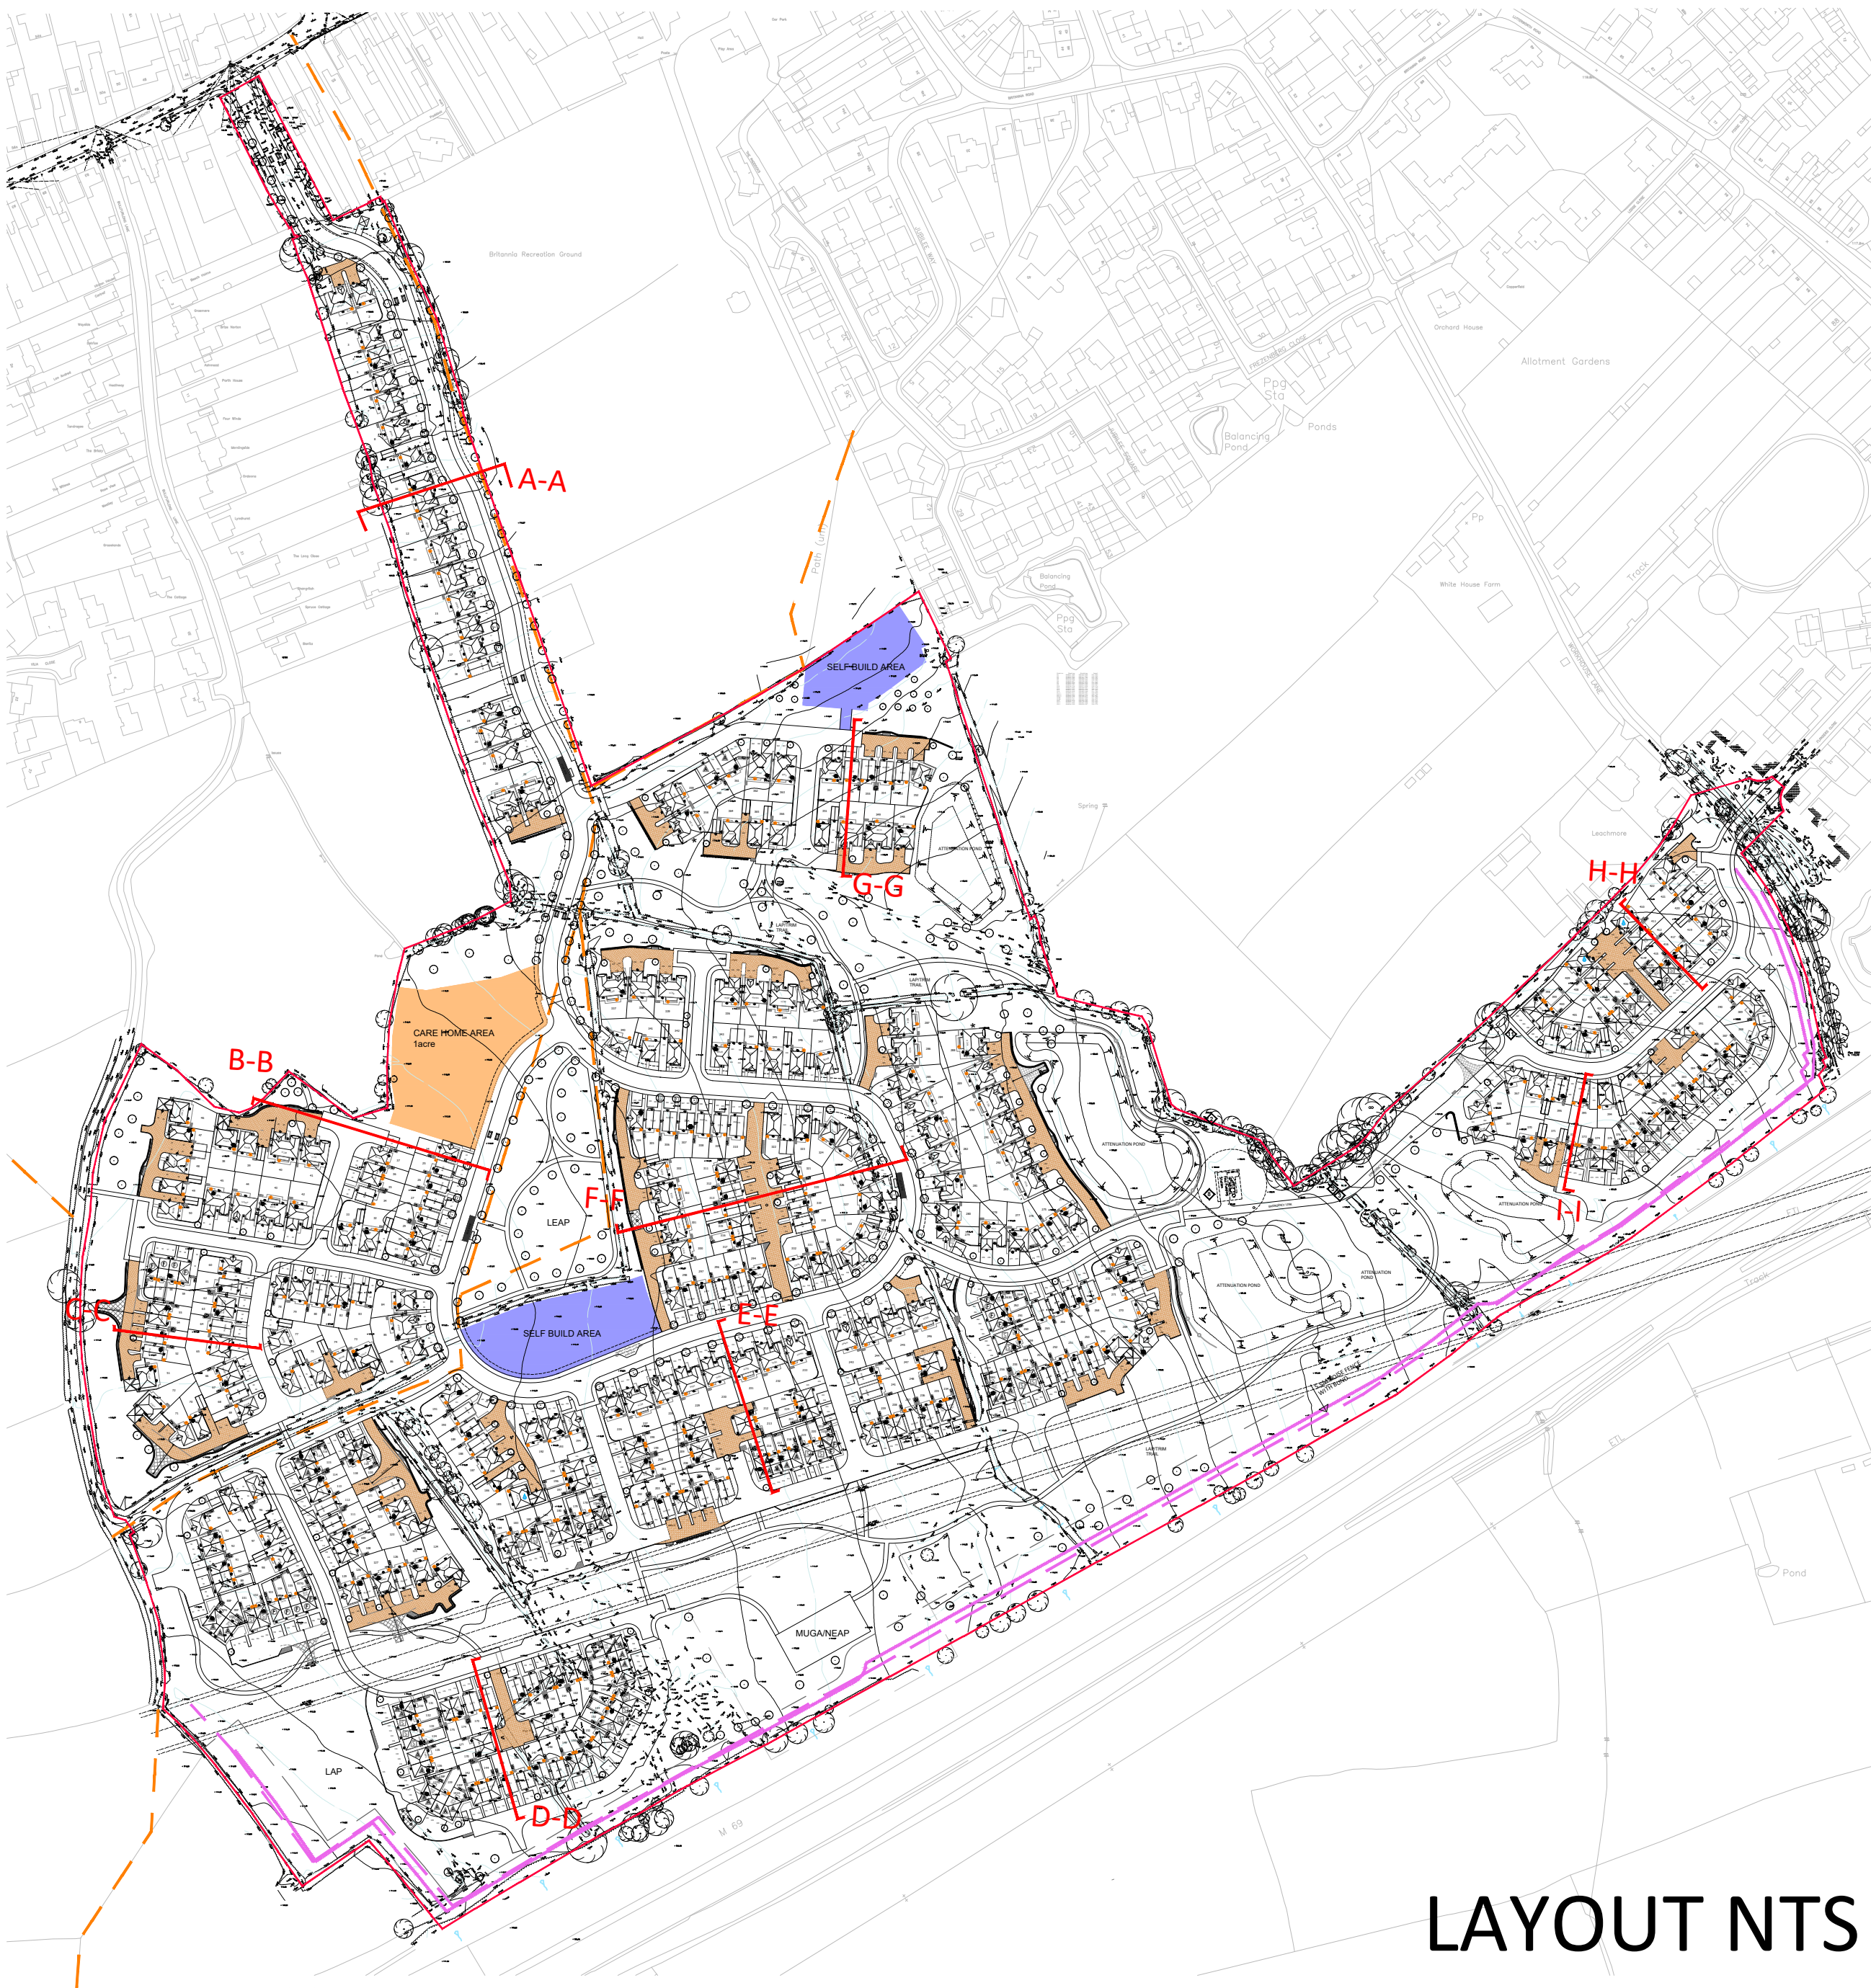

A 22.08.24 Sections updated to suit site layout changes DL		
Revision	Date	Amendment
Drawing Status: PRELIMINARY PLANNING CONSTRUCTION ☒		
Development: LAND SOUTH OF BURBAGE		
Location: BURBAGE		
Marking Name: SITE SECTION		
Drawing Number: 1693-08-02-116		
Revision: A	Scale: 1:1000	Date: APR 23
Drawn By: DL	Checked by:	Date:
		
Redrow Homes Midlands Redrow House, Arundel Green, Walscott, Tamworth Staffordshire B77 5PW Tel: 01827 260600 Fax: 01827 262454 Web: www.redrow.co.uk		
Legal Disclaimer: This layout has been designed after due consideration of our Context & Constraints Plan		