


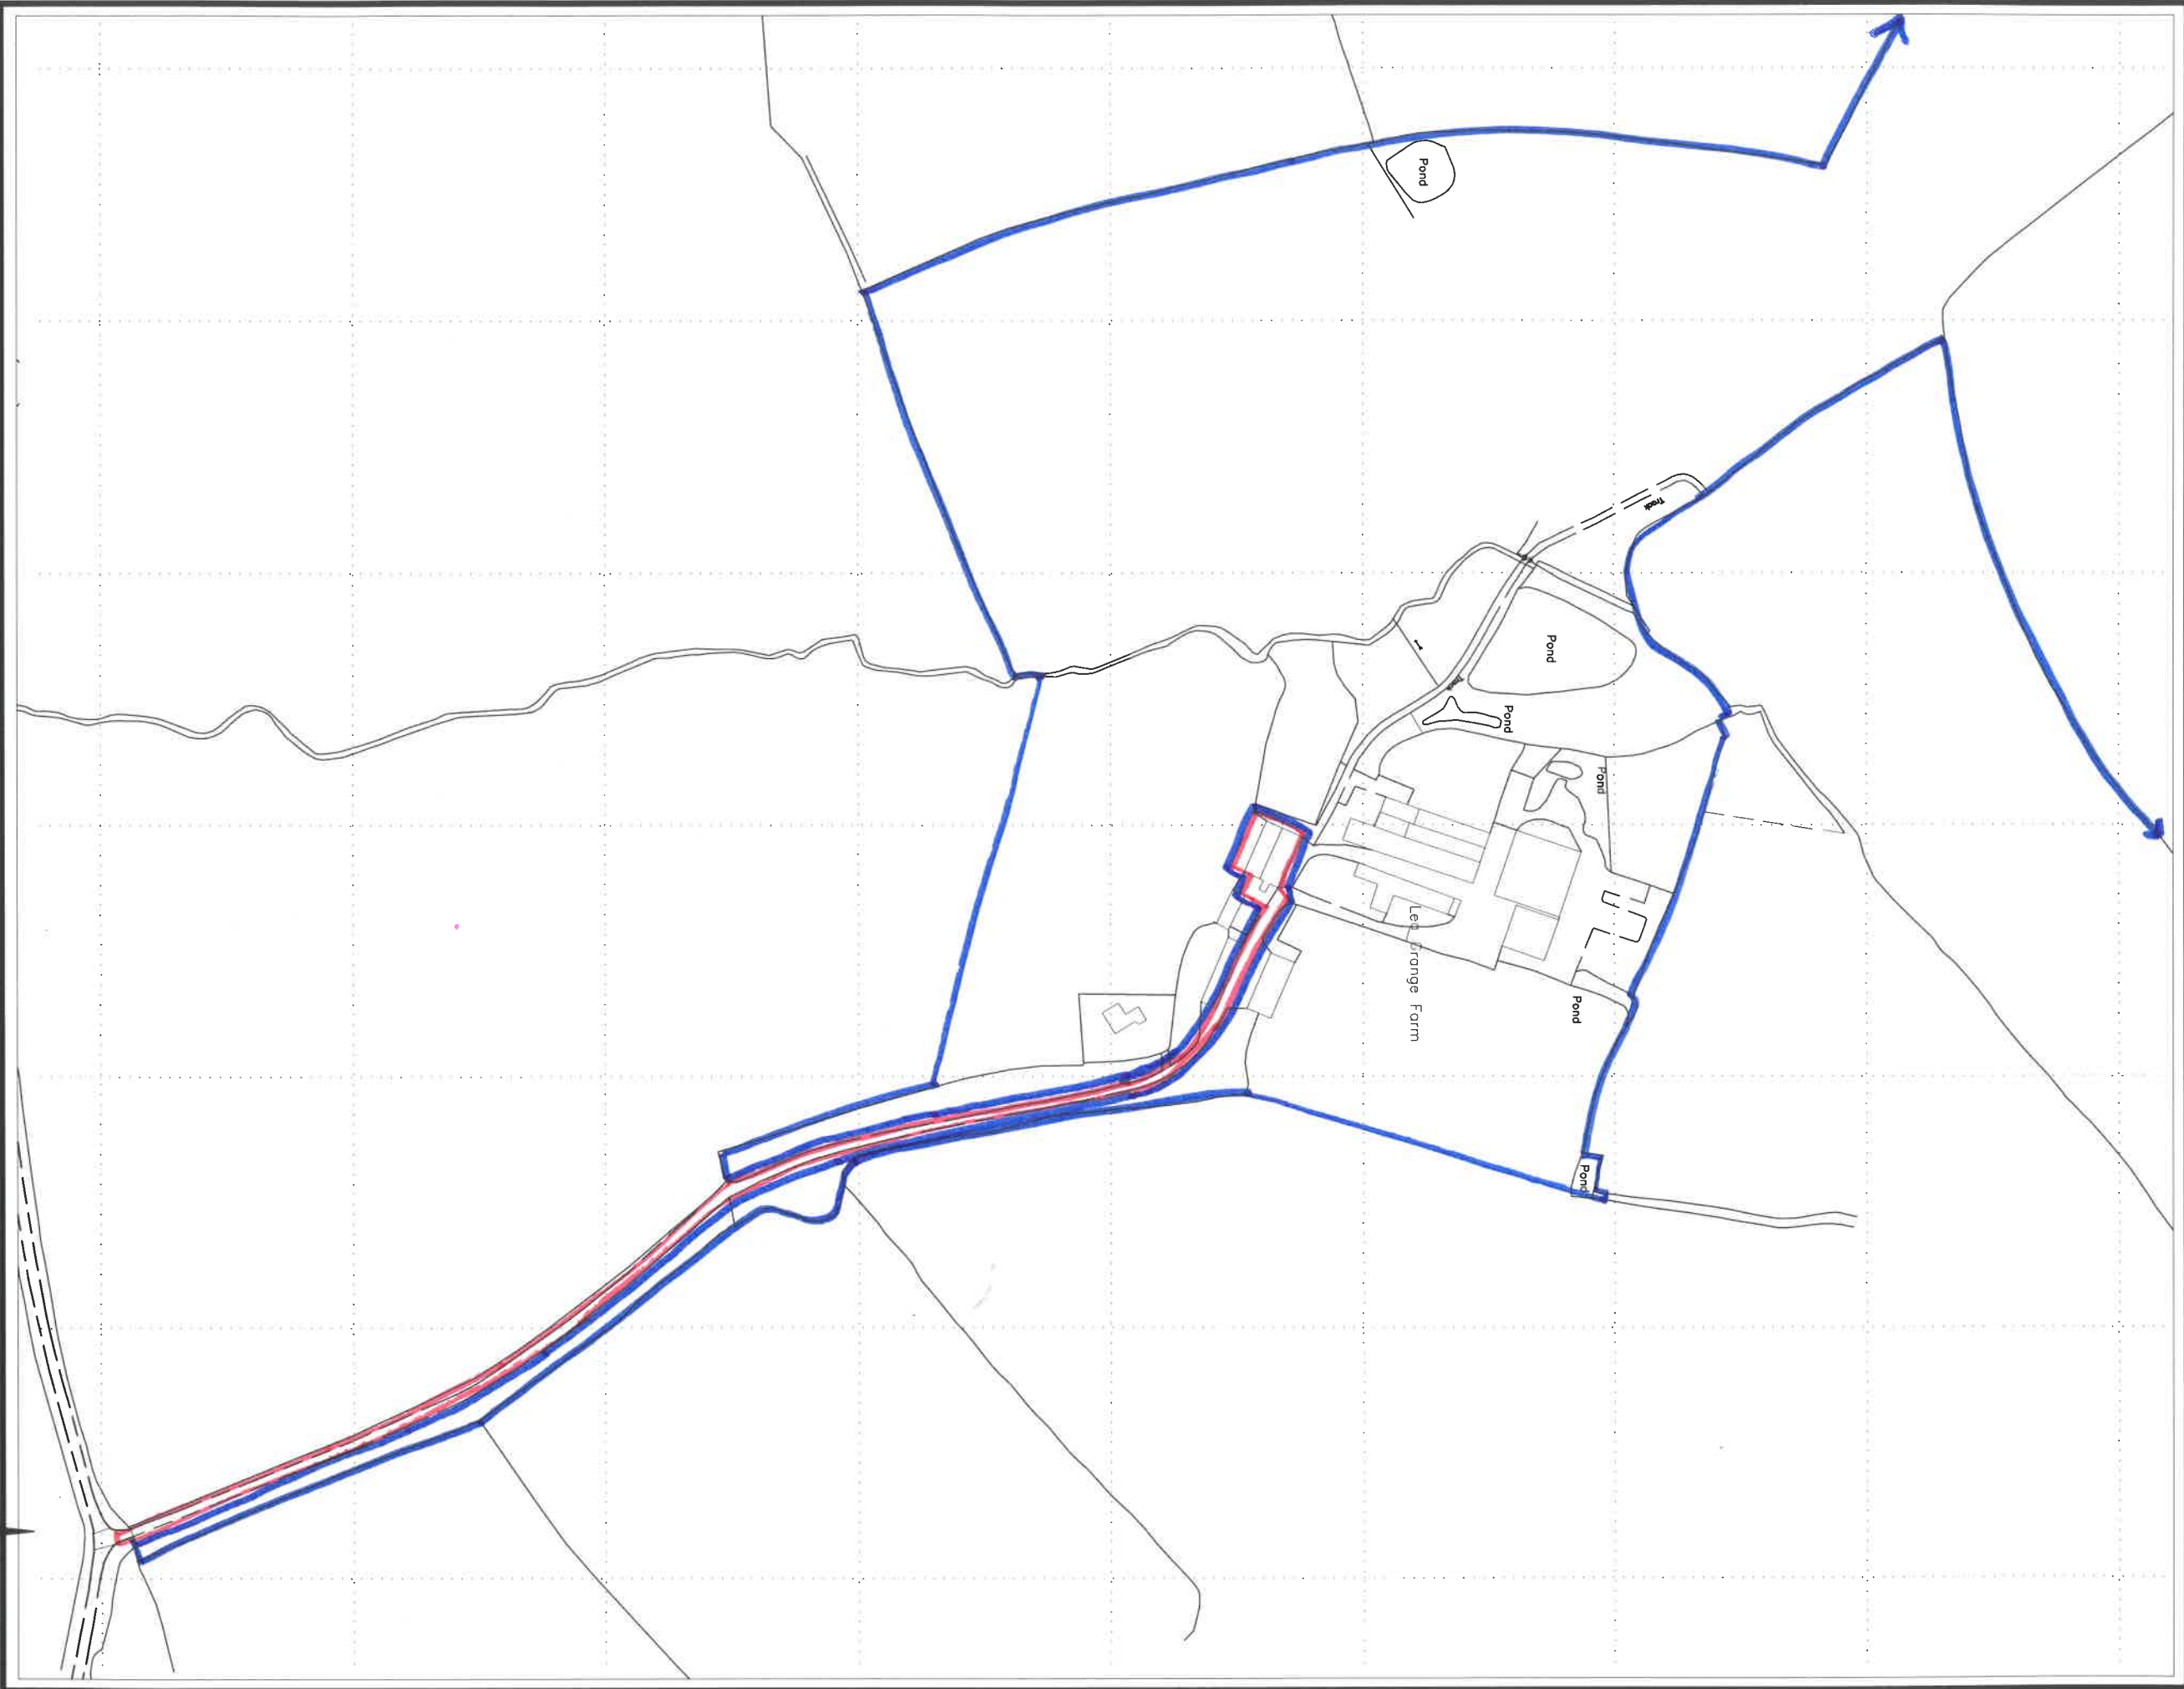

Location Plan

Scale 1:2500

© Crown Copyright.
All rights reserved
Licence No. AR100022432
Landmark Ref. LIG0816

DGADL Job Ref: 20.3829

Indicative North