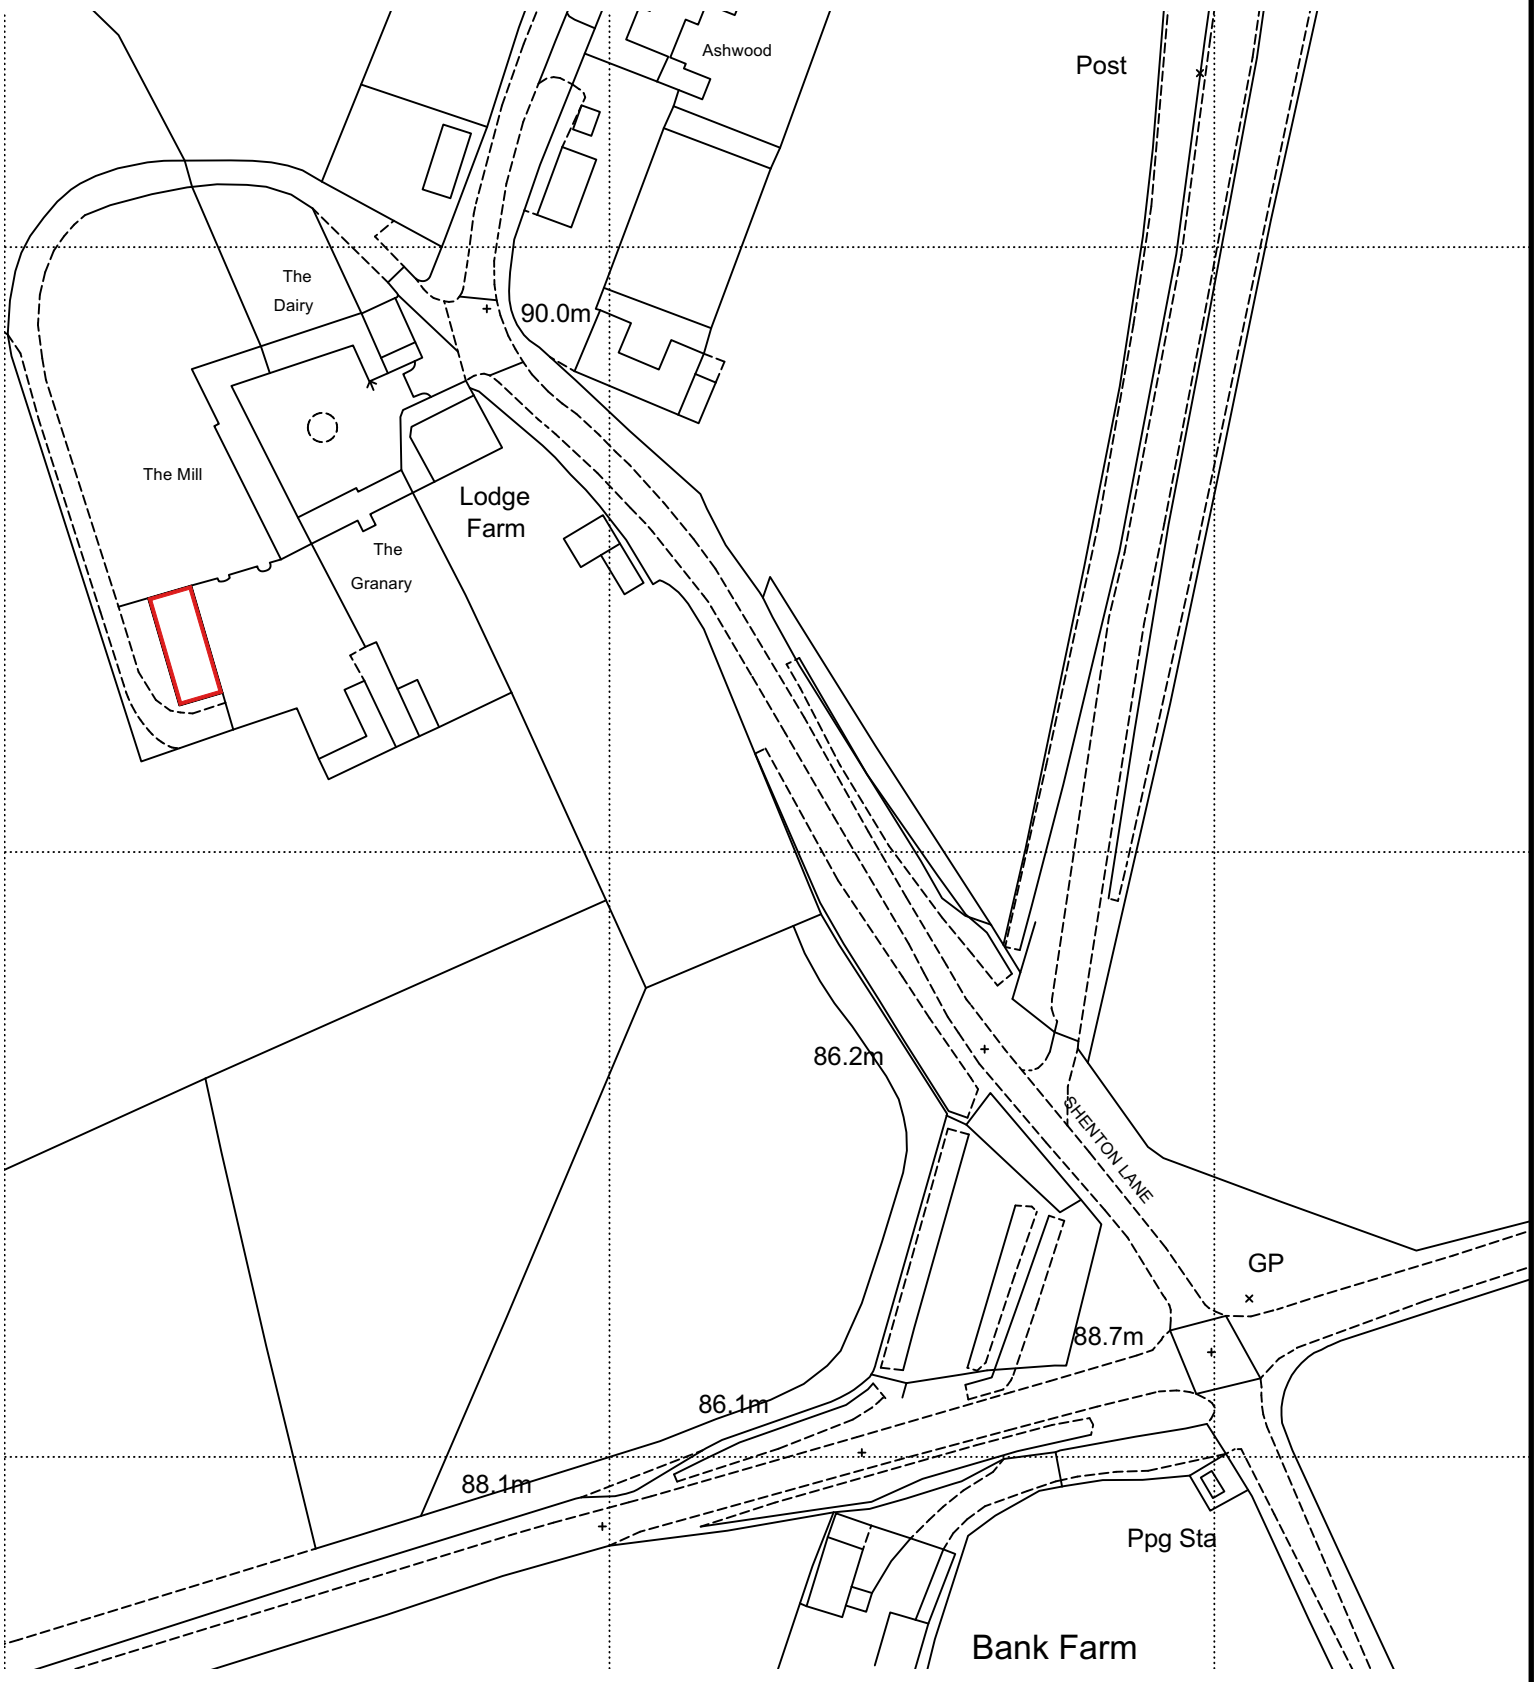


Notes:

N

0 25 50 75 100 125

Metres

1.1250

ANY ORDNANCE SURVEY DATA USED IS BASED UPON THE ORDNANCE SURVEY MAP WITH THE SANCTION OF THE CONTROLLER OF H.M. STATIONERY OFFICE. CROWN COPYRIGHT RESERVED. ORDNANCE SURVEY LICENCE NUMBER LIG0153.

NO RESPONSIBILITY CAN BE TAKEN FOR ANY RELIANCE BASED ON THE INFORMATION CONTAINED HEREIN.

SWORDERS
Agricultural Commercial Residential

SURVEYORS | PLANNERS | ARCHITECTS
HERTFORDSHIRE | NORFOLK | WARWICKSHIRE | SOMERSET
Phone (01279) 771188 | E-mail post@sworders.com

SCHEME:
LODGE FARM, MARKET BOSWORTH RD
DEDINGTON CV13 6DH

TITLE:
LOCATION PLAN

SCALE	PAPER SIZE	DRAWN BY		CHECKED BY	
1:1250	A4P	KFM	MAY 2022	LP	MAY 2022

CLIENT NO.
BUR2524

DRAWING No.
219410-SP-001

/

REVISION	DATE	AMENDMENT

© Copyright 2022, Sworders. All rights reserved. The contents of this drawing remain the sole property of Sworders and must not be copied or reproduced without prior permission.