


ALL DIMENSIONS ARE APPROXIMATE!
DO NOT SET OUT FROM THIS SKETCH!
DIMENSIONS SHOULD BE CHECKED &
CONFIRMED BY CLIENT/CONTRACTOR/ARCHITECT

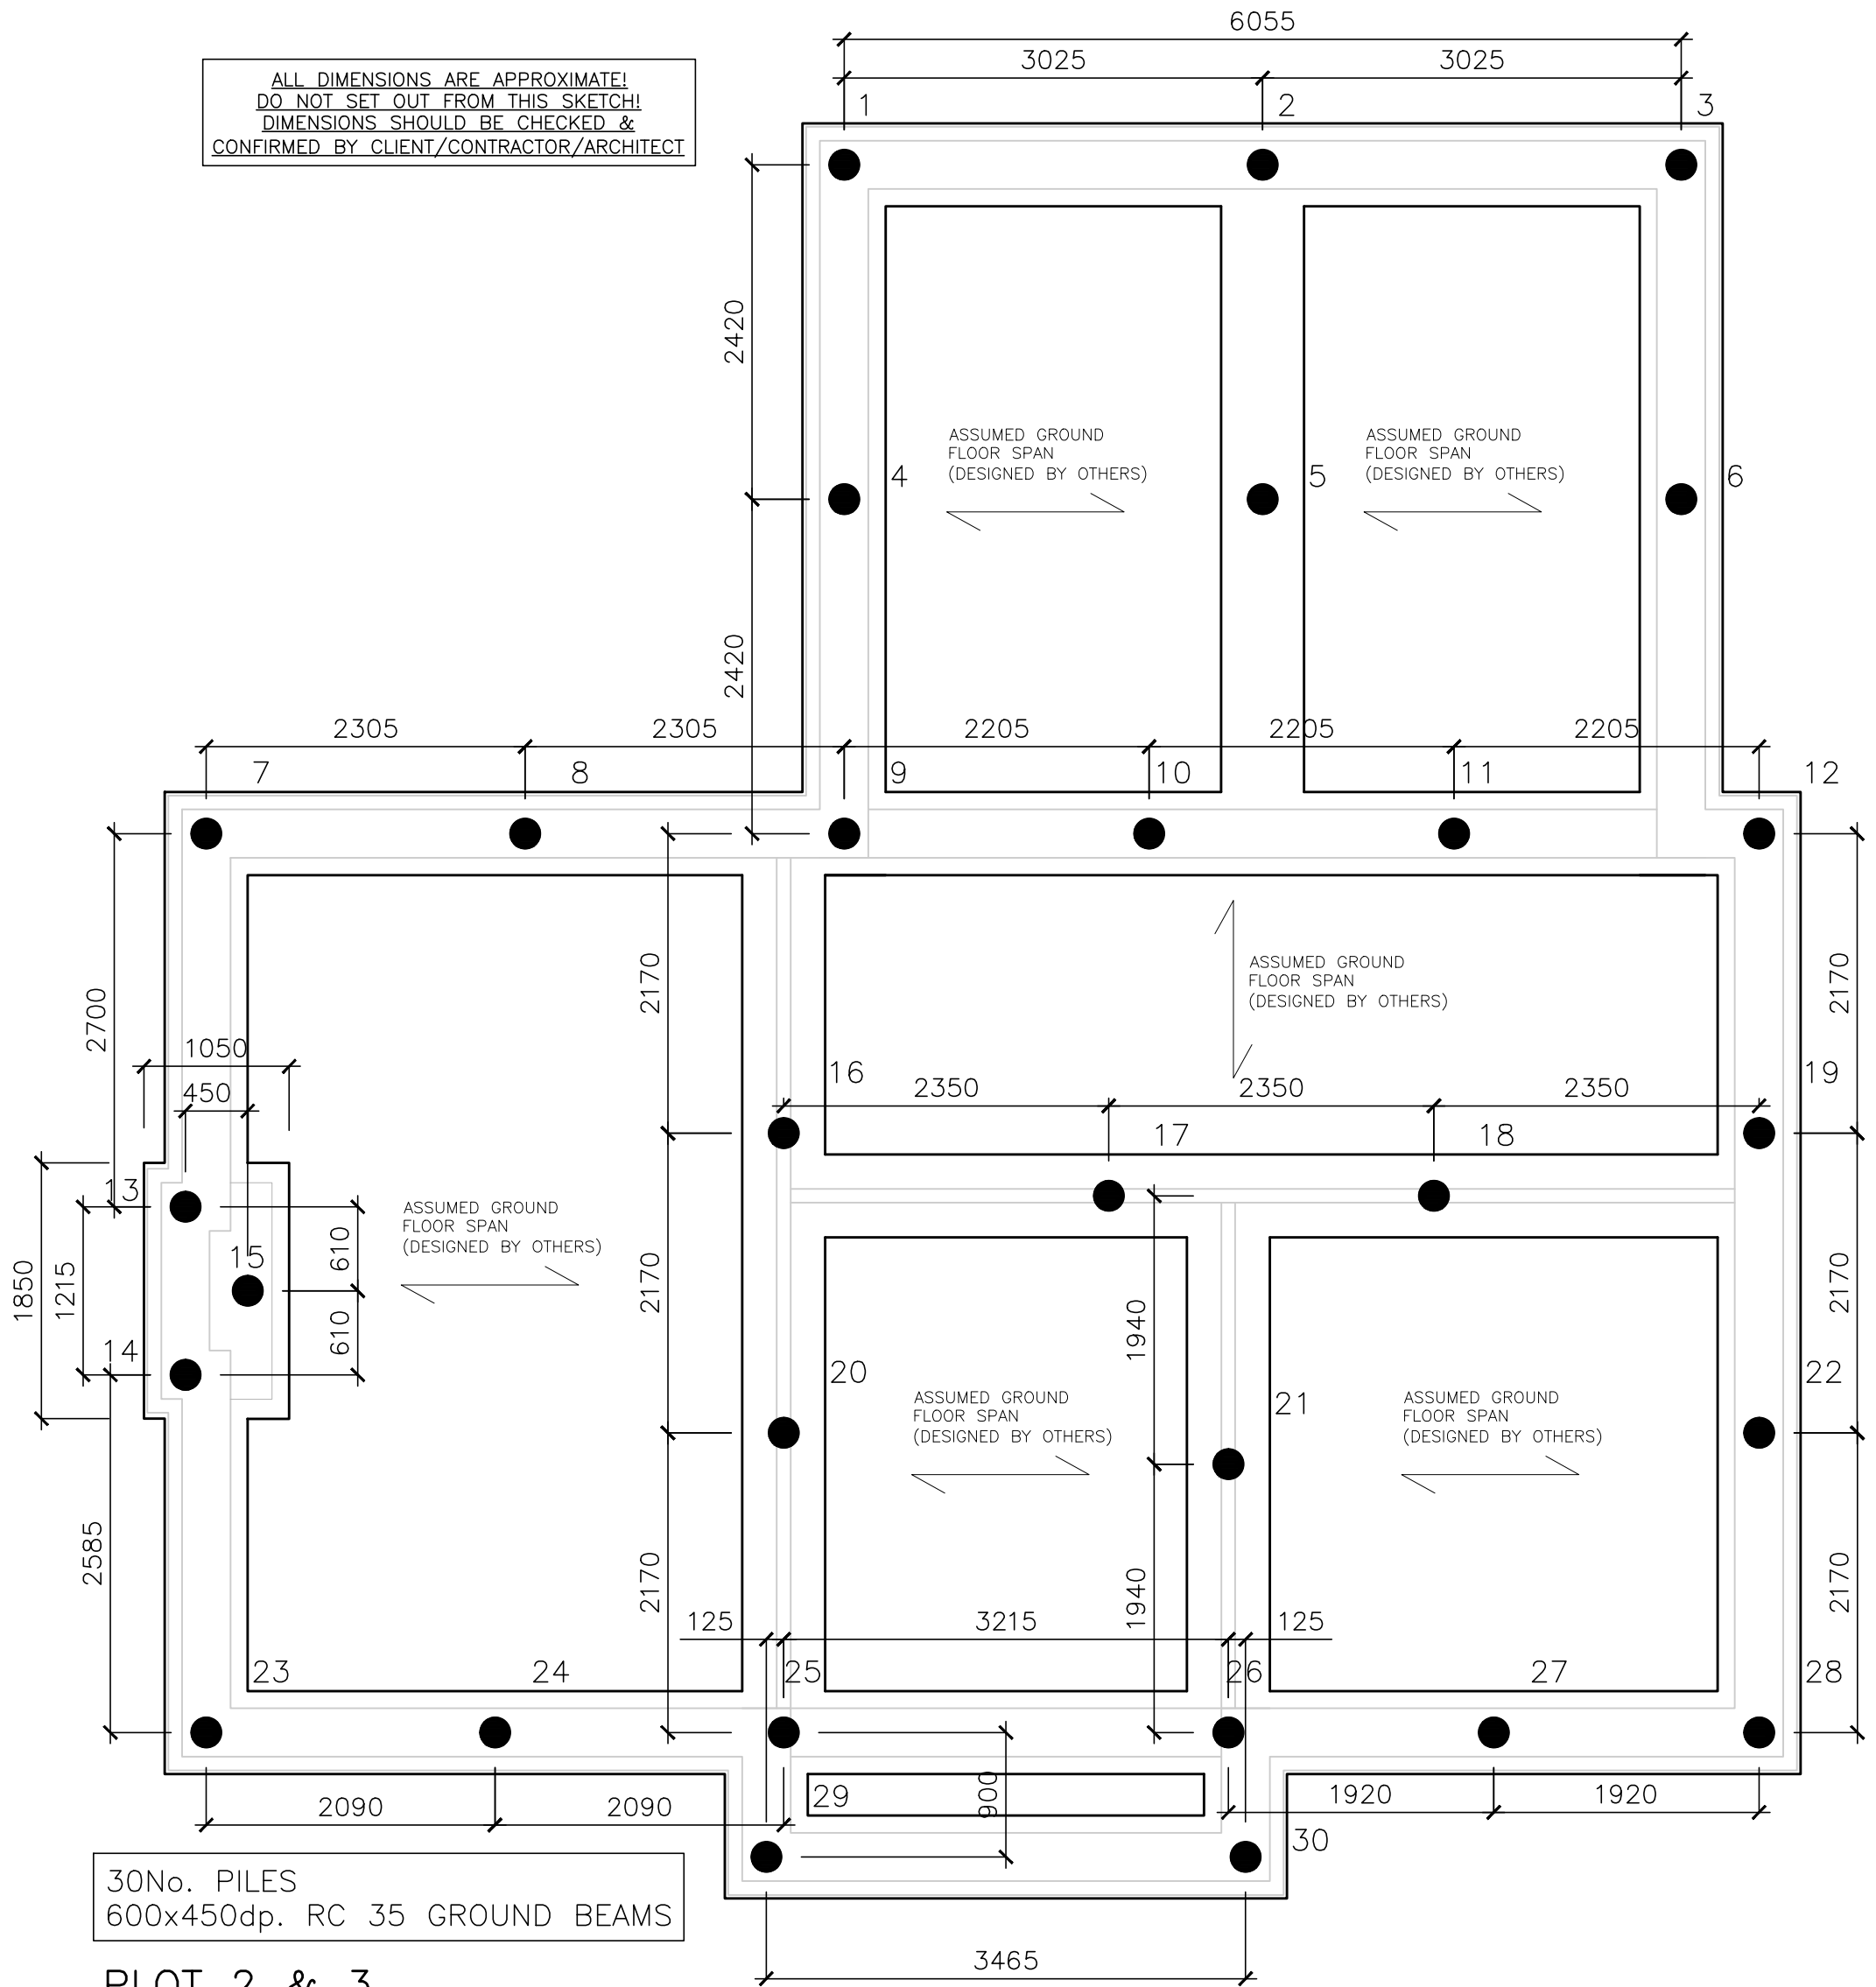

30 No. PILES
600x450dp. RC 35 GROUND BEAMS

PLOT 2 & 3
PILE & GROUND BEAM LAYOUT
N.T.S

Plot 2 & 3, 223 Station Road,
Earl Shilton-Waldron, Leicestershire.
T-7-19484 - SK07