

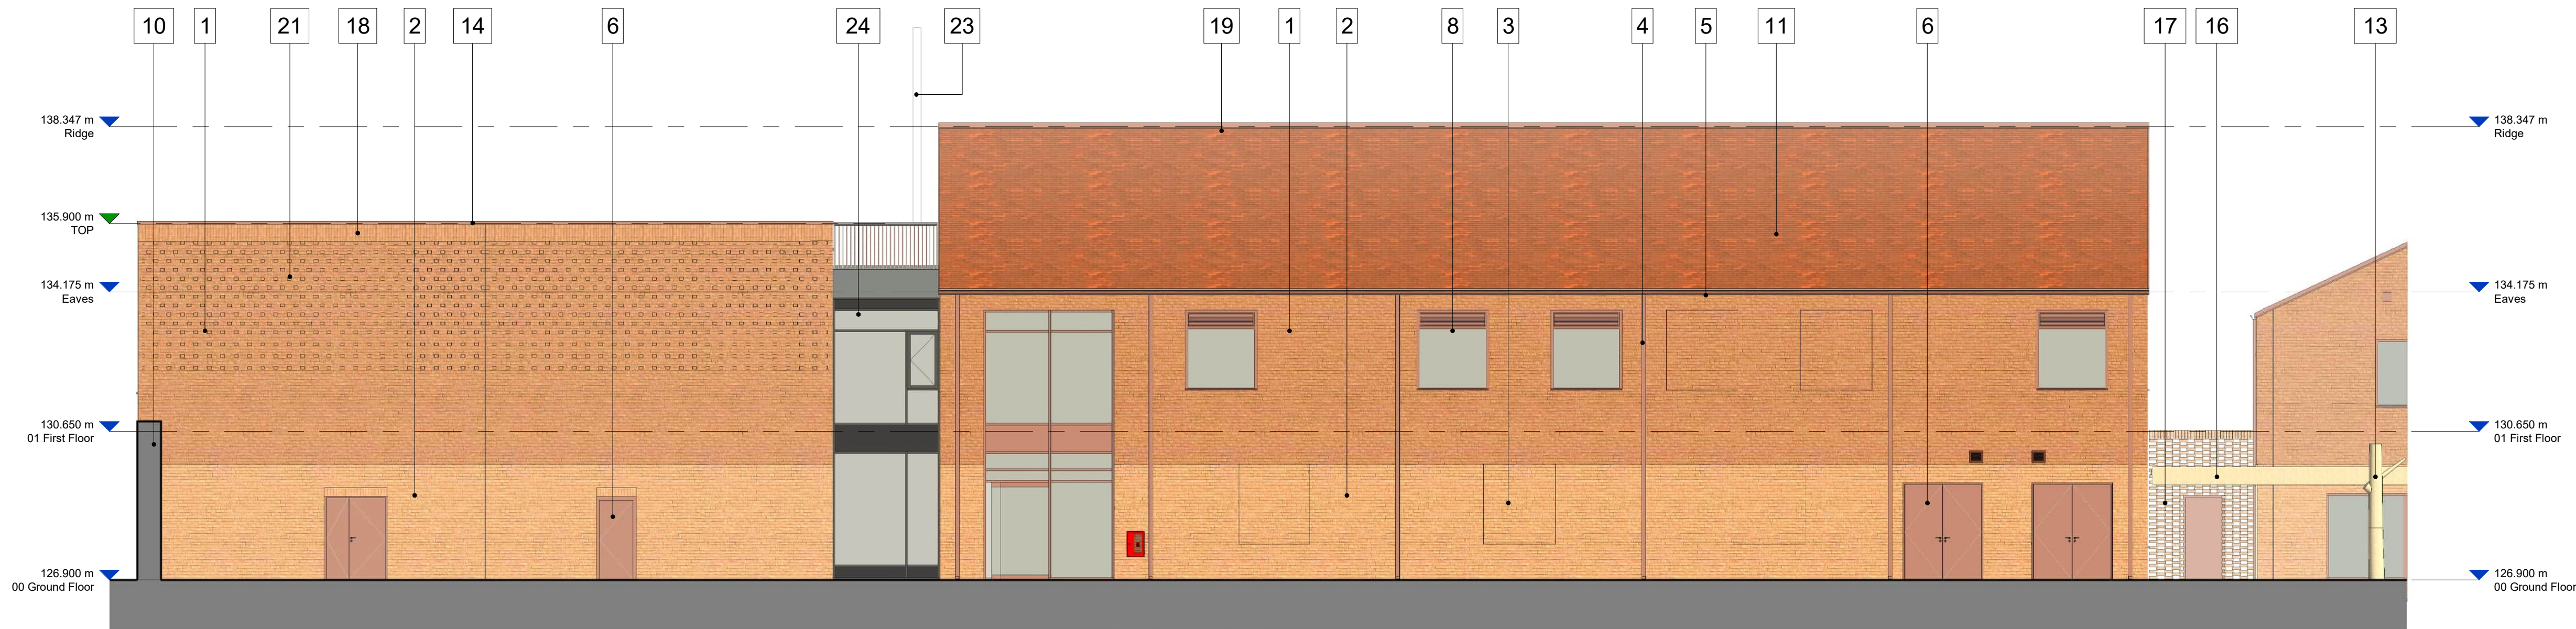


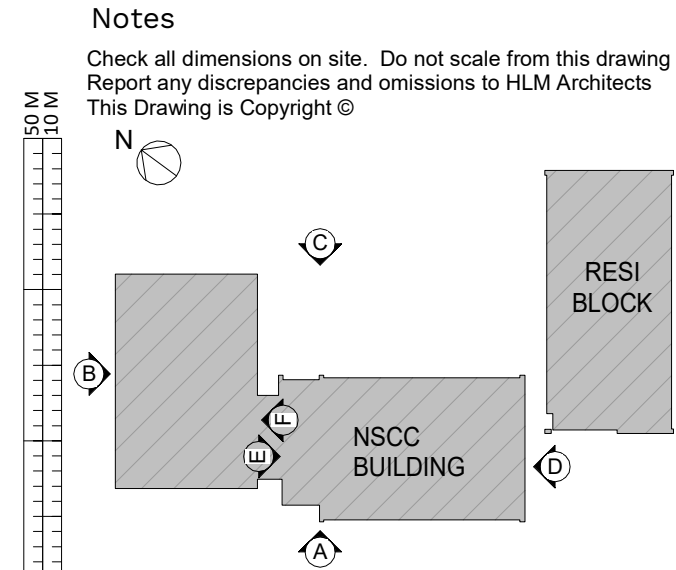

1 Elevation A: South West - NSCC Building
00600 1 : 100

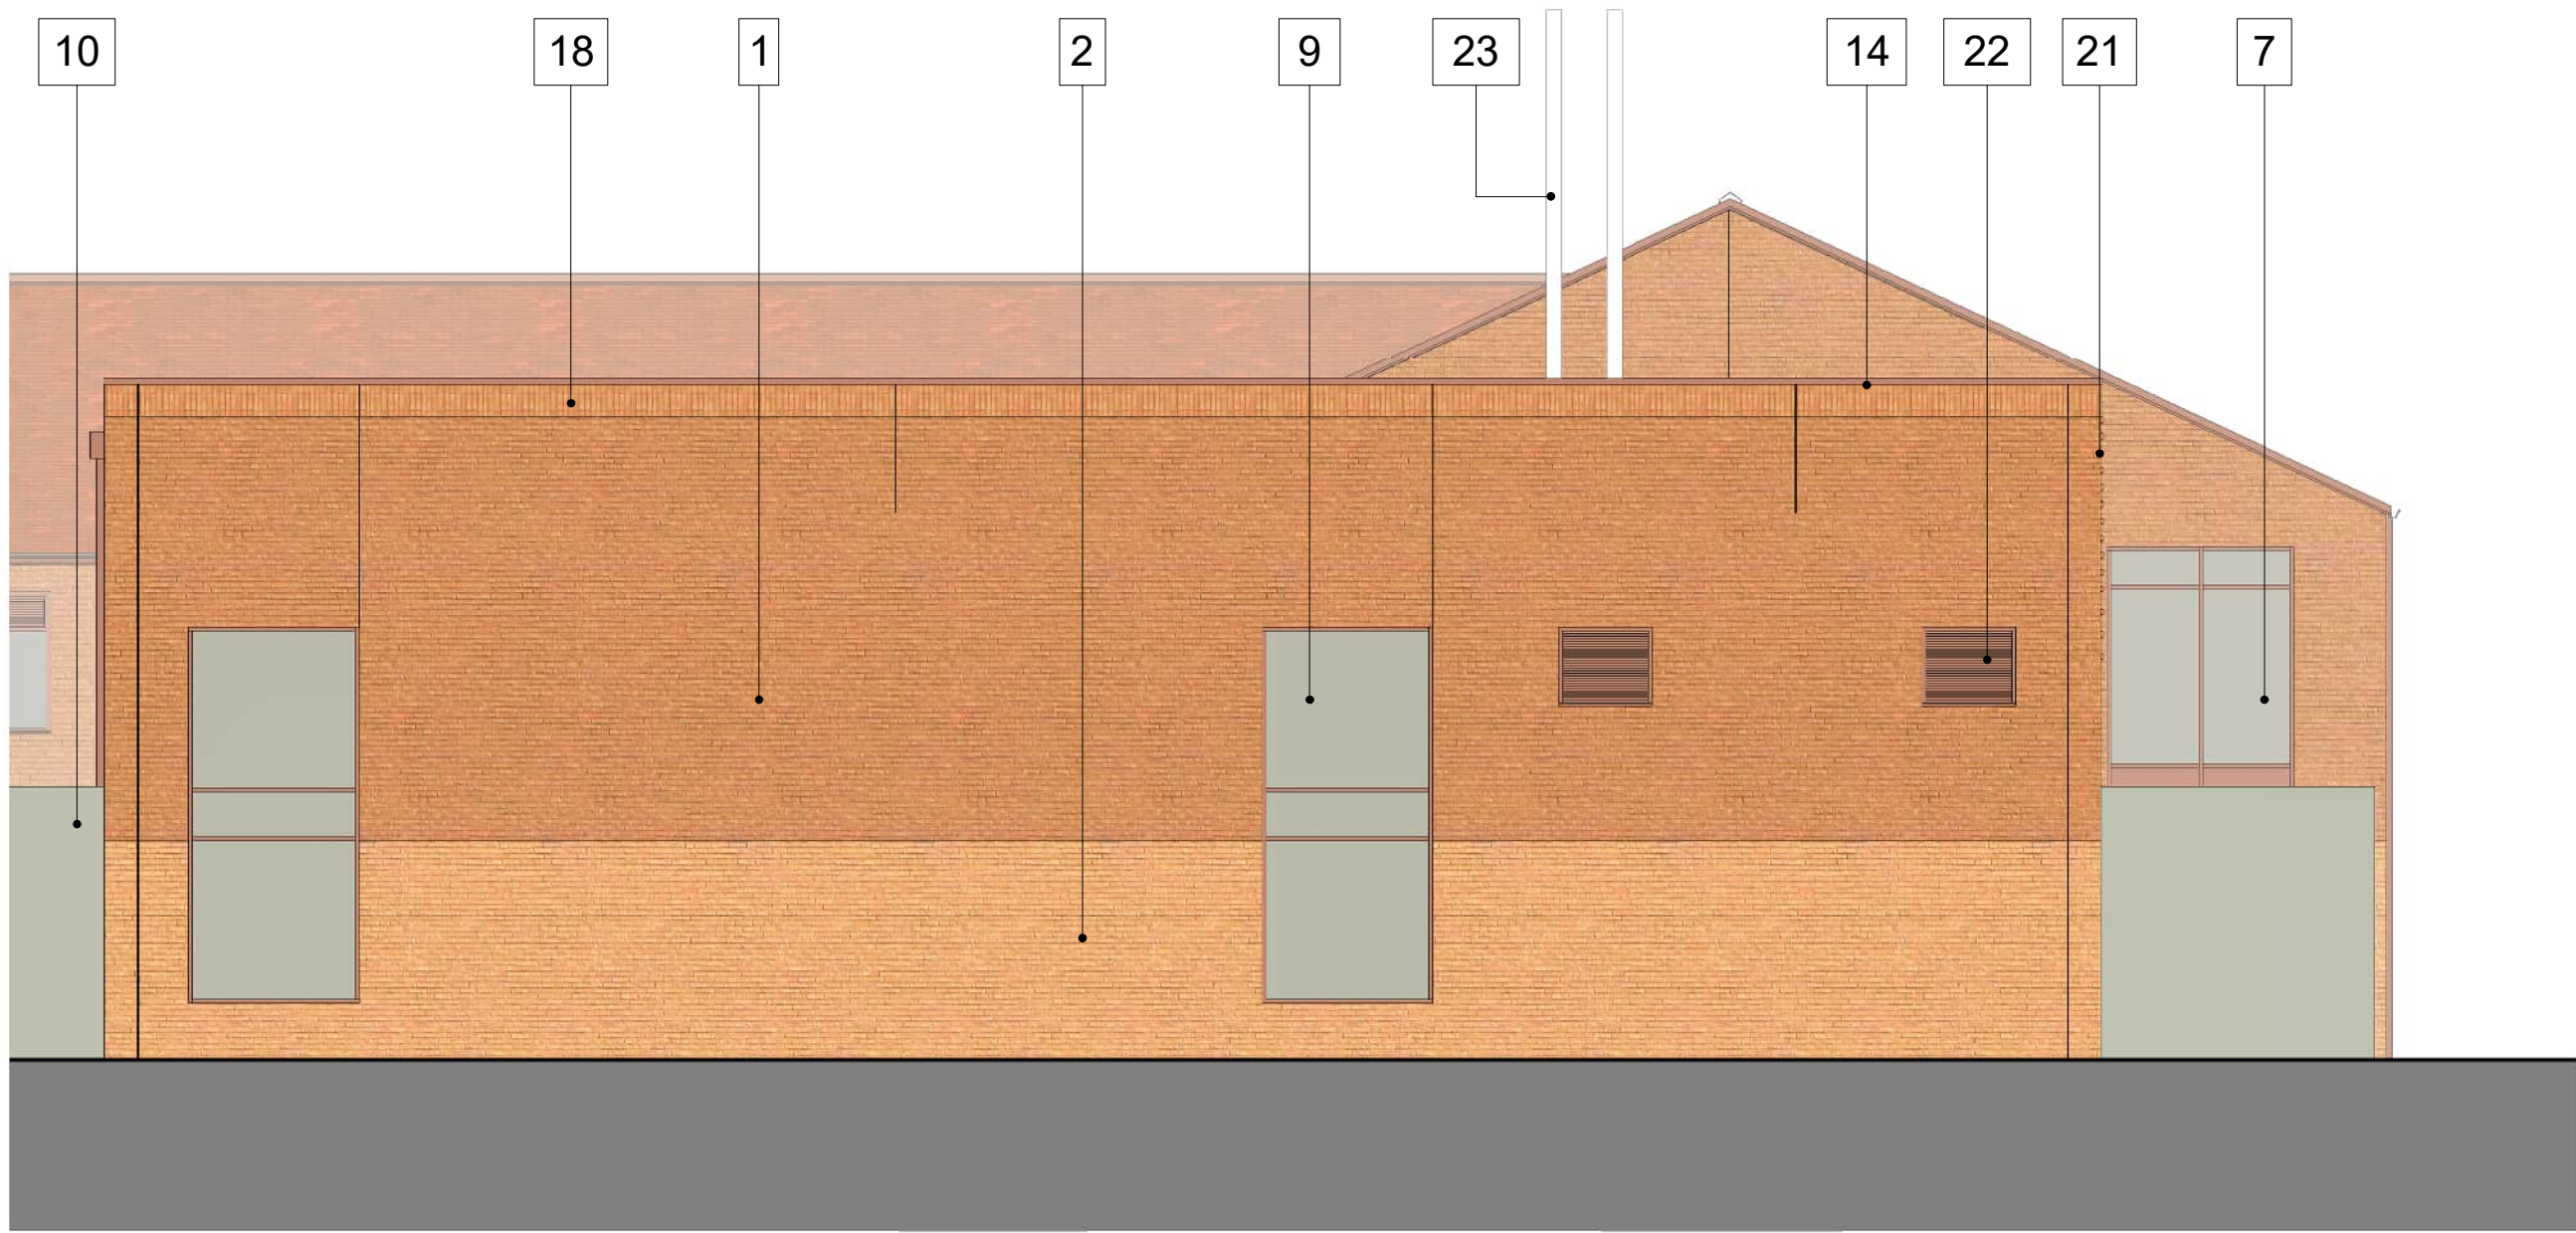

2 Elevation B: North West - NSCC Building
00600 1 : 100

1	Brick (Stretcher) Type 1 - Forterra Canterbury
2	Brick (Stretcher) Type 2 - Ibstock Paxton Buff
3	Feature Brick Recess (to match adjacent brick type)
4	Aluminium Down Pipe / Hopper RAL 040 40 40 Copper Beech
5	Aluminium Gutter RAL 040 40 40 Copper Beech
6	PPC Aluminium Door RAL 040 40 40 Copper Beech
7	PPC Aluminium Curtain Walling RAL 040 40 40 Copper Beech
8	PPC Aluminium Windows with Louvres RAL 040 40 40 Copper Beech
9	PPC Aluminium Windows RAL 040 40 40 Copper Beech
10	Animal Habitat Containment
11	Plain Clay Roof Tiles - Terracota
12	Feature Bat Boxes - Red
13	Existing site trees, power washed to remove bark - Client Install
14	PPC Aluminium Coping RAL 040 40 40 Copper Beech
15	Curtain Wall Shading Device RAL 1001 Beige
16	Timber Pergola - Client Install
17	Feature fence and gate
18	Double Soldier Course Brick
19	Ridge Tile - Terracotta
20	Terracotta Metal Cladding
21	Flemish Bond Brick with Projecting Header
22	PPC Aluminium Louvre RAL 040 40 40 Copper Beech
23	Labratory Exhaust
24	PPC Aluminium Curtain Walling (Glazed Link) - RAL 9017
	Fire Cavity Barrier ARC Cavity Stop Sock

C02	ISSUED FOR PLANNING RE-SUBMISSION. MINOR DESIGN CO-ORDINATION UPDATES. BRISE SOLEIL OMITTED FOLLOWING INSTRUCTION.	07.10.2025	BC	JH
C01	ISSUED FOR PLANNING	19.08.2025	JH	BC
P05	ISSUE FOR REVISED SECTION 73 APPLICATION	03.12.2024	JH	BC
P04	ISSUE FOR SECTION 73 APPLICATION	19.07.2024	EJ	JH
P03	UPDATED IN LINE WITH PLANNING COMMENTS	04.10.2023	KW	BC
P02	PLANNING ISSUE INCORPORATING CONSULTANT FEEDBACK	29.09.2023	KW	KB
P01	ISSUE FOR PLANNING APPLICATION	25.09.2023	AB	BC
Rev	Description	Date	By	Chk

Revisions	Suitability
Project	S2 INFORMATION

11-1567-01 Twycross Zoo

Client

Twycross Zoo

Title

PROPOSED PLANNING ELEVATIONS - SHEET 1 - NSCC

Drawing No.	Revision
TWZ-HLM-01-ZZ-DR-A-00600	C02

Scale	Drawn
1 : 100 @A1	BC
Date	Checked
08/10/23	JH



© HLMArchitects
2nd Floor
The Ruskin Building
Tudor Square
Sheffield S1 2LA

www.hlmarchitects.com
T. +44 (0) 114 263 9600
F. +44 (0) 114 263 9650
sheffield@hlmarchitects.com

1:500 1:100 50 M 10 M