

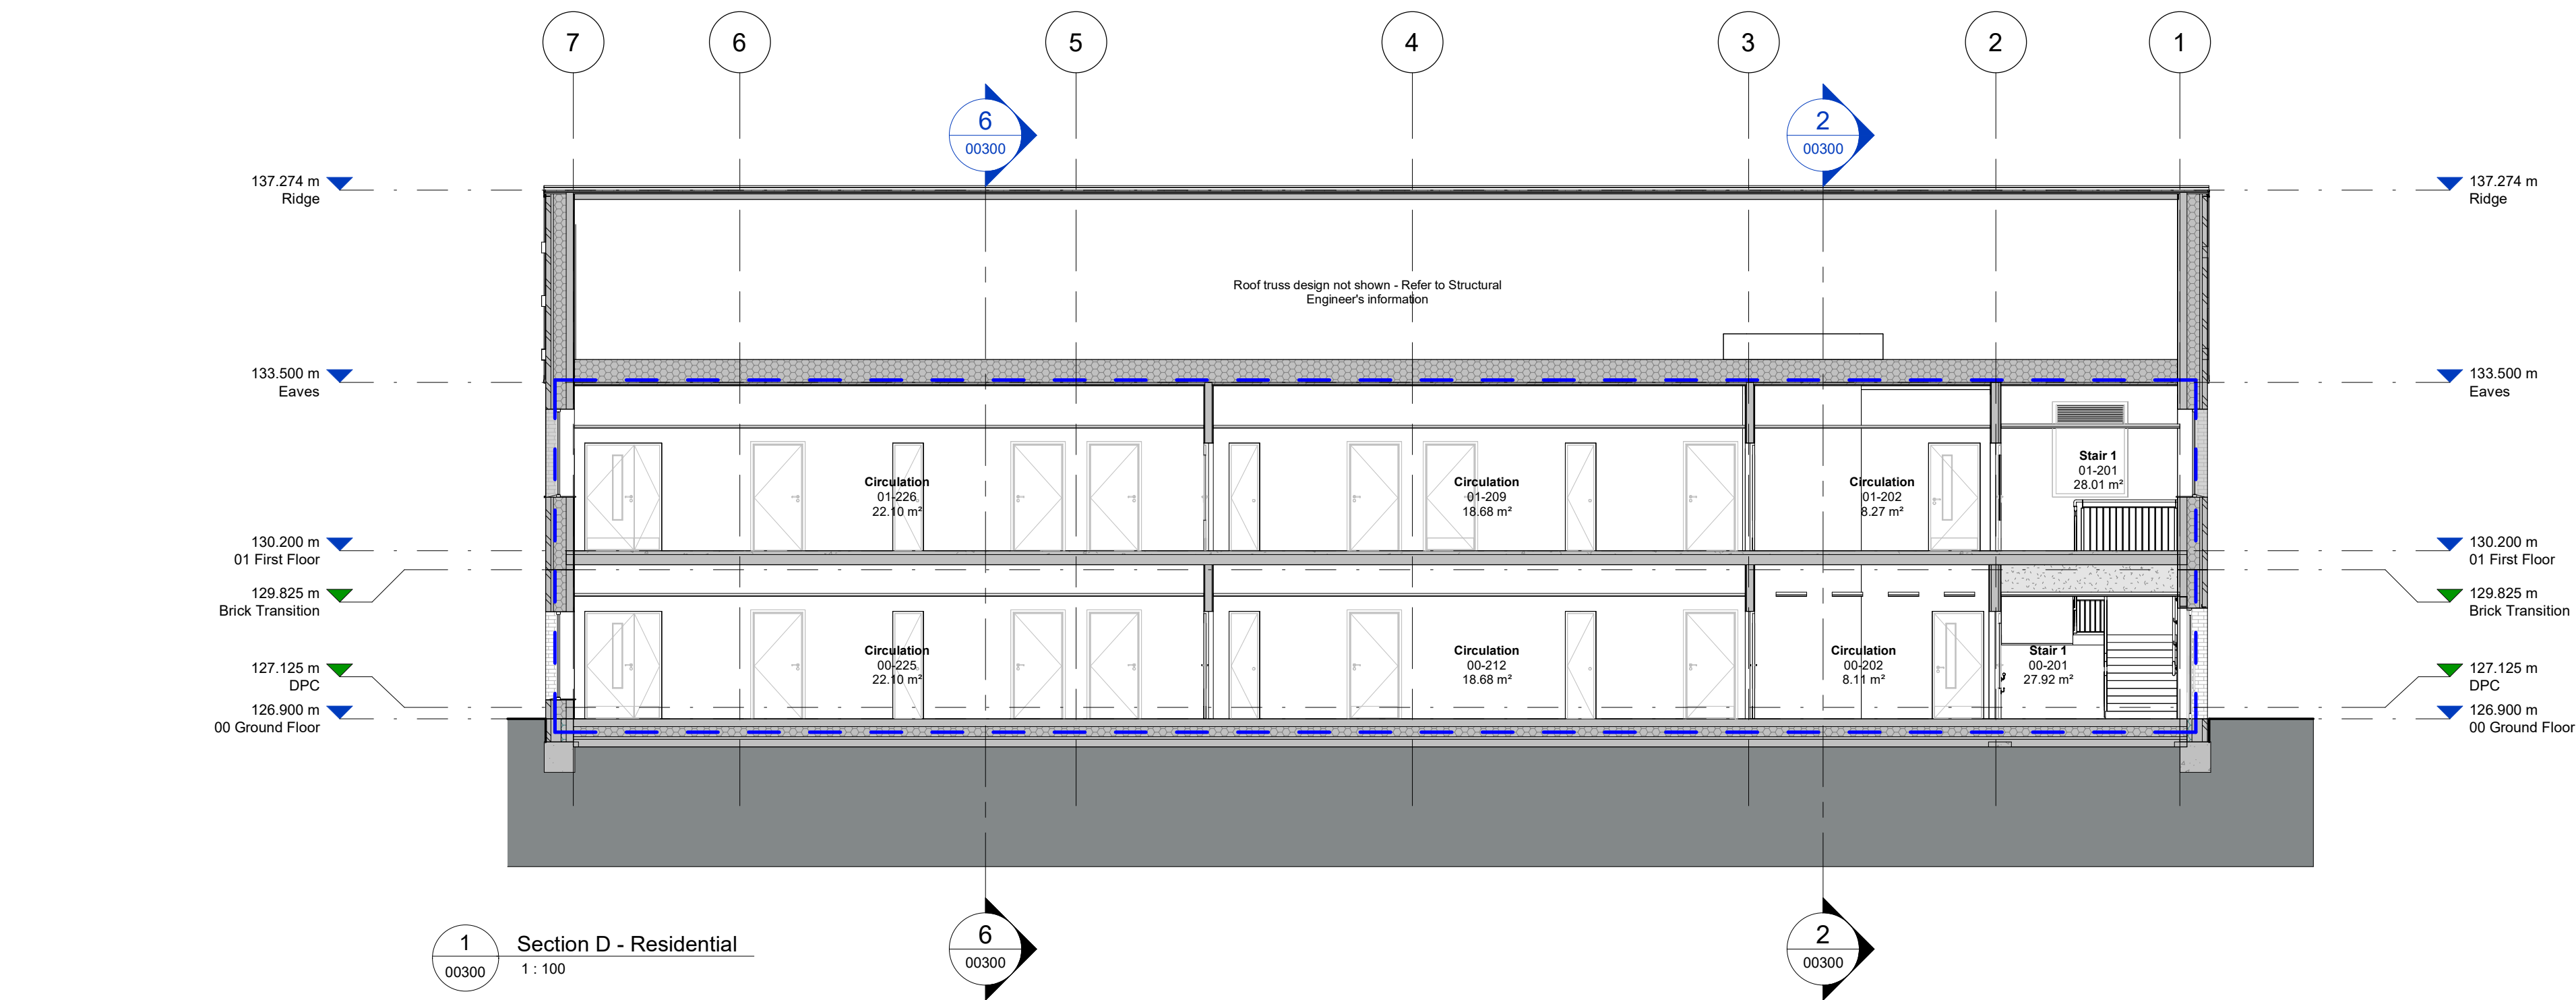
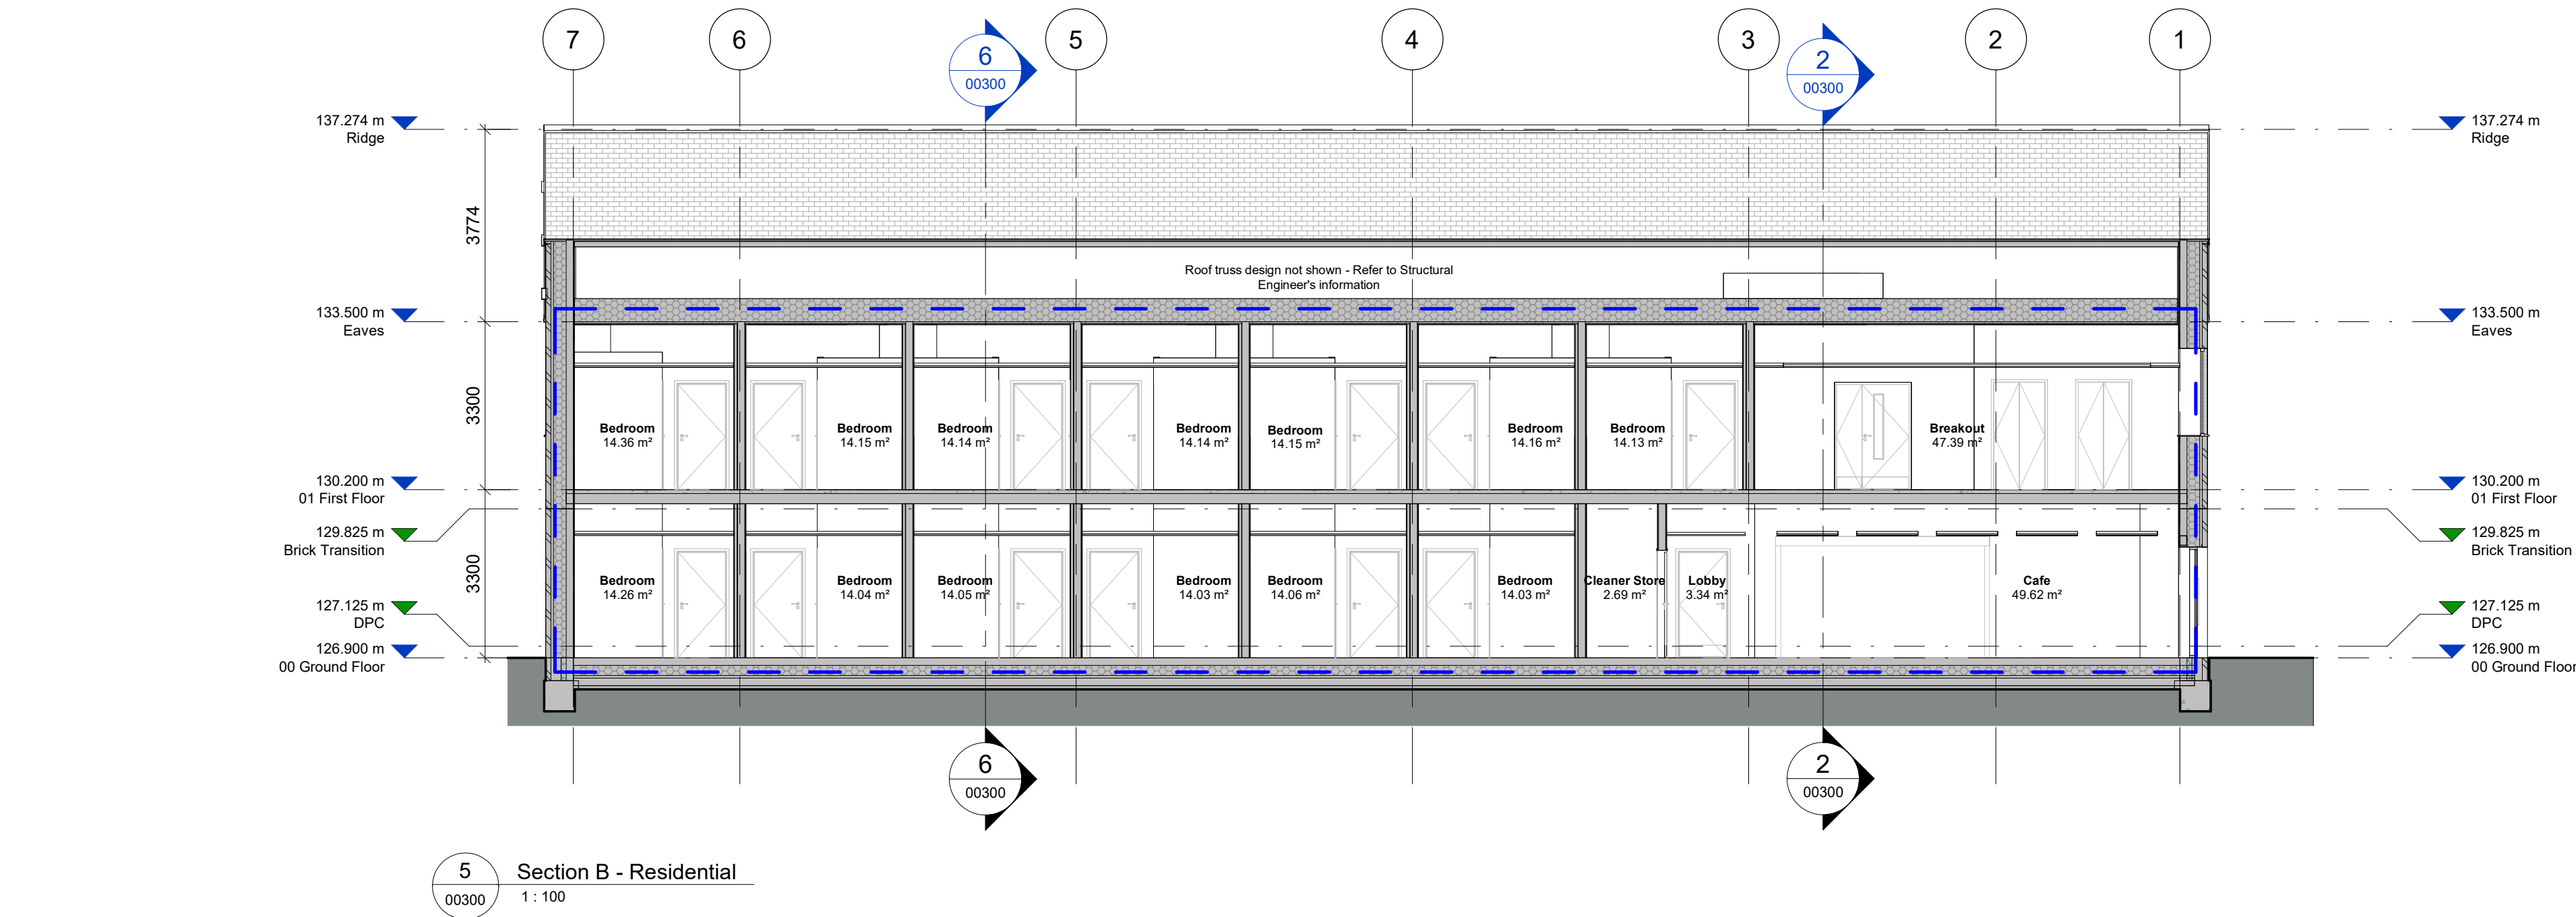
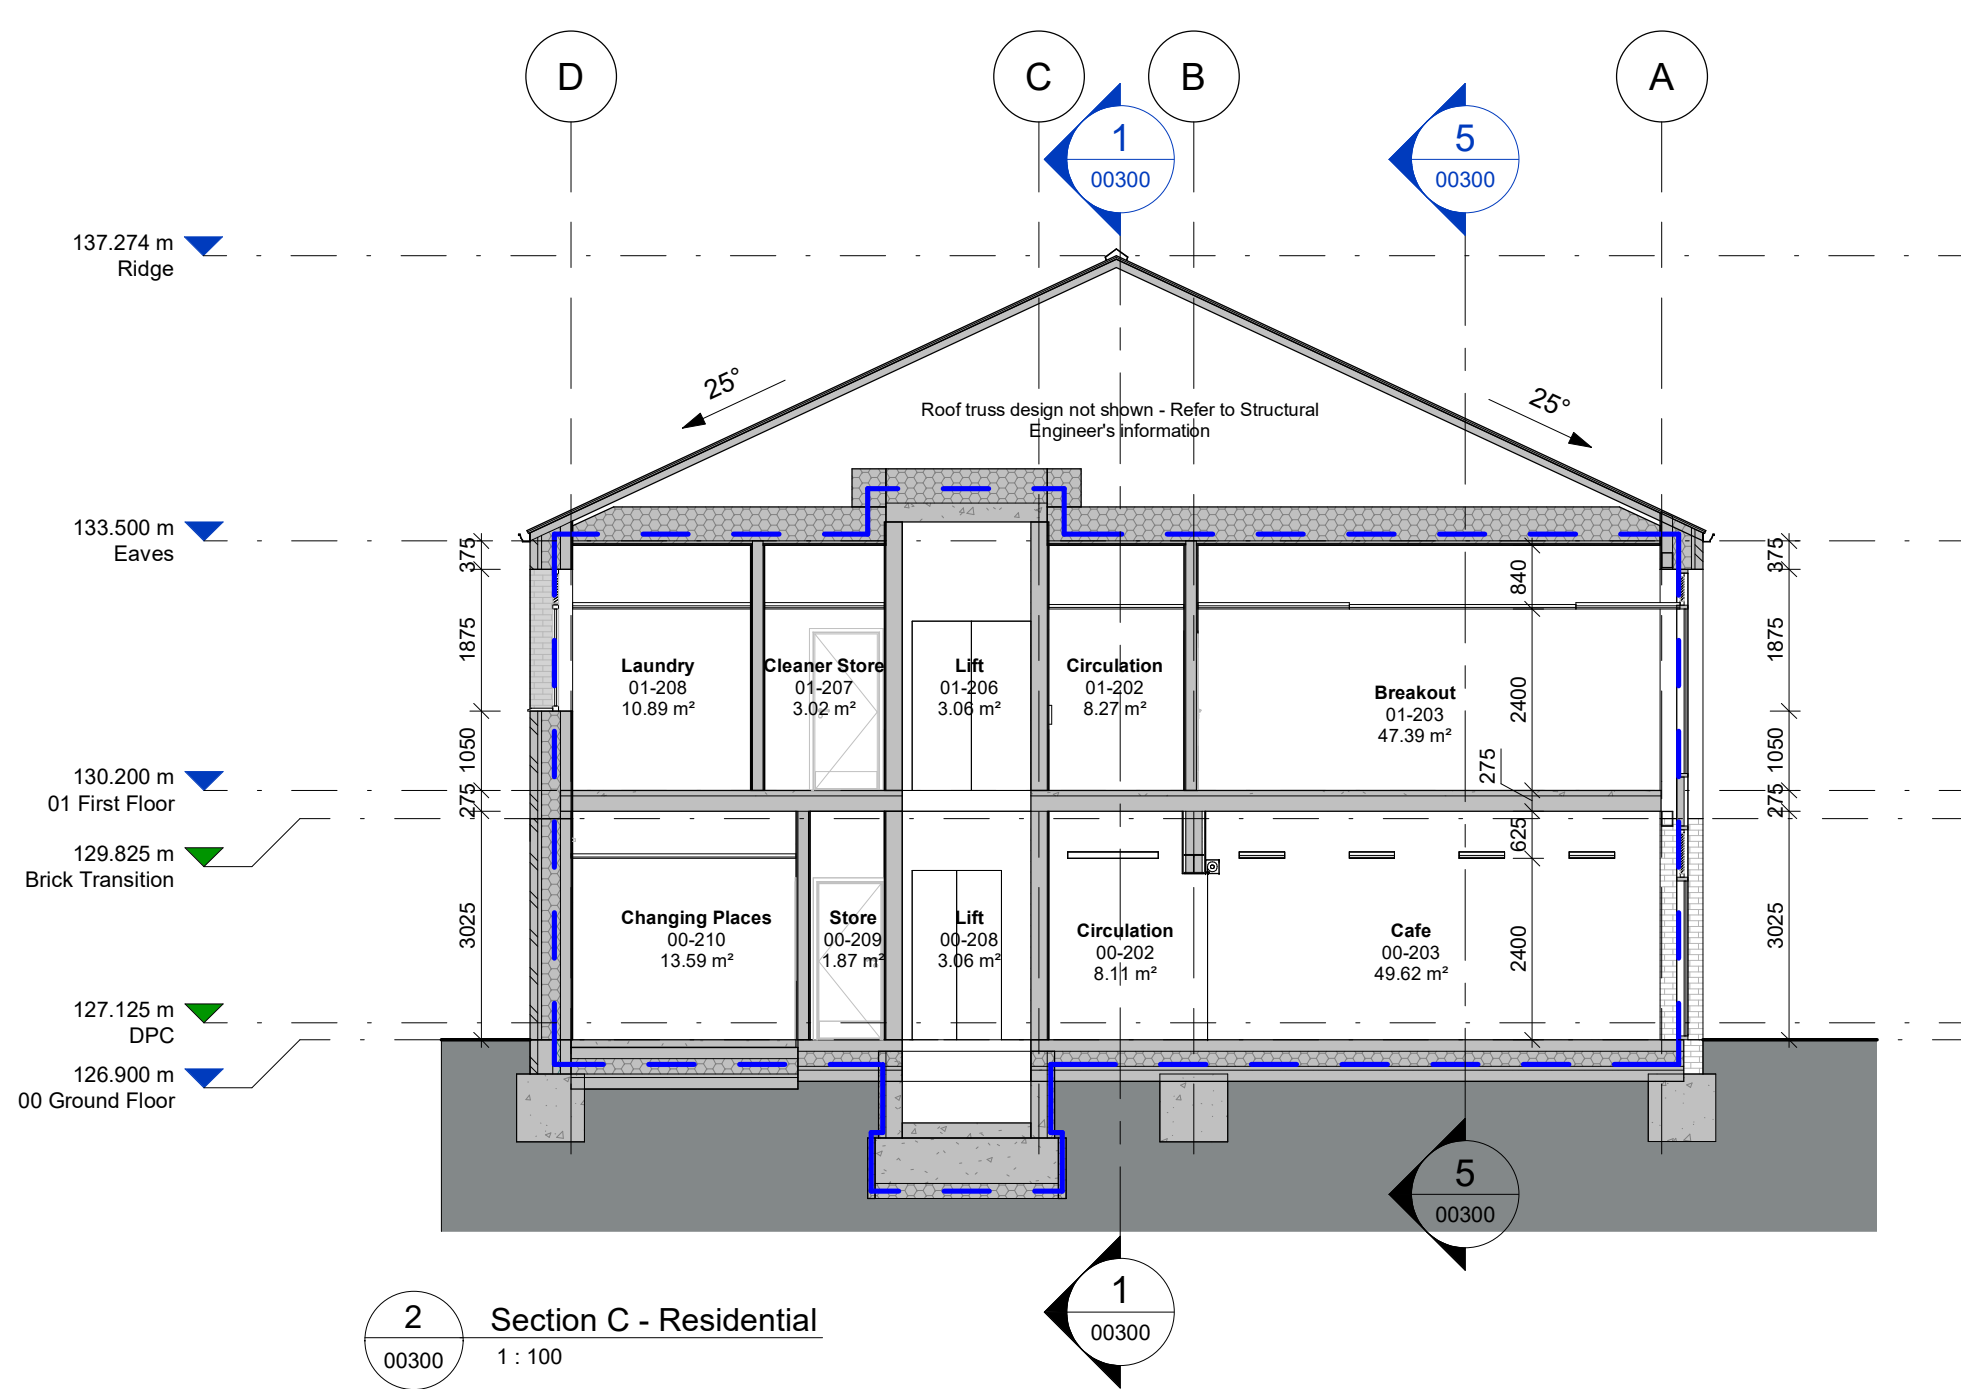


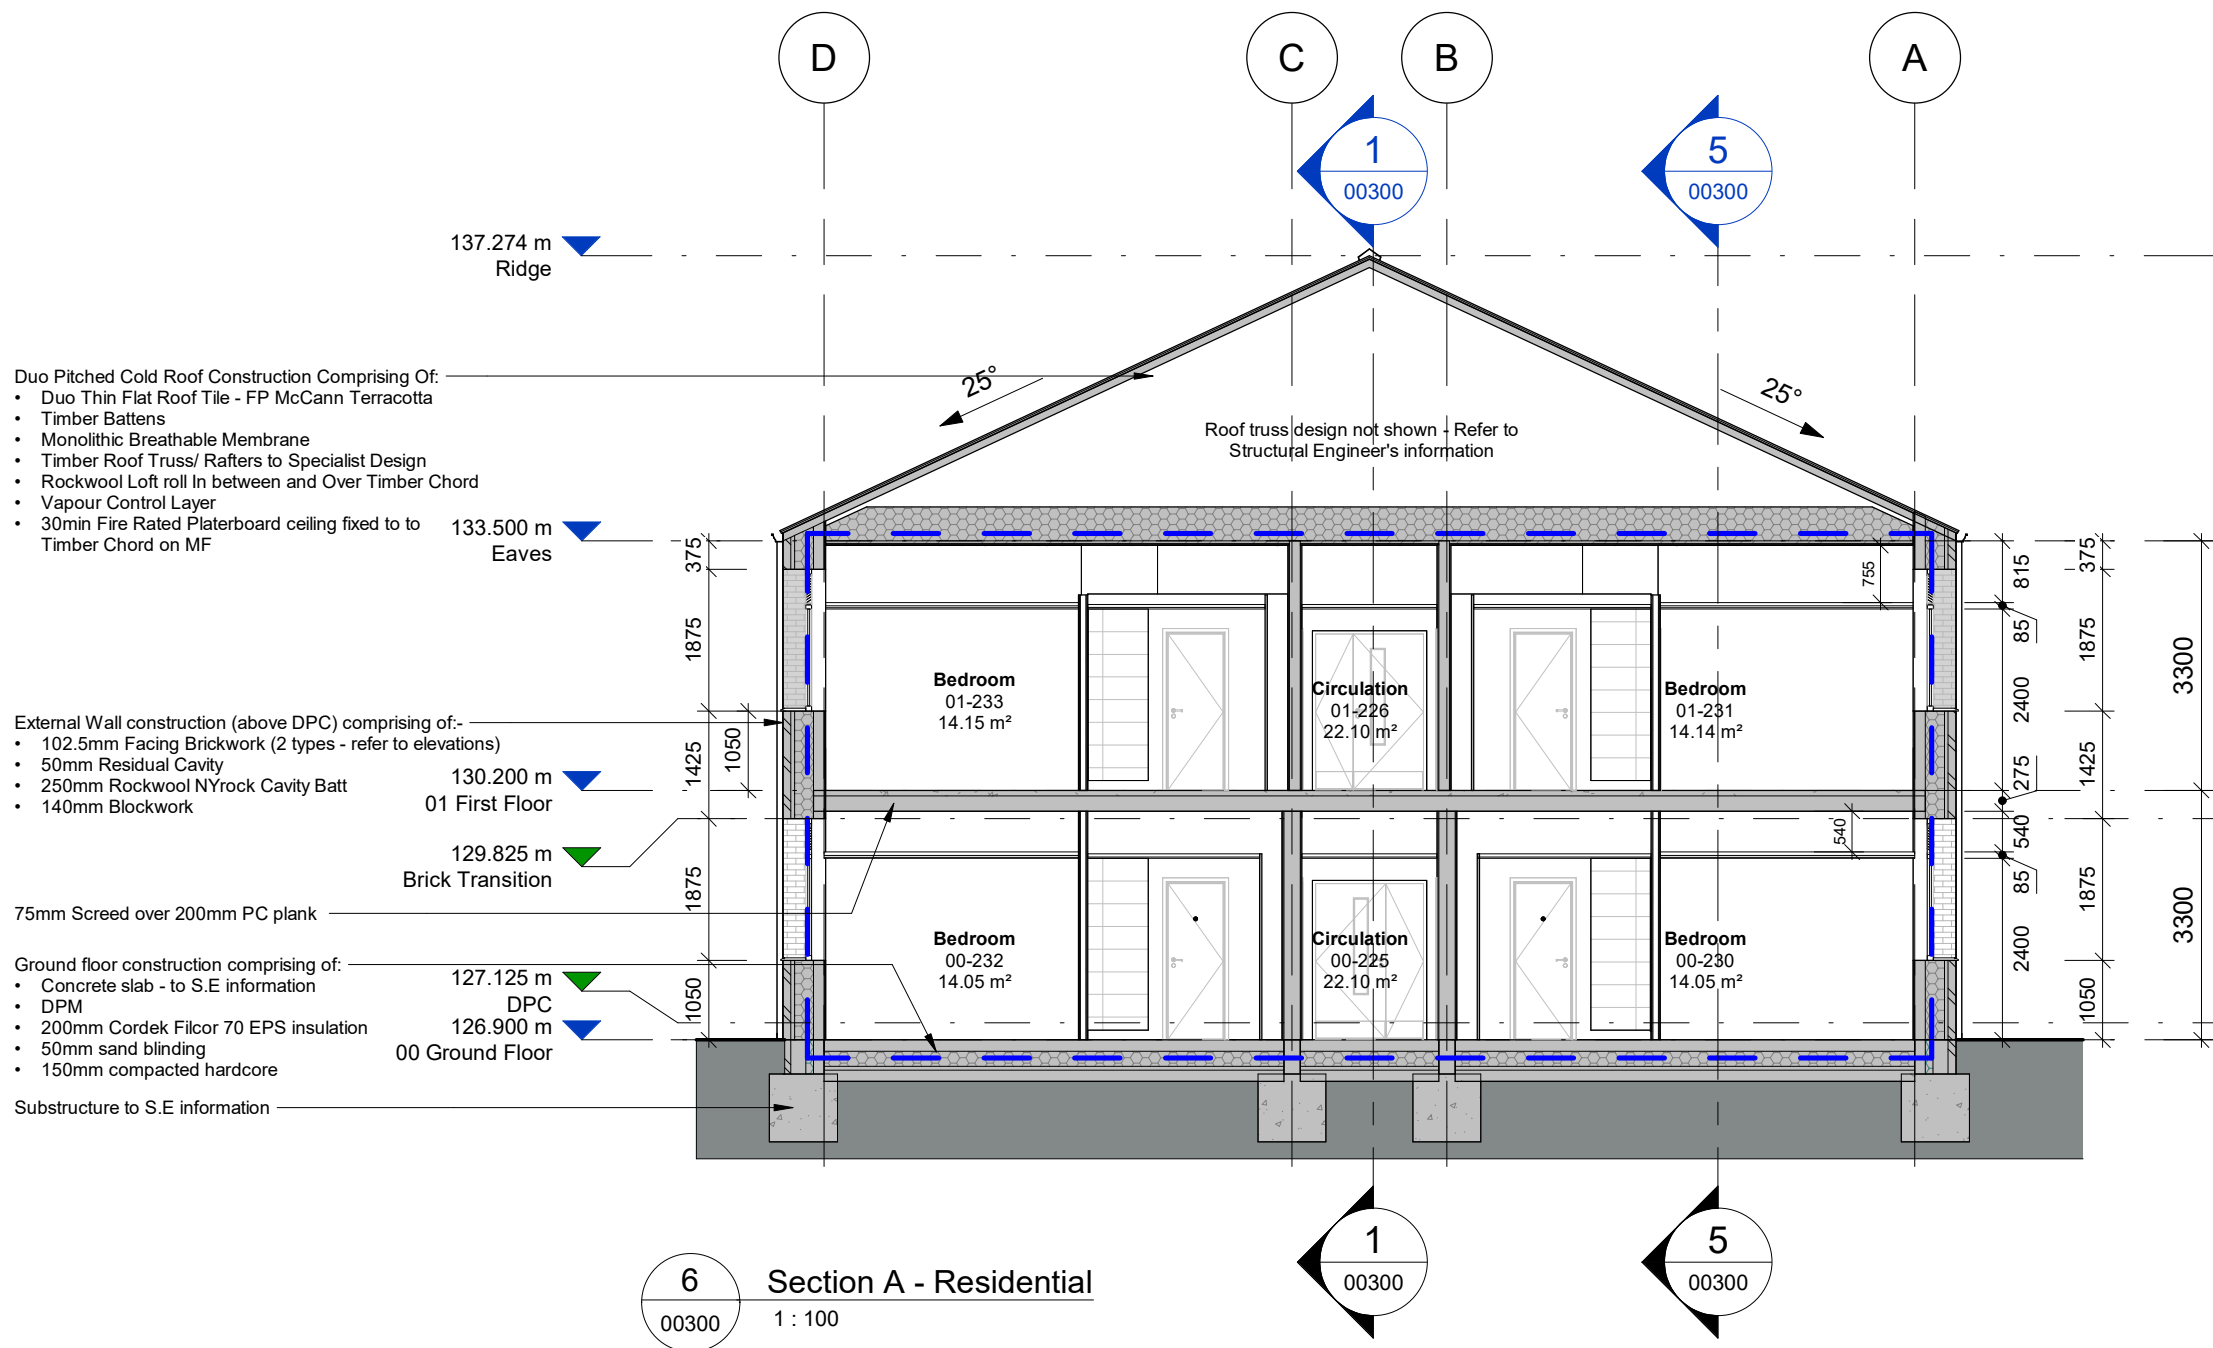

Notes
Check all dimensions on site. Do not scale from this drawing
Report any discrepancies and omissions to HLM Architects
This Drawing is Copyright ©

Airtightness / Thermal line

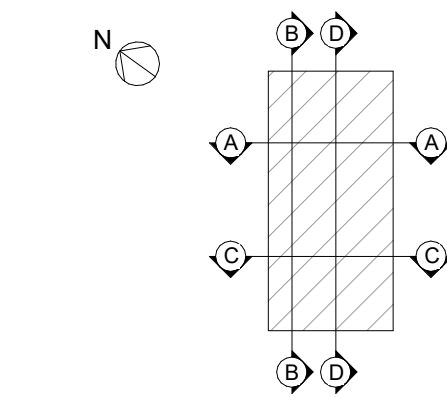

Notes:
This Drawing is for Design Intent Purposes Only.
REFER TO STRUCTURAL ENGINEERS DRAWINGS
FOR FURTHER DETAILS OF SUBSTRUCTURE
AND SUPERSTRUCTURE

External Fabric Target Thermal Values

External Walls
U-Value to be 0.12W/m²K.

Roofs
U-Value to be 0.1W/m²K.

Ground Floor Slab
U-value is 0.1W/m²K.

Glazing (inc. frame)
U-value is 1.2W/m²K.

External Doors
U-Value to be 1.2W/m²K.

G-Value for Glazing
0.4 - 0.5

Air permeability (whole building)
3m³/hr/m² @ 50 PA or better

C02	ISSUED FOR PLANNING RE-SUBMISSION. MINOR	08.10.2025	JH	BC
C01	DESIGN CO-ORDINATION UPDATES.	02.10.2025	JH	BC
P06	REVISED FOLLOWING DESIGN DEVELOPMENT	20.12.2024	JH	BC
P05	ISSUED FOR STAGE 4 COSTING	03.12.2024	JH	BC
P04	ISSUE FOR REVISED SECTION 73 APPLICATION	23.08.2024	JH	BC
P03	ISSUE FOR SECTION 73 APPLICATION	17.11.2023	AB	BC
P02	AMENDED STAGE 3 ISSUE	20.10.2023	AB	BC
P01	STAGE 3 ISSUE	25.09.2023	AB	KB
Rev	ISSUE FOR PLANNING APPLICATION	Date	By	Chk

Revisions	Suitability
Project	S3 REVIEW AND COMMENT

11-1567-01 Twycross Zoo

Client

Twycross Zoo

Title

PROPOSED GA SECTIONS - RESIDENTIAL

Drawing No.	Revision
TWZ-HLM-02-ZZ-DR-A-00300	C02

Scale	Drawn
As indicated @A1	JH
Date	Checked
18.11.2022	BC



© HLMArchitects
2nd Floor
The Ruskin Building
Tudor Square
Sheffield S1 2LA

www.hlmarchitects.com
T. +44 (0) 114 263 9600
F. +44 (0) 114 263 9650
sheffield@hlmarchitects.com

