




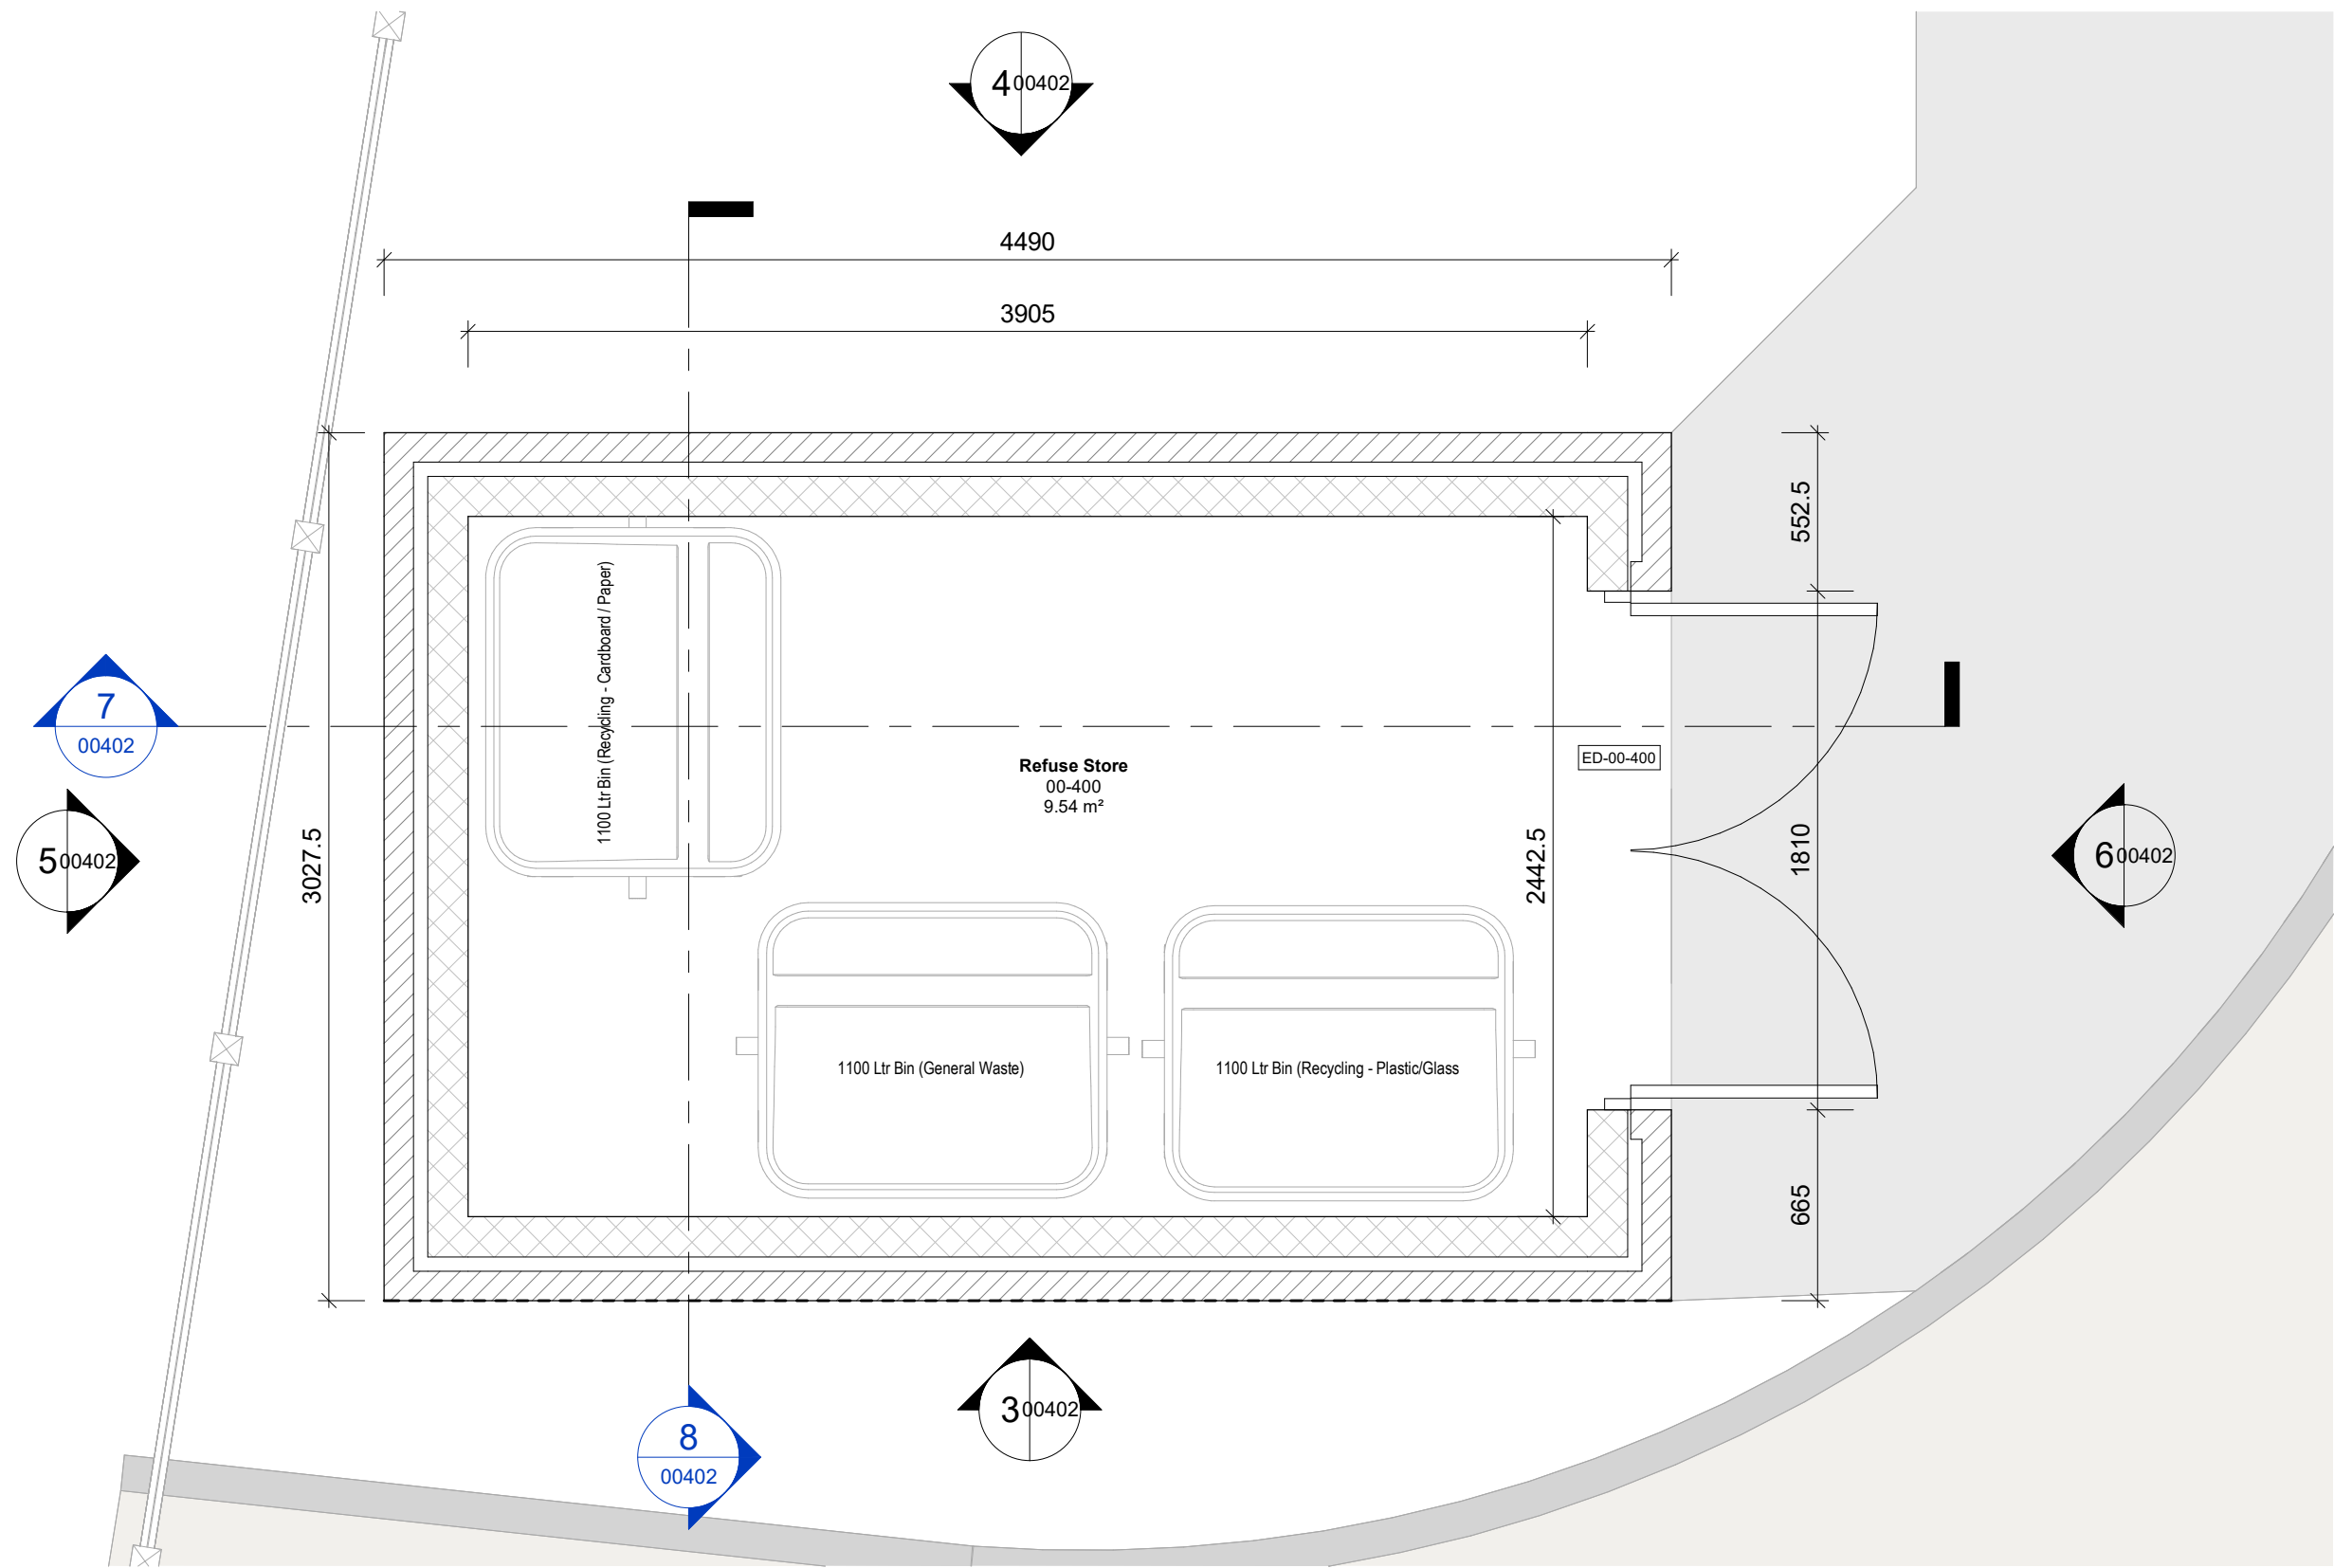


1 Refuse Store - Plan
00402 1 : 25

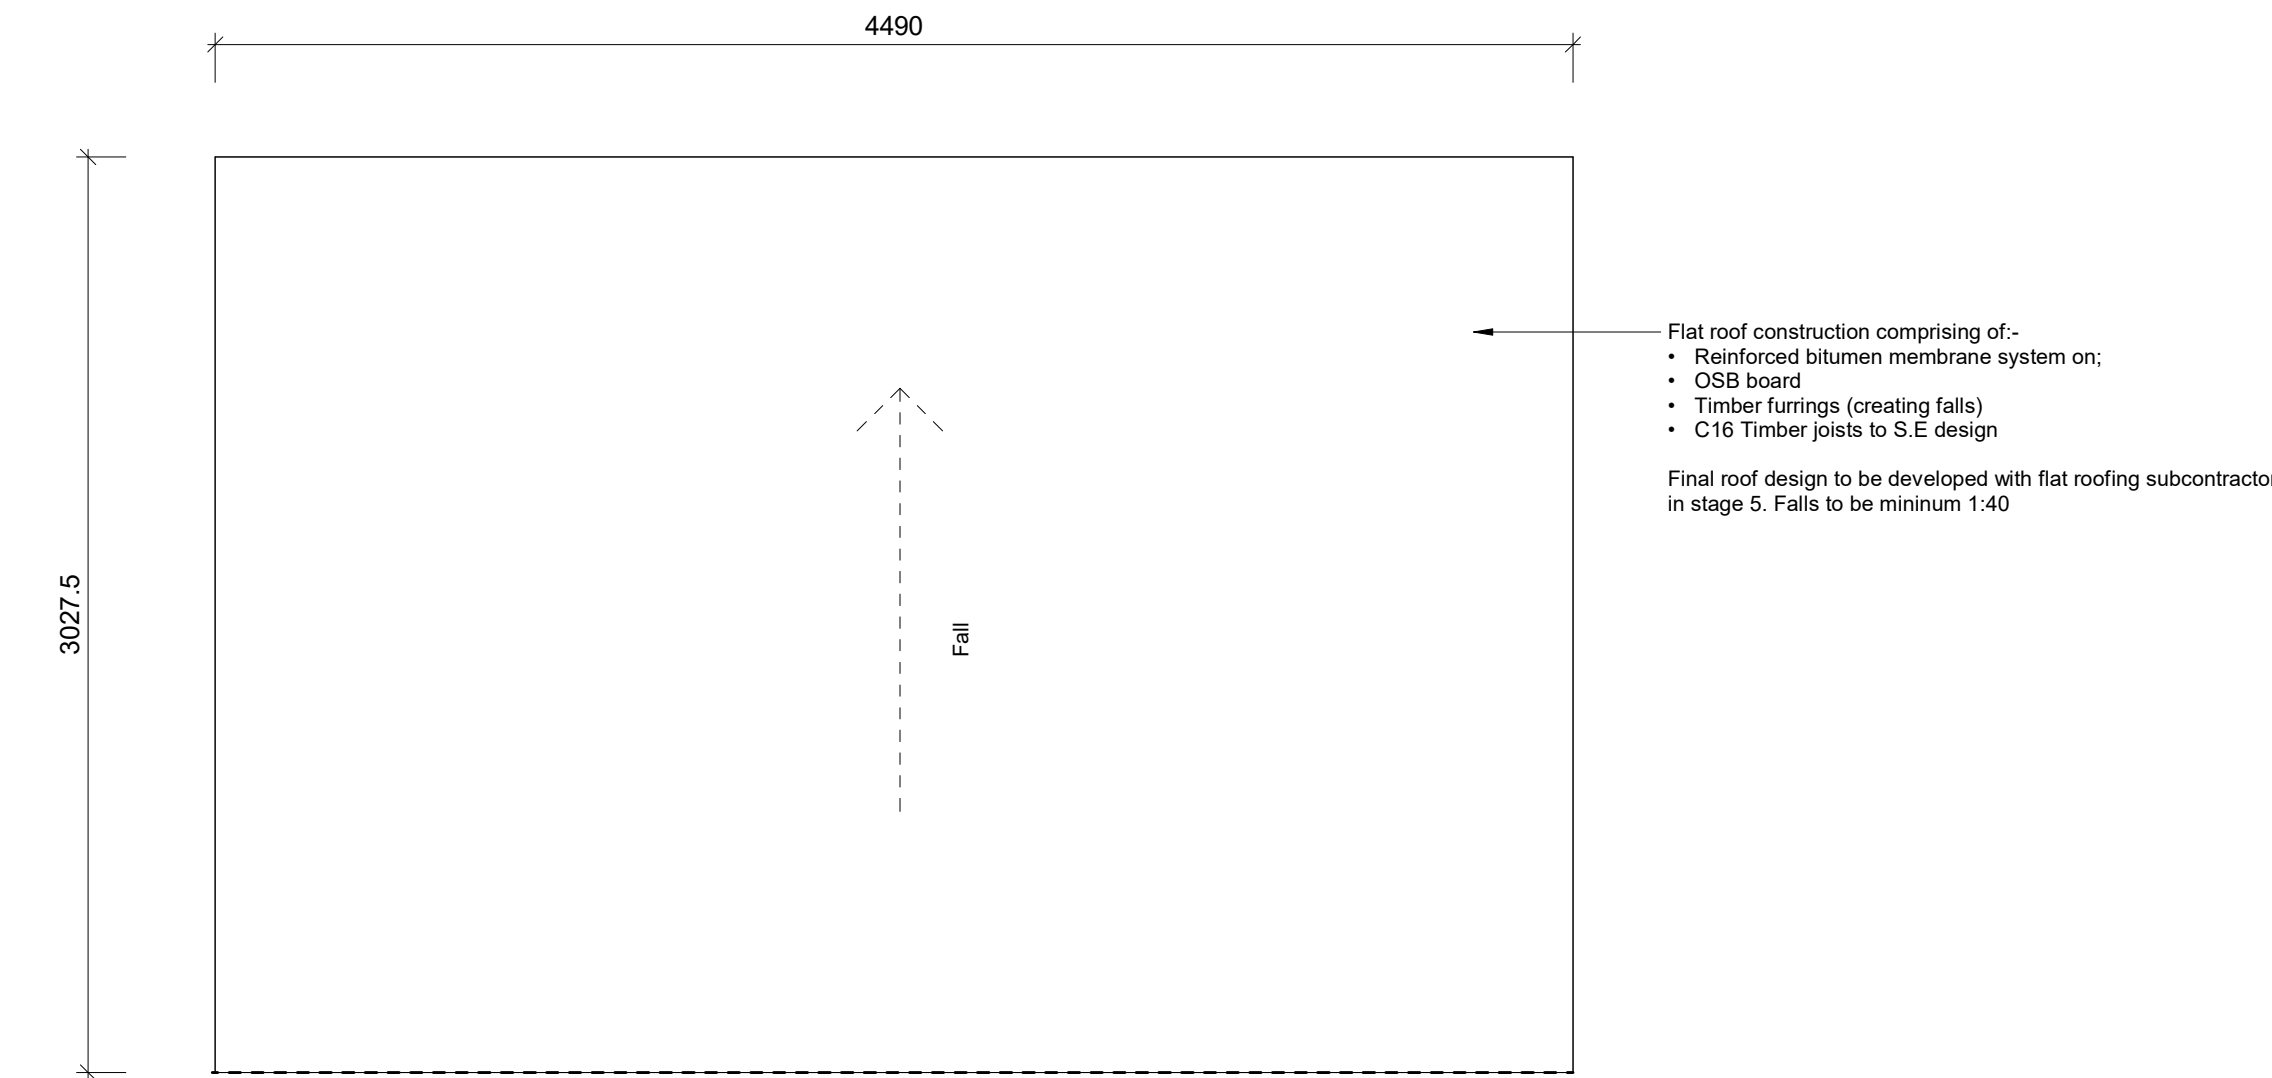


2 R1 Refuse Store - Roof Level
00402 1 : 25

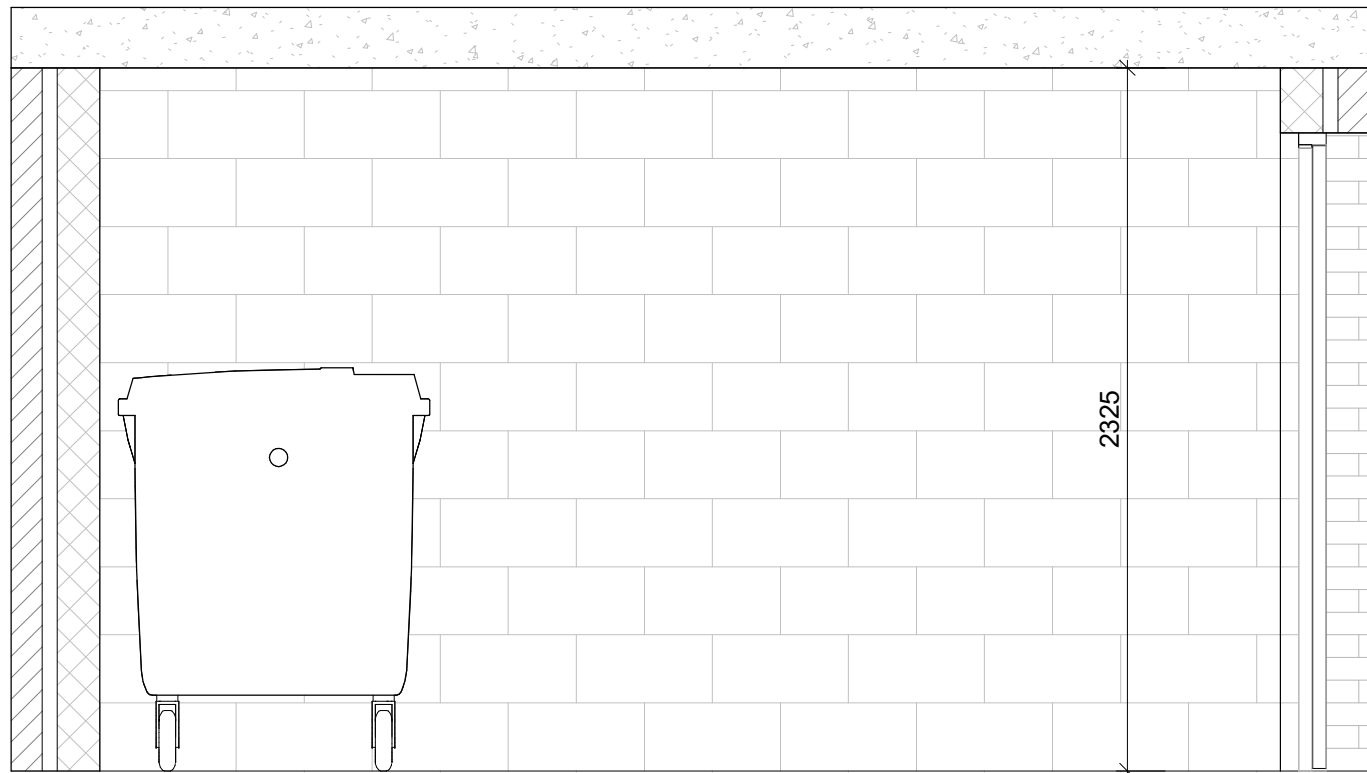


3 Refuse Store - Elevation 1
00402 1 : 50

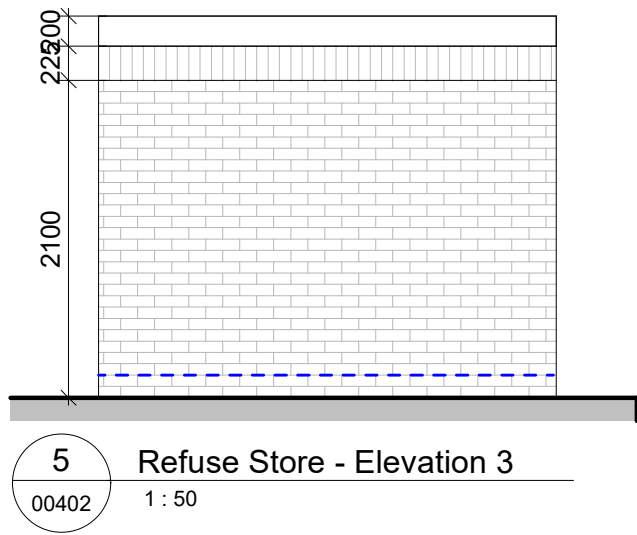


5 Refuse Store - Elevation 3
00402 1 : 50

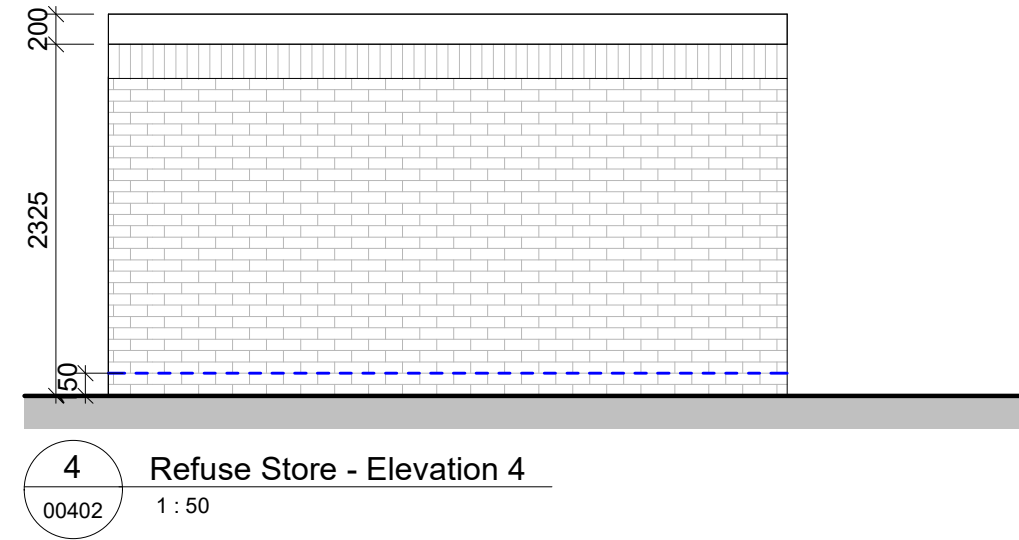

4 Refuse Store - Elevation 4
00402 1 : 50

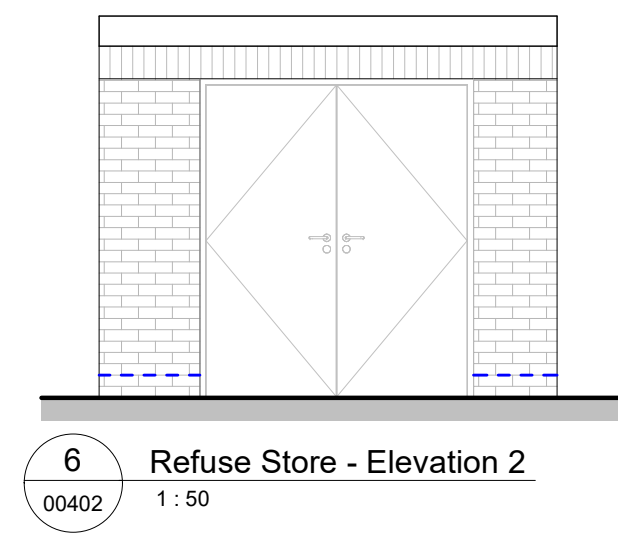

6 Refuse Store - Elevation 2
00402 1 : 50

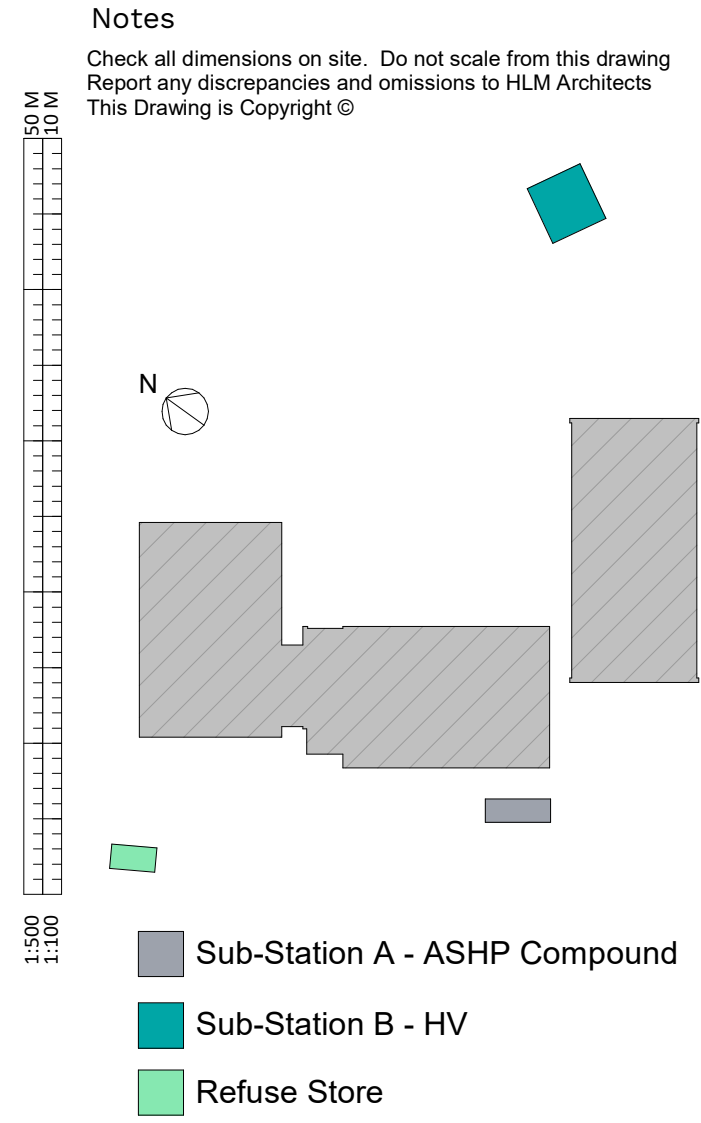

C01	ISSUED FOR PLANNING RE-SUBMISSION. MINOR DESIGN CO-ORDINATION UPDATES. BRISE SOLEIL OMITTED FOLLOWING INSTRUCTION.	07.10.2025	BC	JH
P04	ISSUED FOR STAGE 4 COSTING	16.12.2024	JH	BC
P03	AMENDED STAGE 3 ISSUE	17.11.2023	AB	BK
P02	STAGE 3 ISSUE	20.10.2023	AB	BC
P01	ISSUE FOR PLANNING APPLICATION	25.09.2023	AB	BC
Rev	Description	Date	By	Chk

Revisions	Suitability
Project	S2 INFORMATION

11-1567-01 Twycross Zoo

Client

Twycross Zoo

Title

REFUSE STORE - GA PLANS + ELEVATIONS

Drawing No.	Revision
TWZ-HLM-04-ZZ-DR-A-00402	C01

Scale	Drawn
As indicated @A1	BC
Date	Checked
25.09.23	JH