


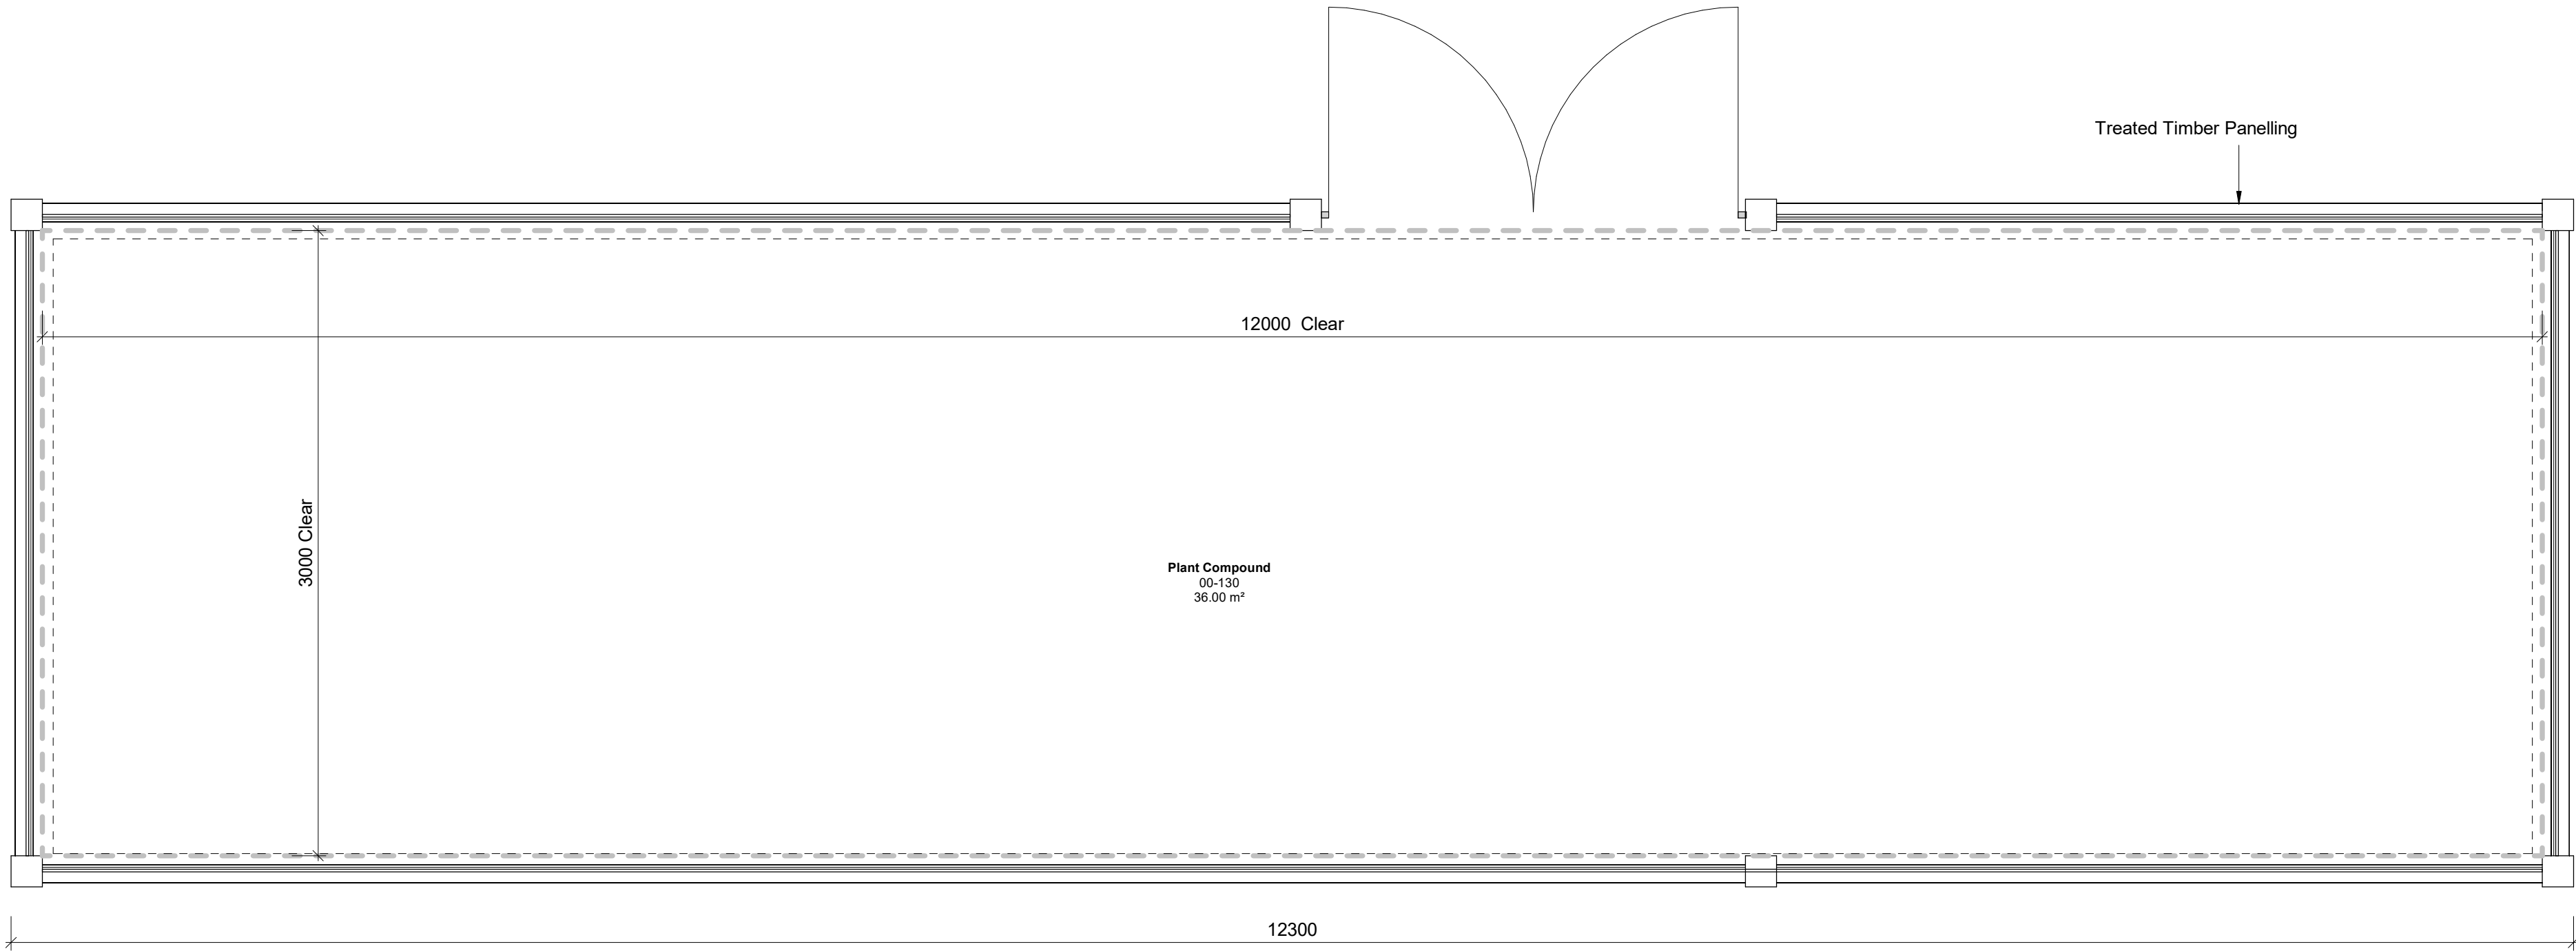
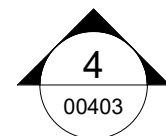
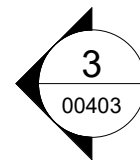


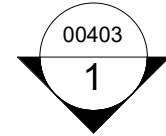


8 00 Sub-Station A - Ground Floor
1 : 25

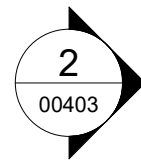


1 Sub-Station A - Elevation 1
1 : 50

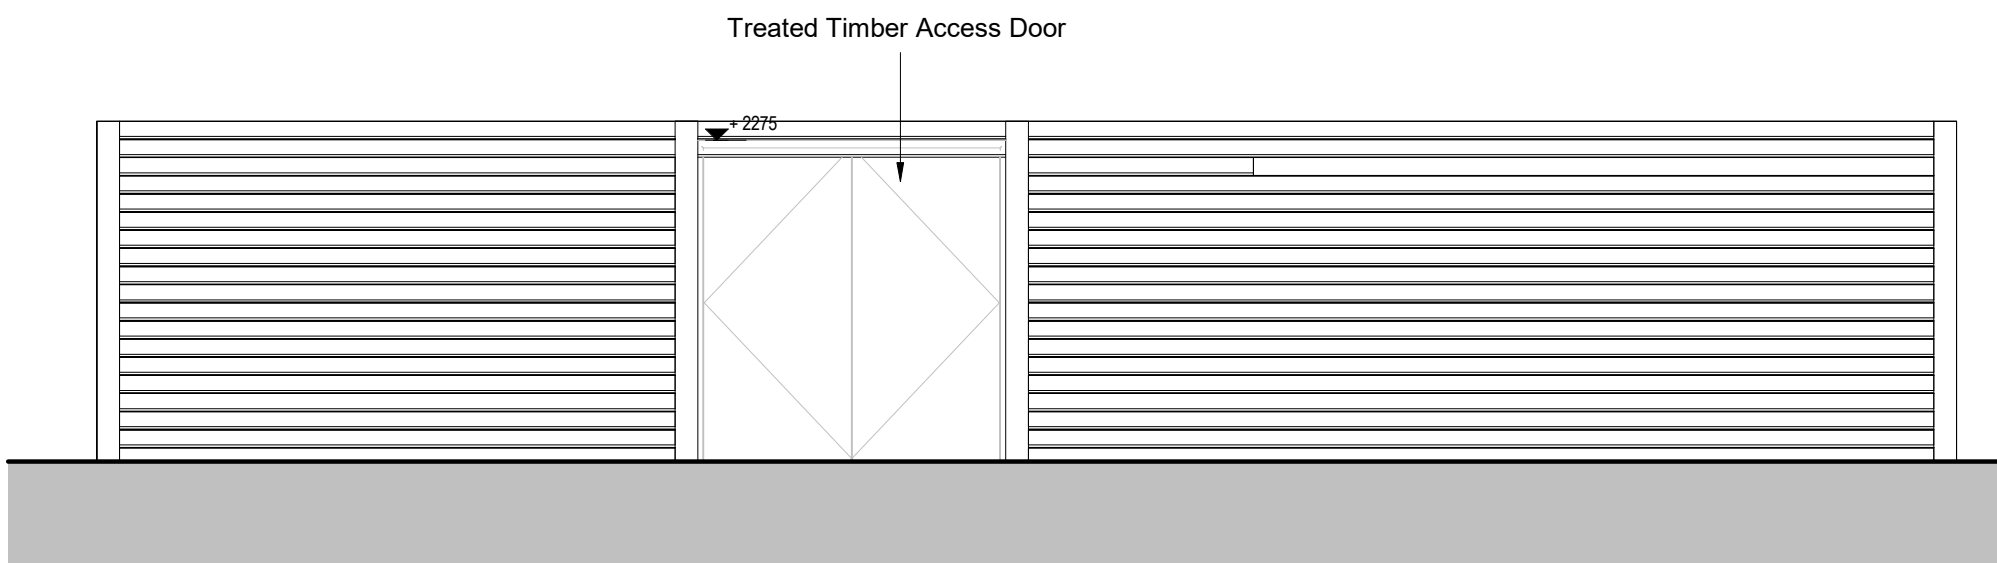

4 Sub Station A - Elevation 4
1 : 50

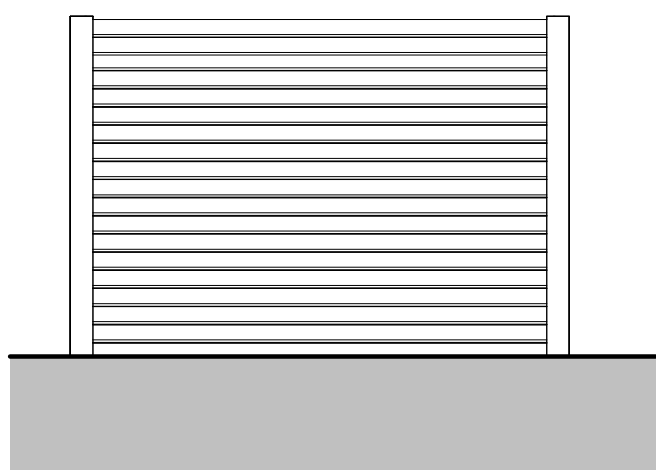



2 Sub-Station A - Elevation 2
1 : 50

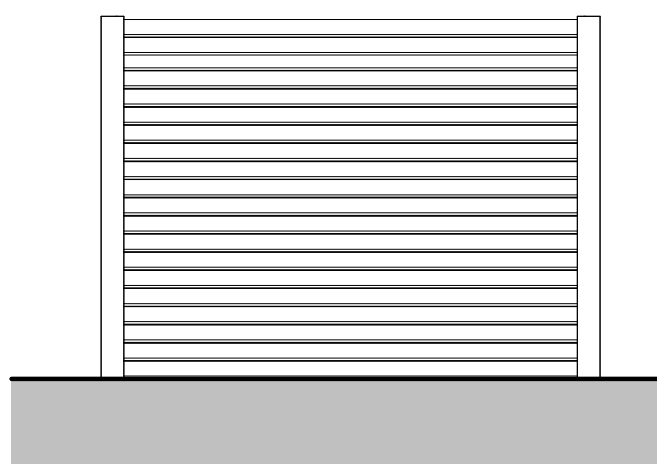

3 Sub-Station A - Elevation 3
1 : 50

Notes

Check all dimensions on site. Do not scale from this drawing
Report any discrepancies and omissions to HLM Architects
This Drawing is Copyright ©

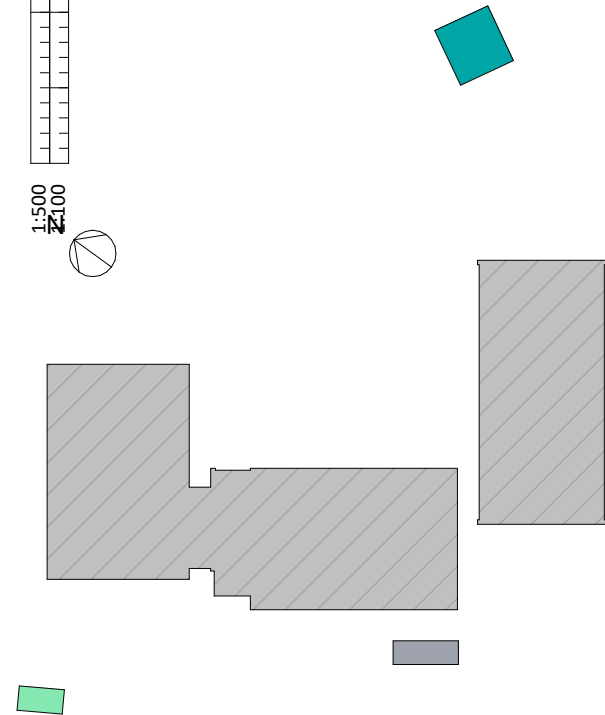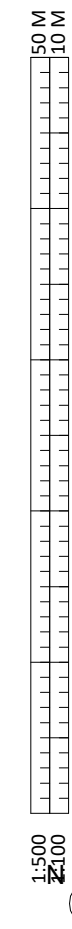

- Sub-Station A - ASHP Compound
- Sub-Station B - HV
- Refuse Store

C01	ISSUED FOR PLANNING RE-SUBMISSION. MINOR DESIGN CO-ORDINATION UPDATES. BRISE SOLEIL OMITTED FOLLOWING INSTRUCTION.	07.10.2025	BC	JH
P05	ISSUED FOR STAGE 4 COSTING	16.12.2024	JH	BC
P04	ISSUED FOR STAGE 4 COSTING	13.12.2024	JH	BC
P03	AMENDED STAGE 3 ISSUE	17.11.2023	AB	DK
P02	STAGE 3 ISSUE	20.10.2023	KW	BC
P01	ISSUE FOR PLANNING APPLICATION	25.09.2023	AB	BC

Revisions	Suitability
Project	S2 INFORMATION

11-1567-01 Twycross Zoo

Client

Twycross Zoo

Title

SUB STATION A - GA PLANS + ELEVATIONS

Drawing No.	Revision
TWZ-HLM-04-ZZ-DR-A-00403	C01

Scale	Drawn
As indicated @A1	BC
Date	Checked
25.09.23	JH



© HLMArchitects
2nd Floor
The Ruskin Building
Tudor Square
Sheffield S1 2LA

www.hlmarchitects.com
T. +44 (0) 114 263 9600
F. +44 (0) 114 263 9650
sheffield@hlmarchitects.com

1:500 1:300 50 M 10 M