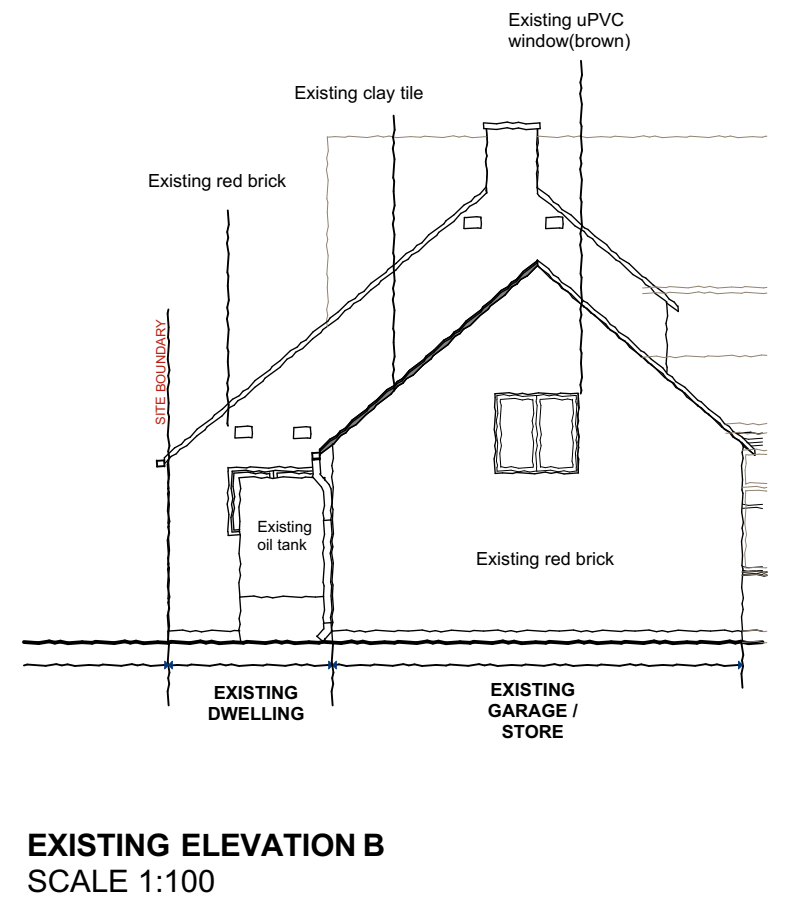
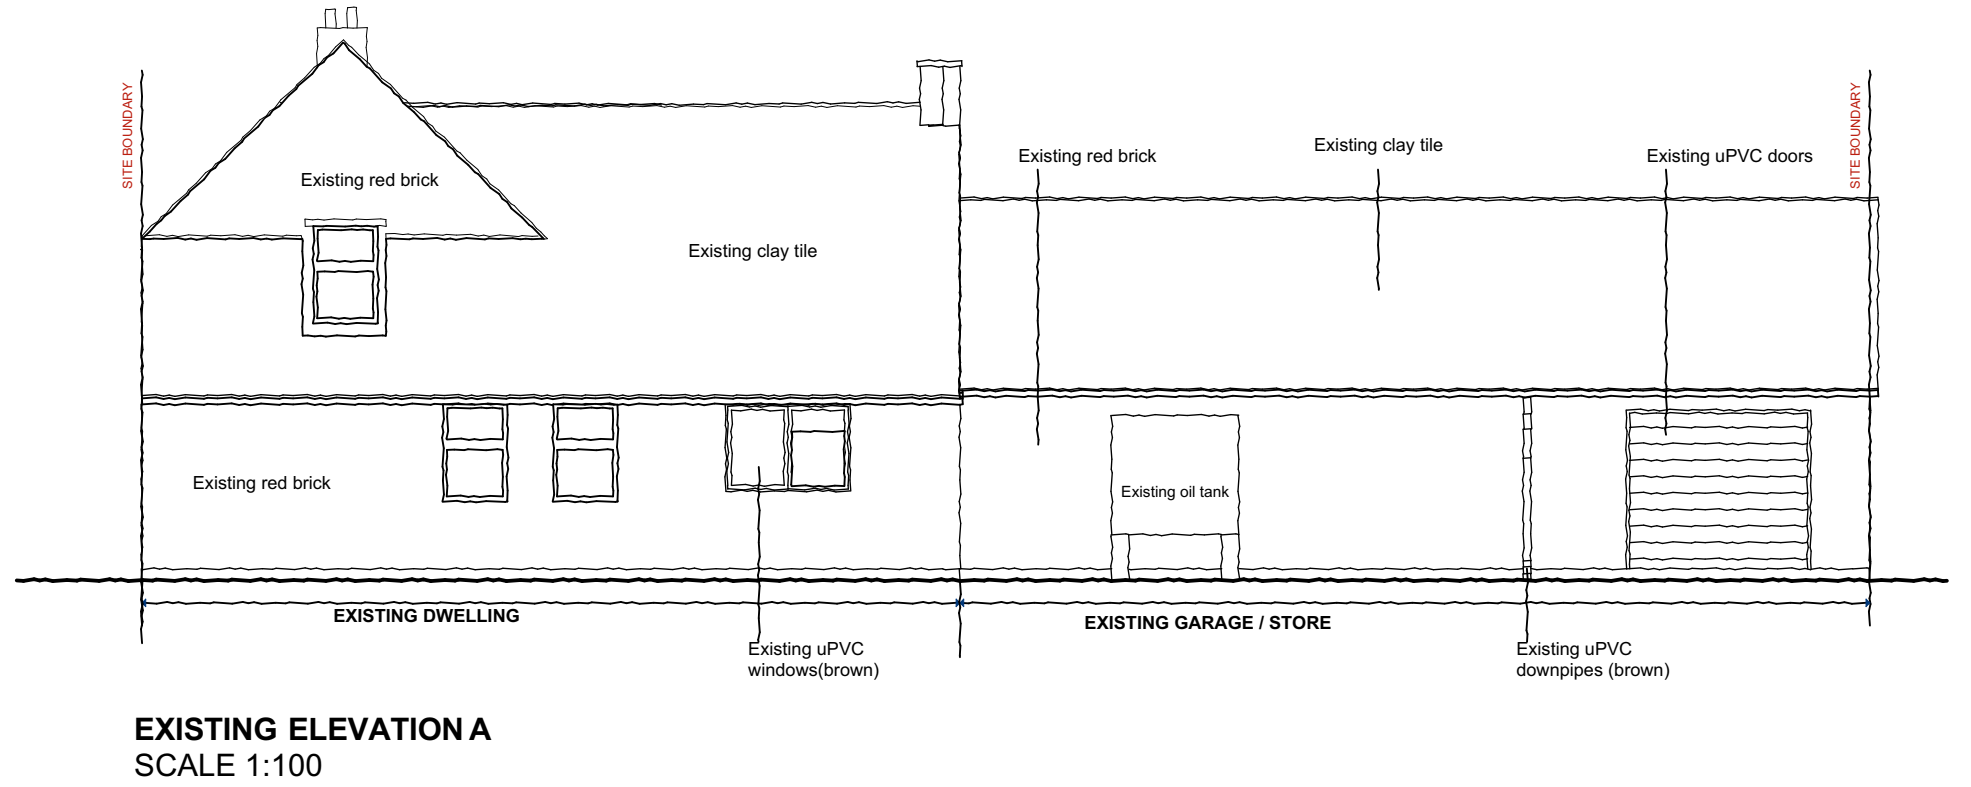
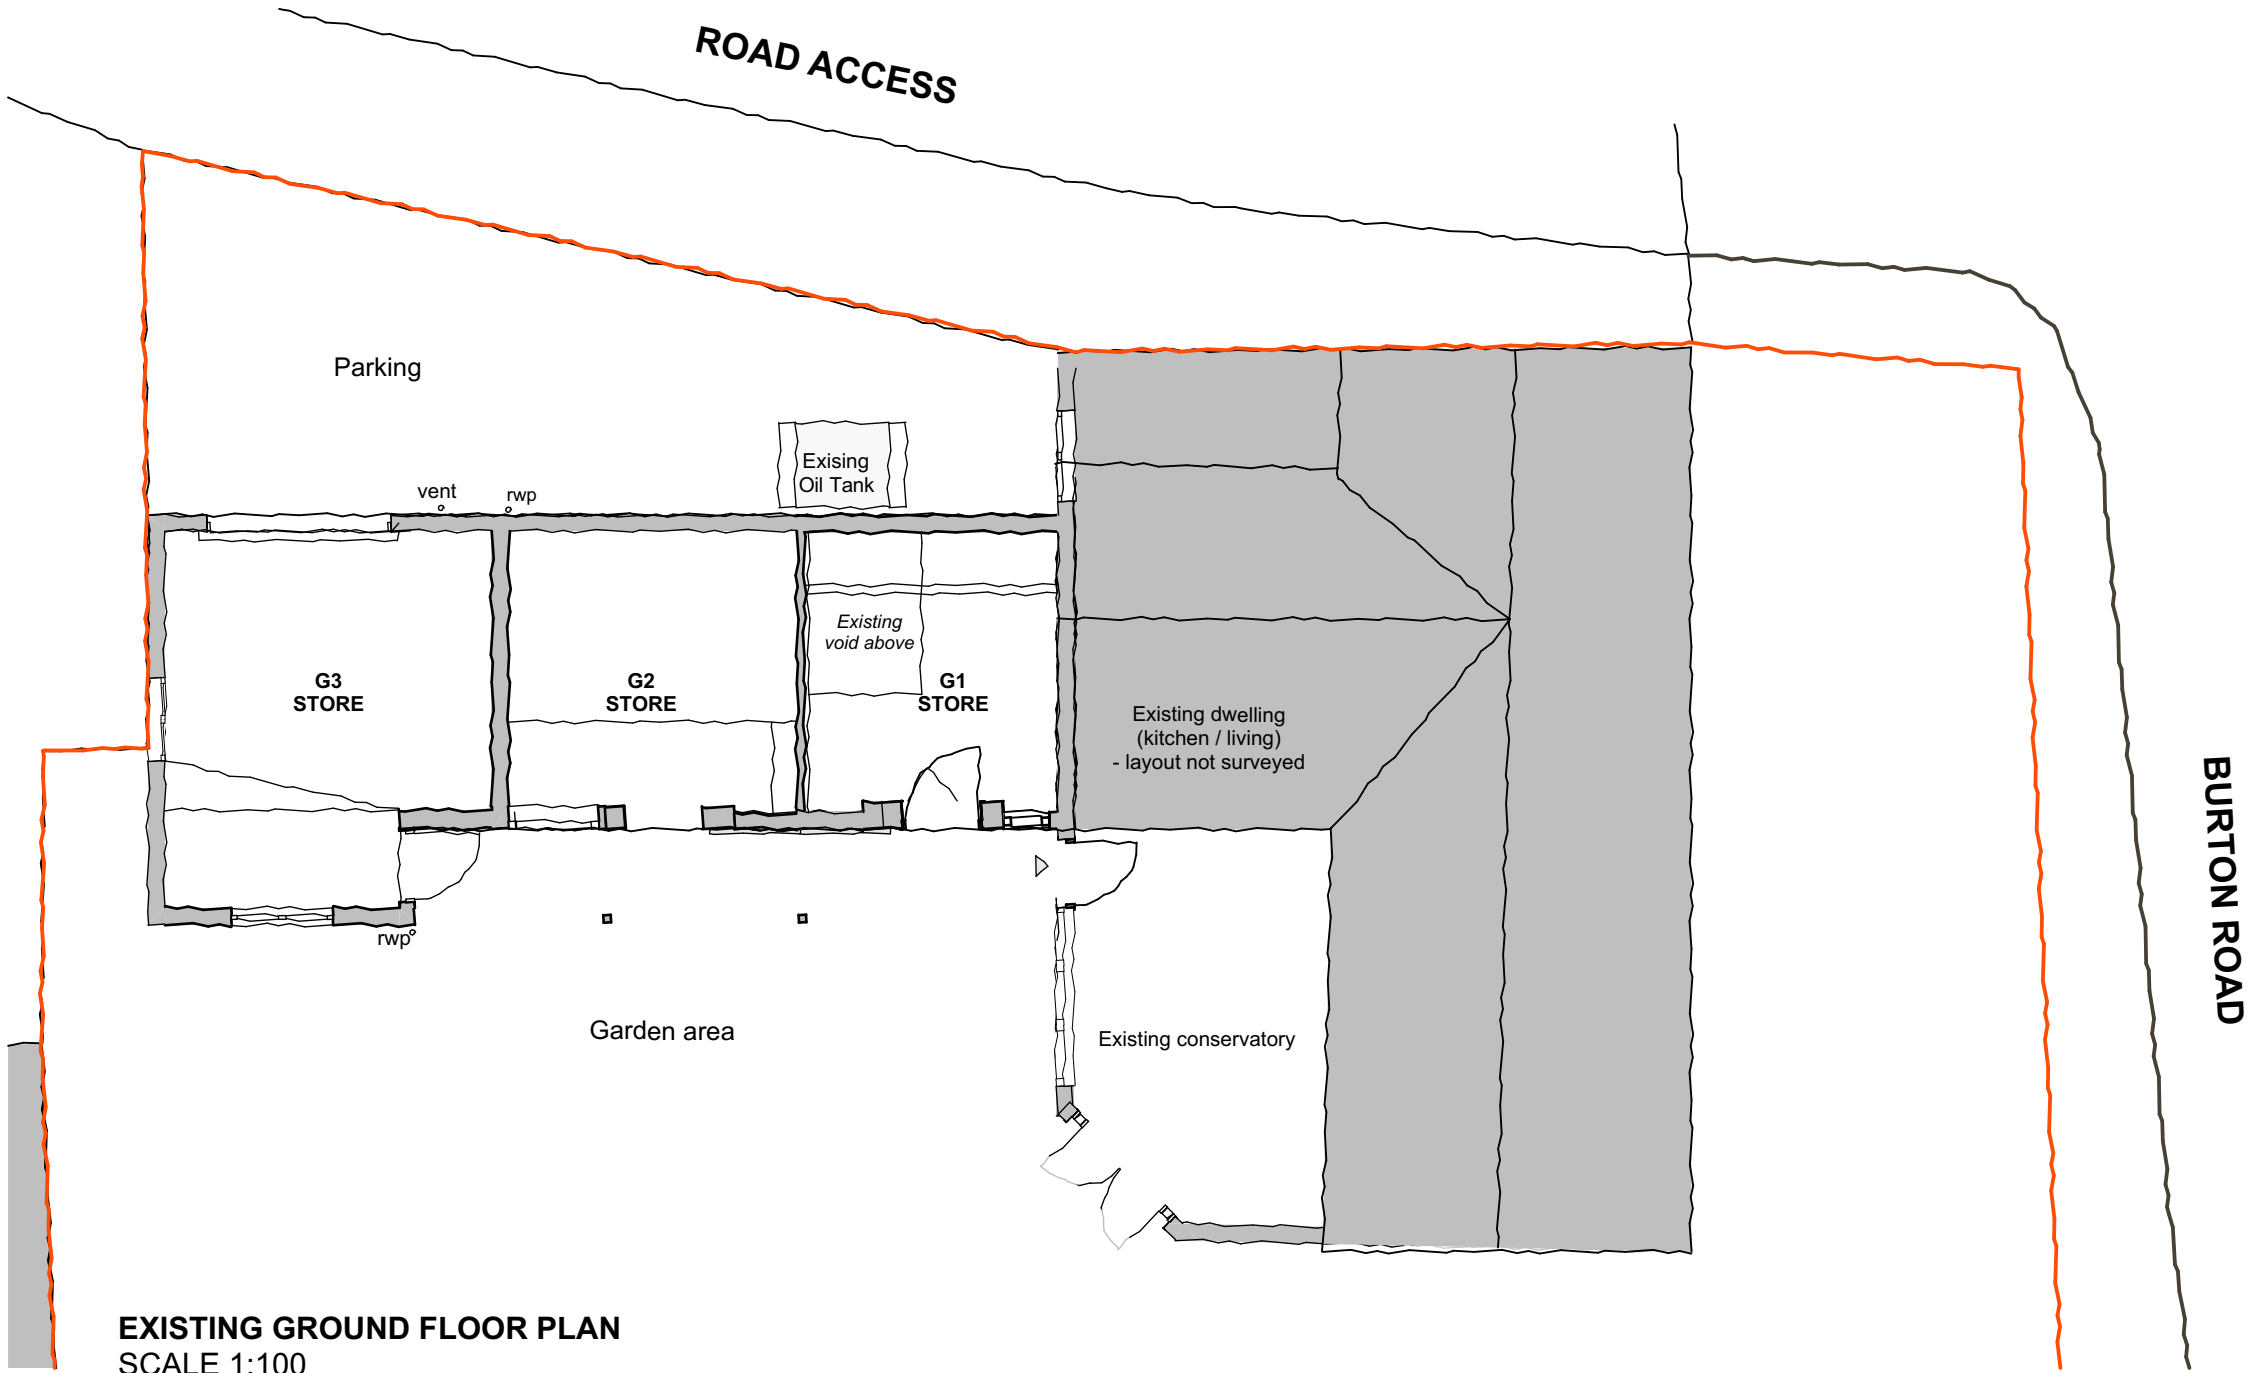
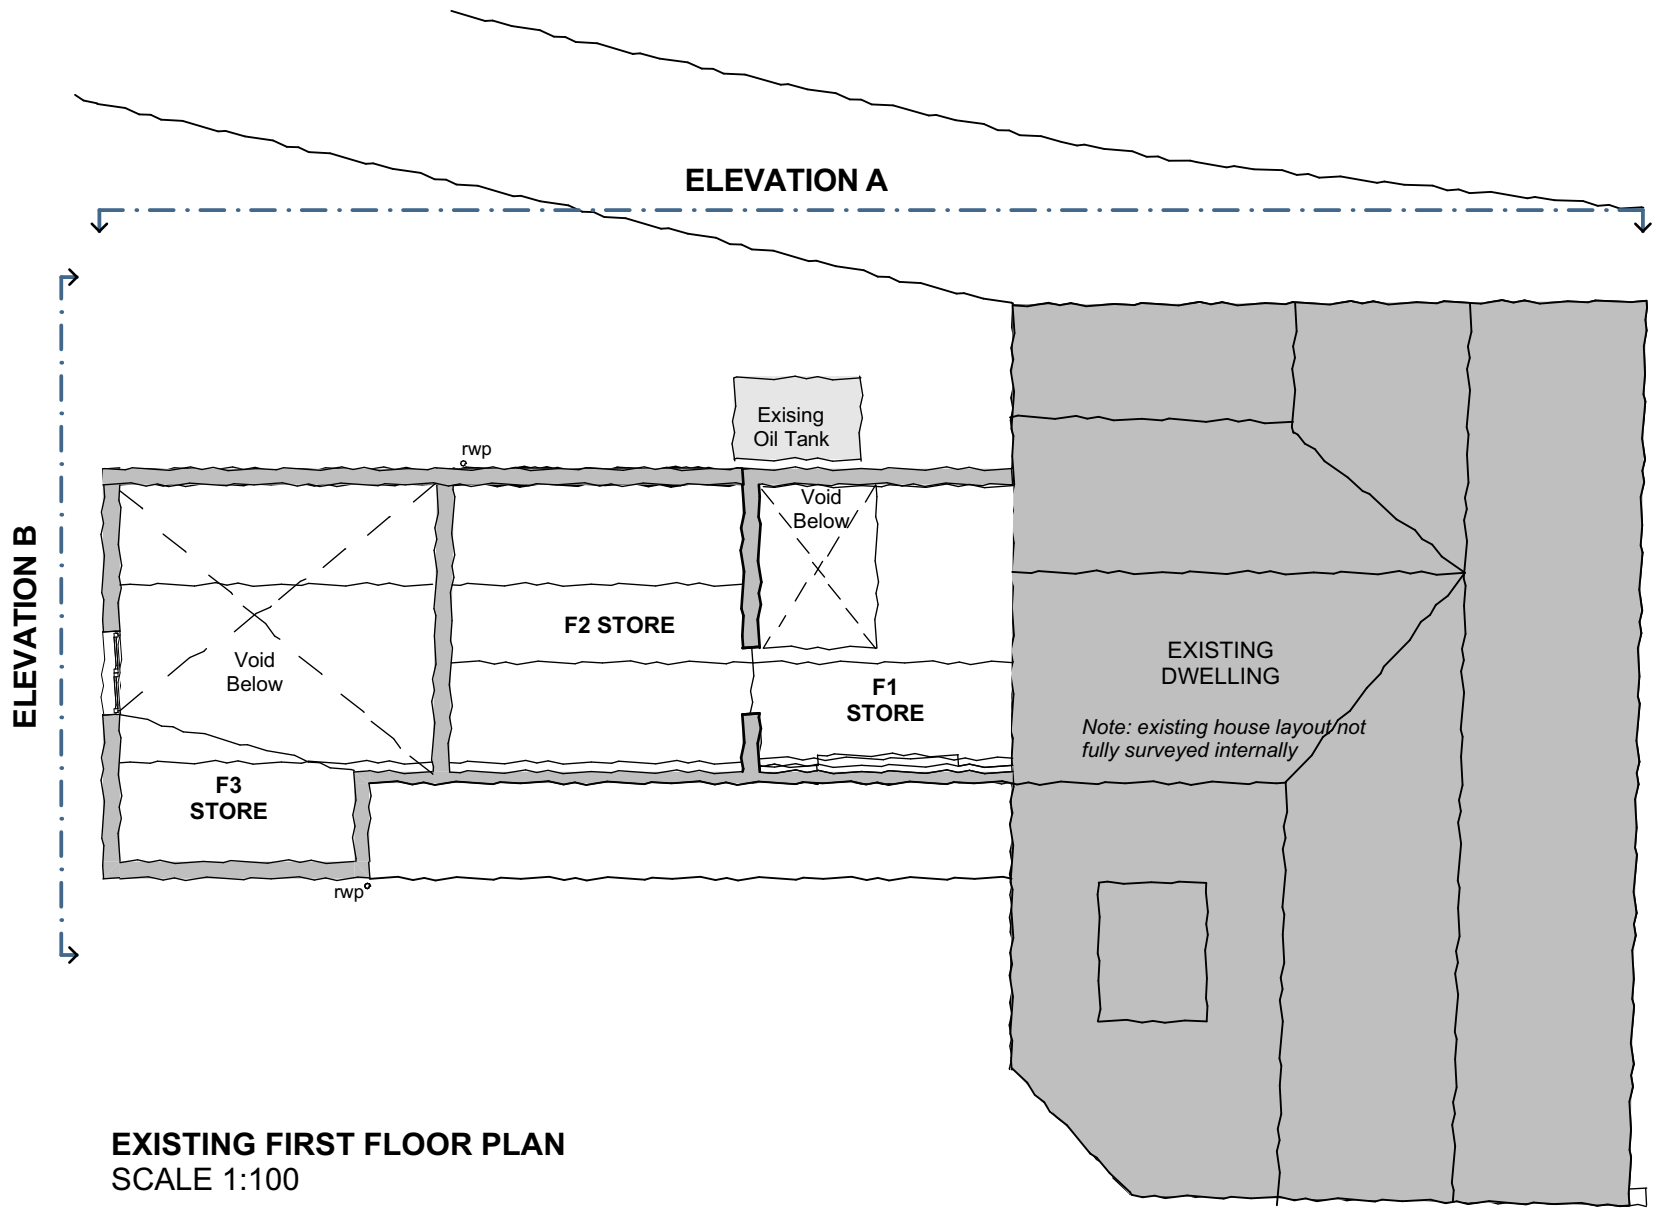


Client	Mr Gary Calder		
Project	21, Burton Road Twycross, Atherstone CV9 3PR		
Layout Title	EXISTING PLANS & ELEVATIONS		
Scale(s)	1:100	Project No.	25001
Purpose of Issue	P1	Status	P1
Drawing Number	2505-08-002	Revision	P1