
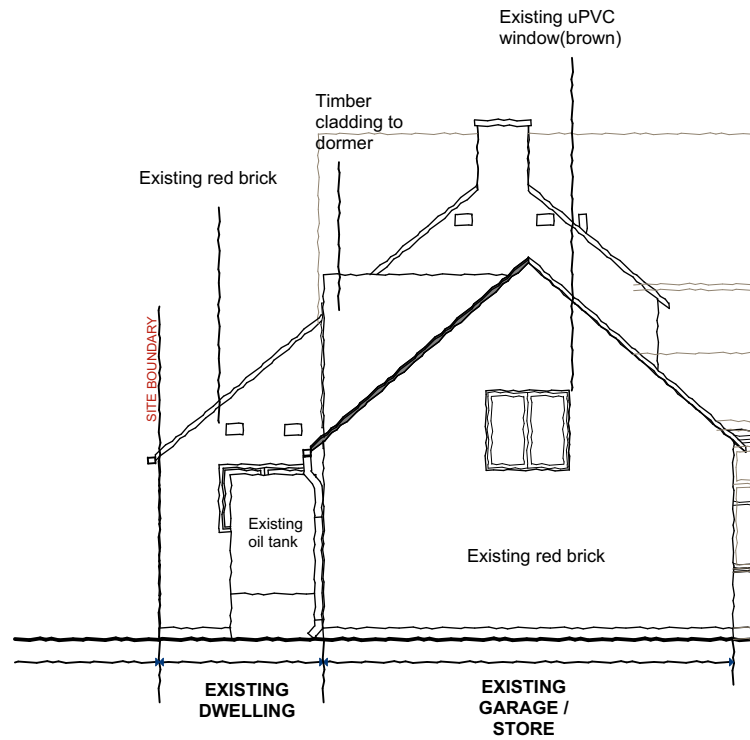
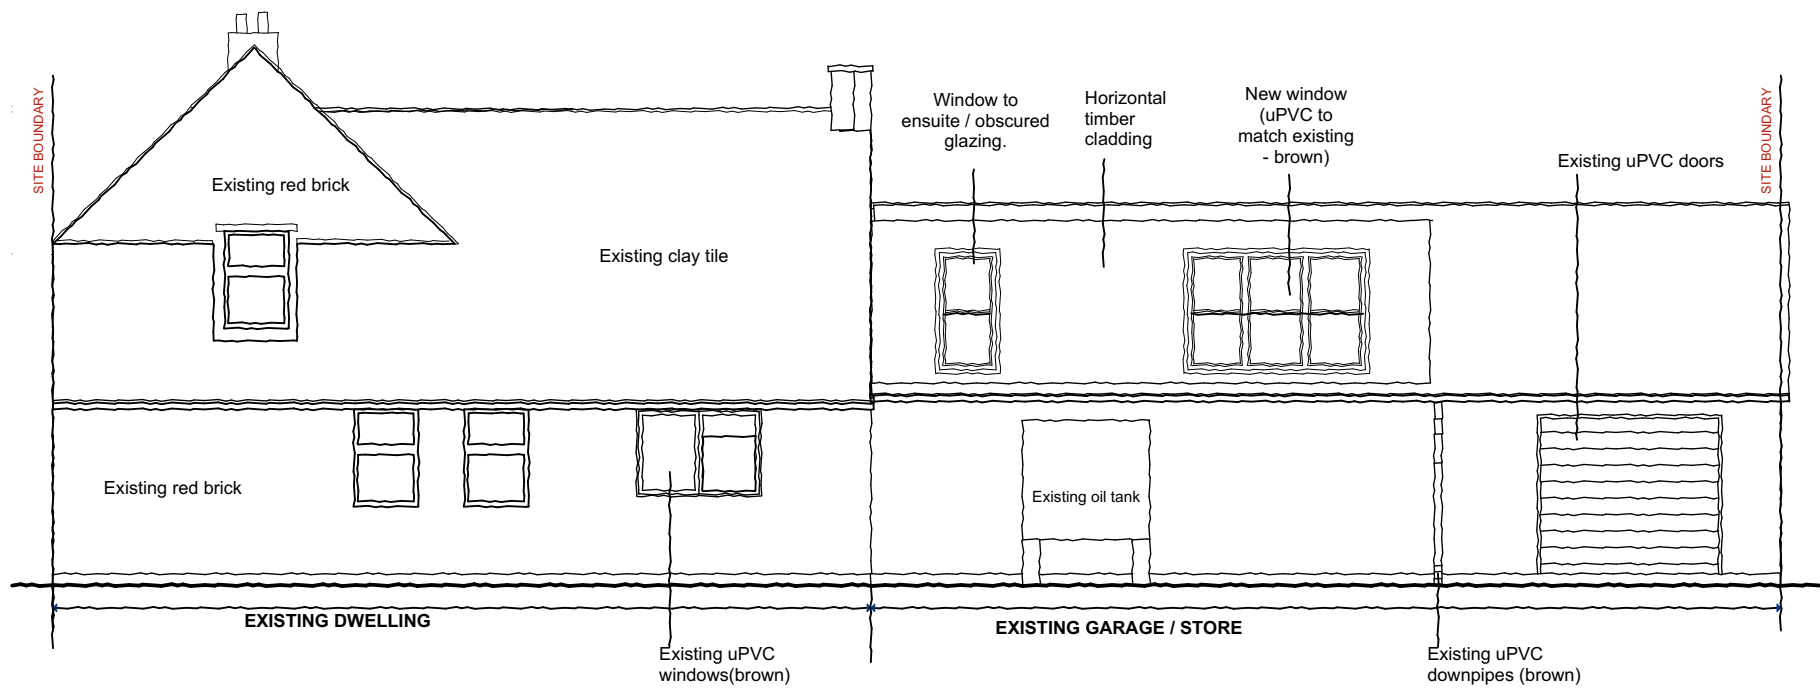
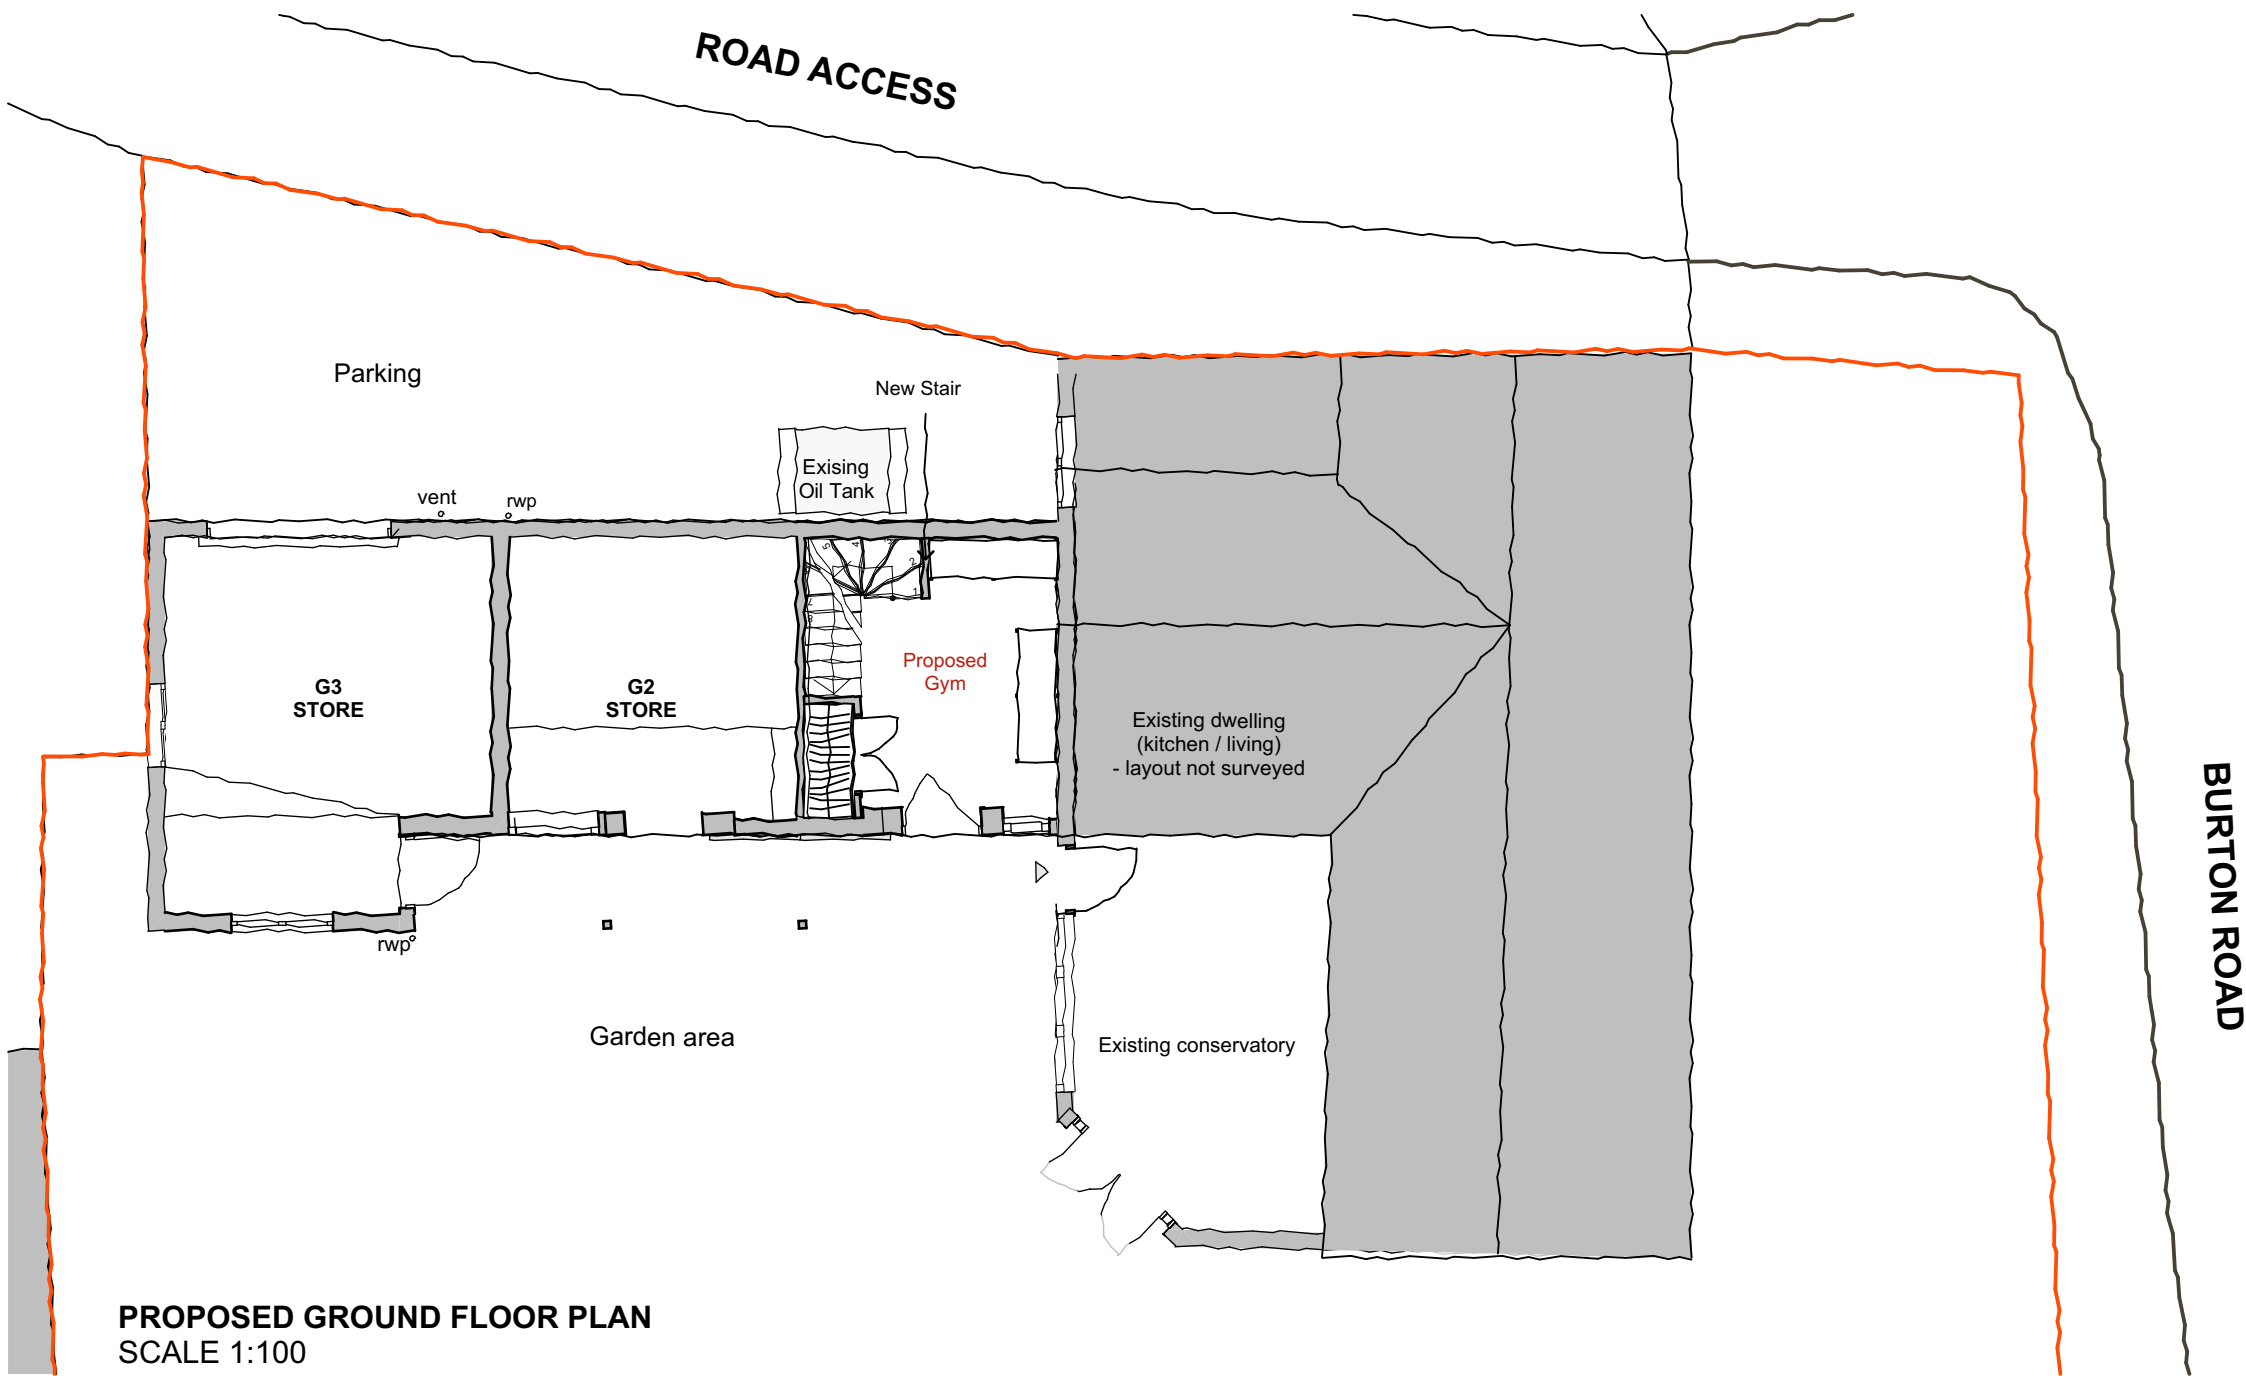


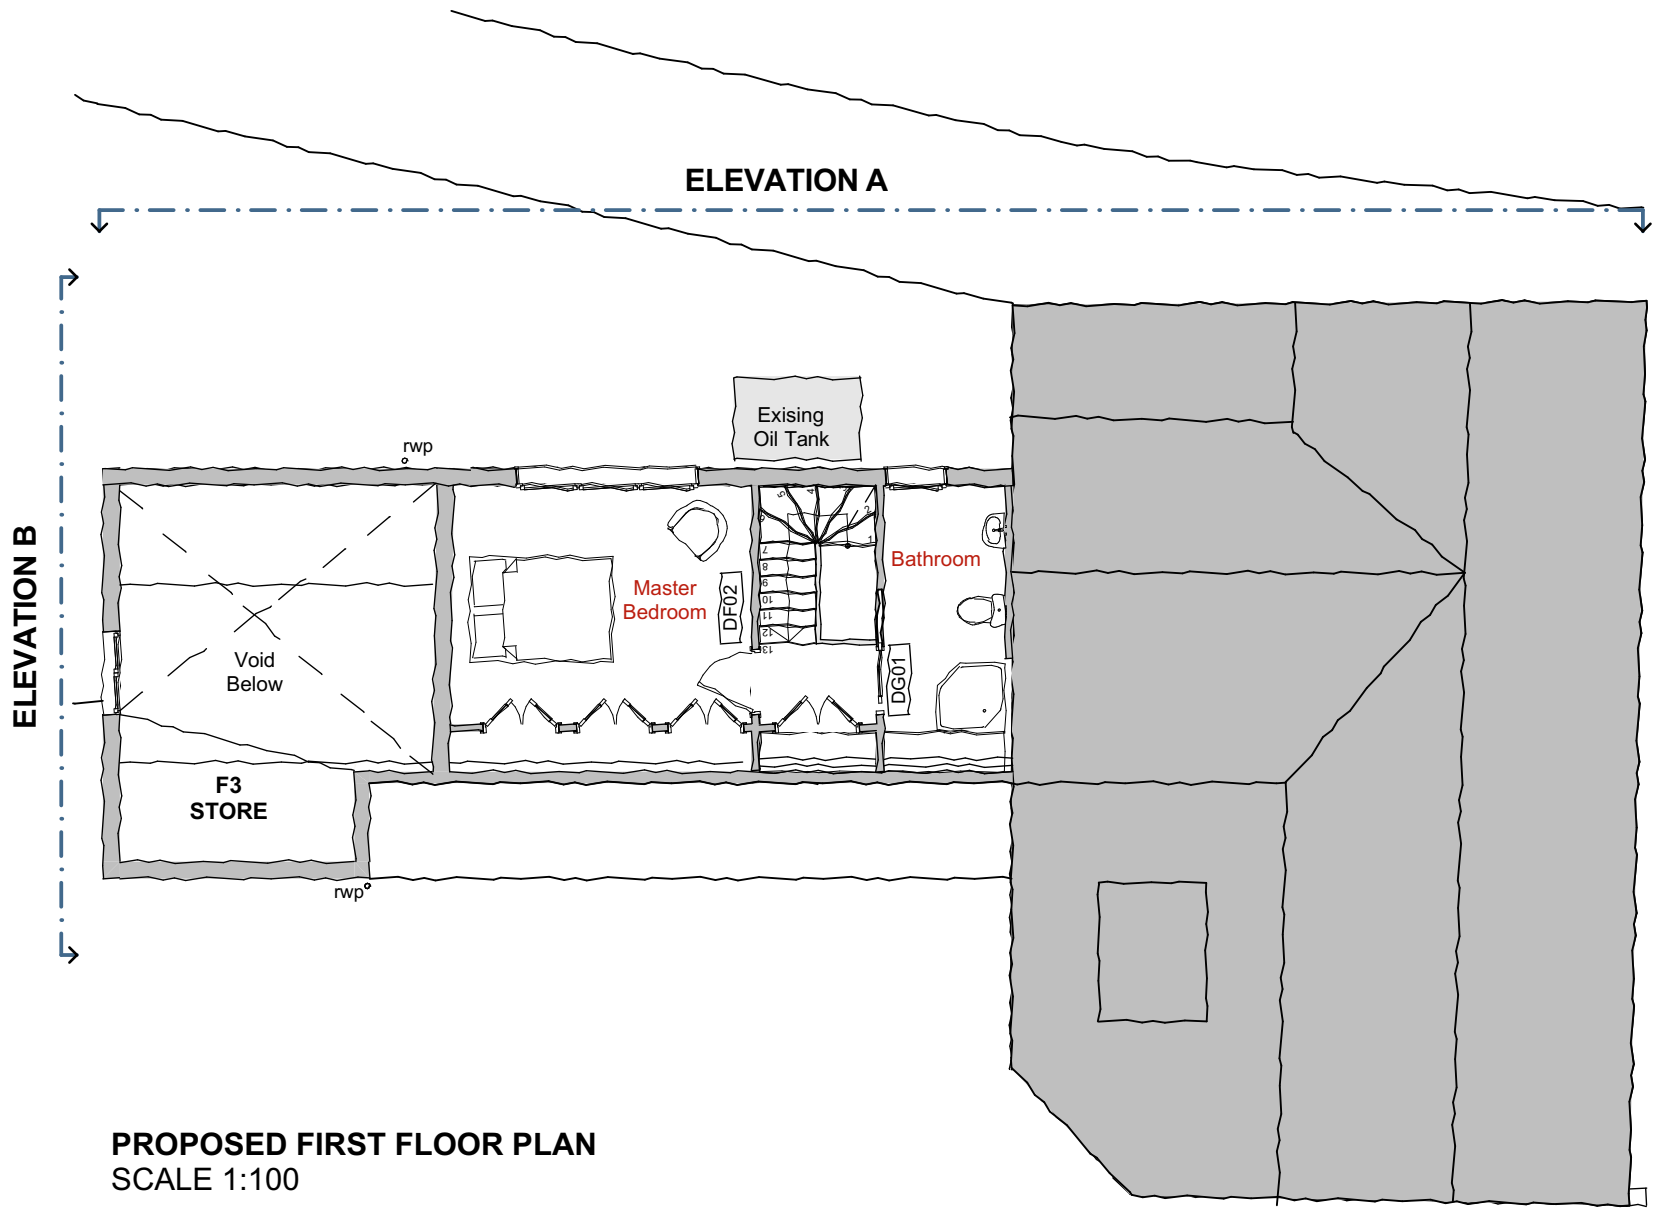

SCALE 1:100

Client
Mr Gary Calder

Project
21, Burton Road
Twycross, Atherstone CV9 3PR

Layout Title
PROPOSED PLANS & ELEVATIONS

Scale(s)	Project No.
1:100	25001
Purpose of Issue	Status
	P1
Drawing Number	Revision
2505-08-003	P1