



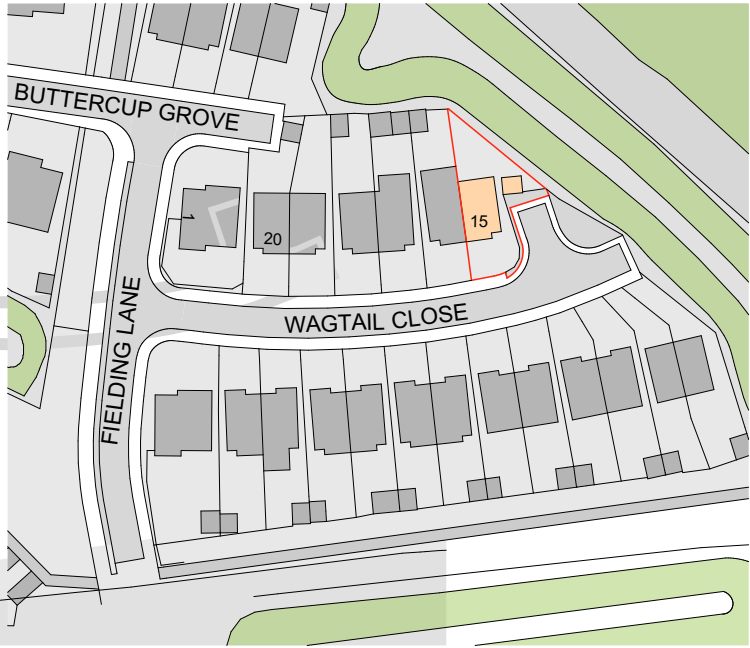

2025. All rights reserved. Licence number 100022432

LOCATION PLAN
SCALE 1:1250@A2

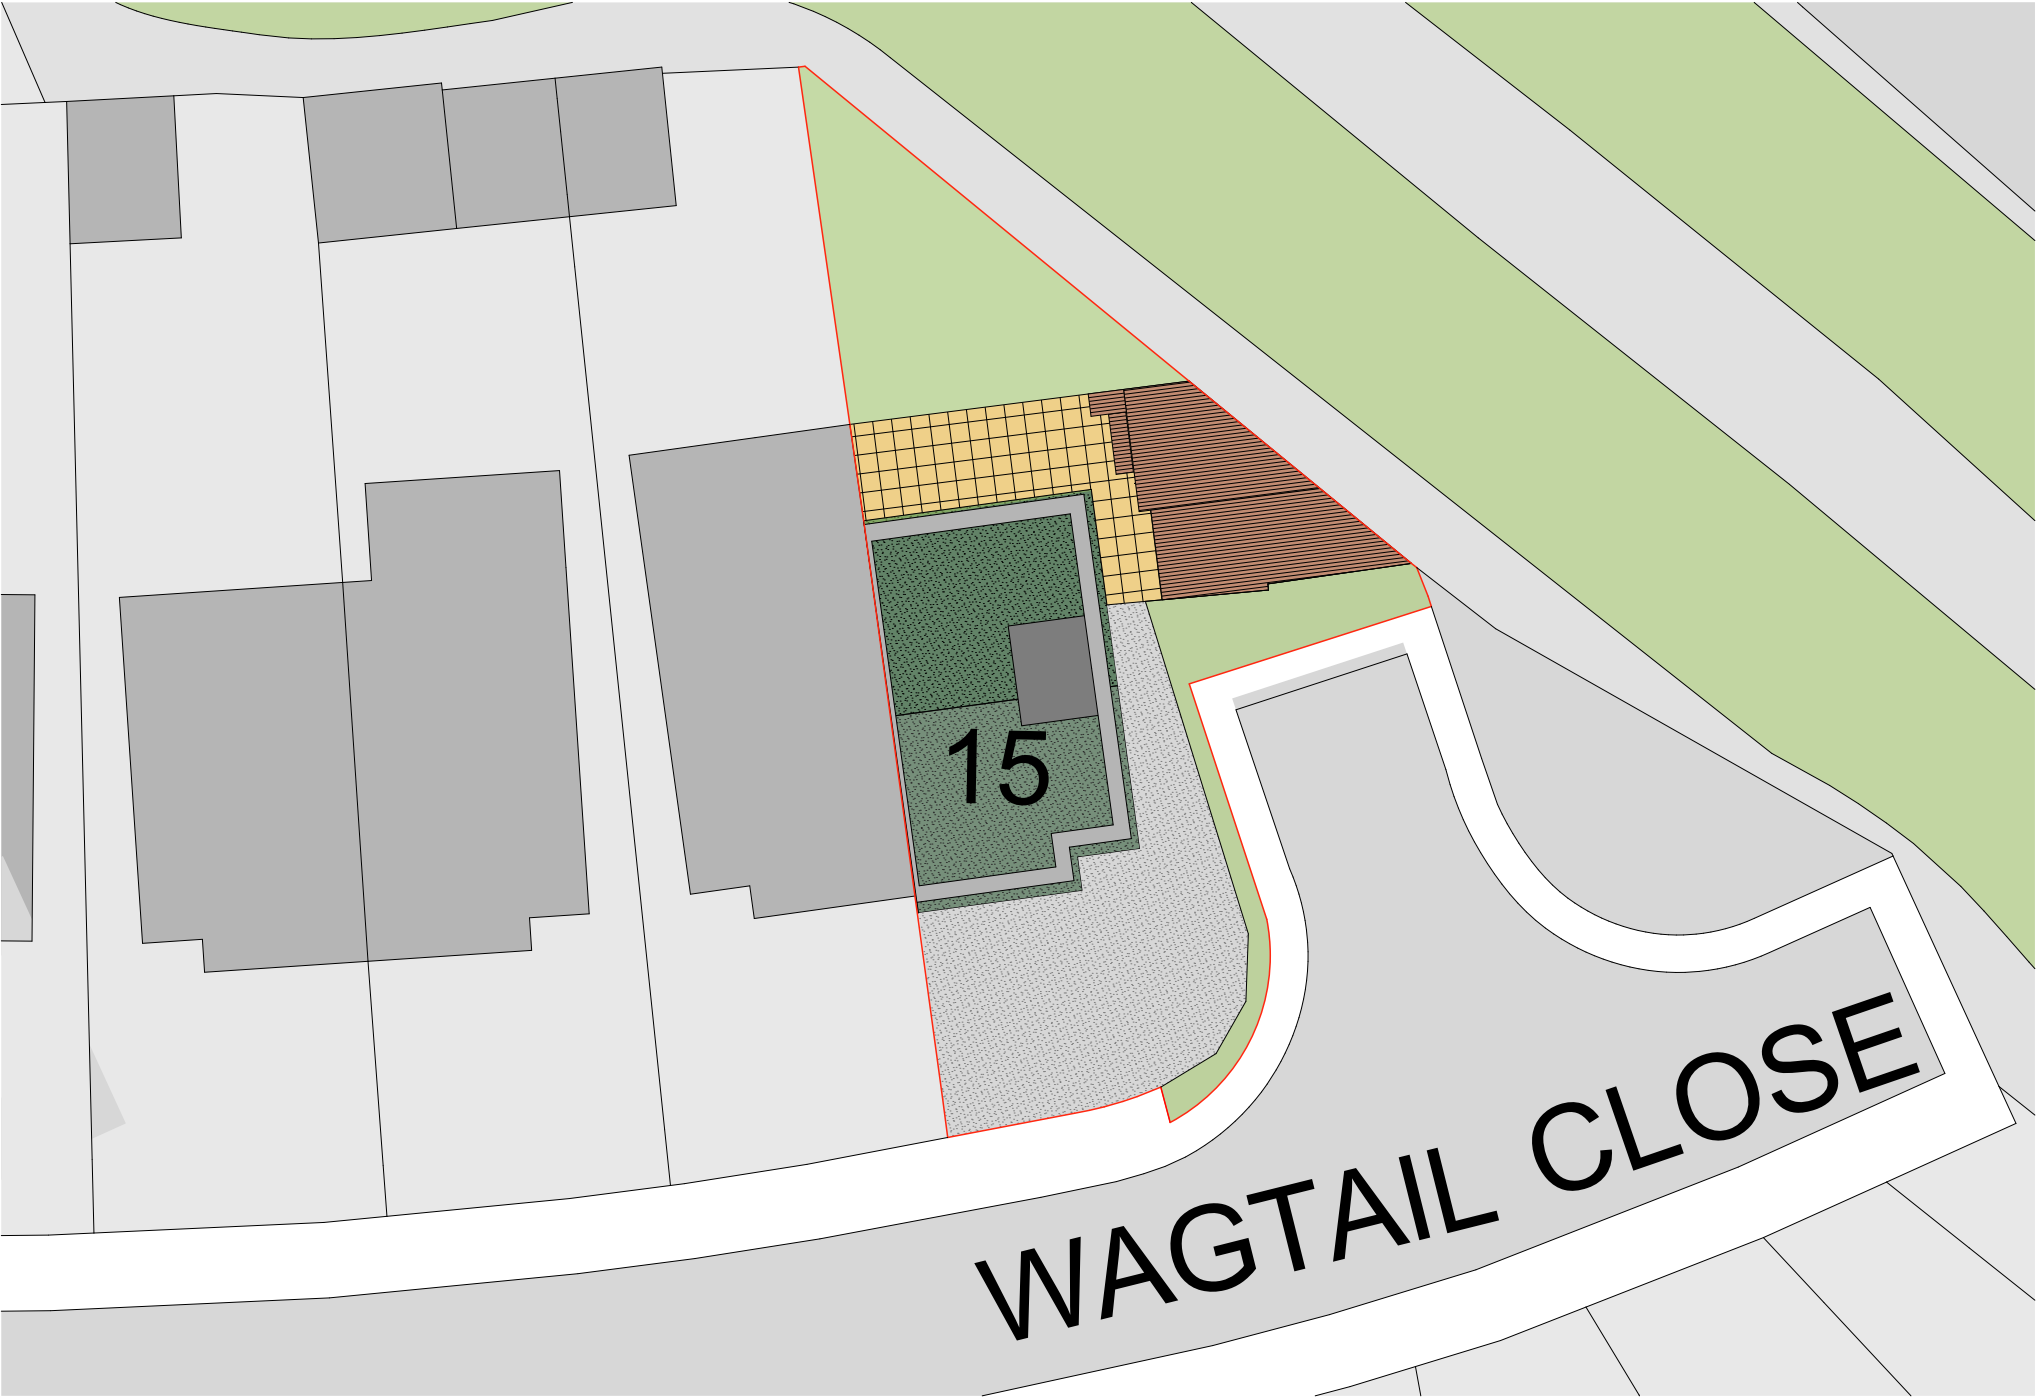

EXISTING BLOCK PLAN
SCALE 1:200@A2






PROPOSED BLOCK PLAN
SCALE 1:200@A2

- Grass
- Asphalt
- Tiled concrete paving
- Timber decking
- Sedum roof
- Standing seam roof

NOTES

This drawing may be scaled for PLANNING PURPOSES ONLY.
All dimensions to be CHECKED ON SITE and any discrepancy immediately reported to Perfect Planning.
The site boundary shown is the best assumed from available data and DOES NOT represent legal ownership.
All dimensions in mm unless otherwise stated.

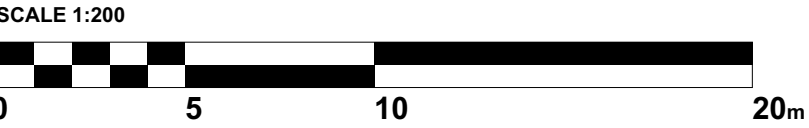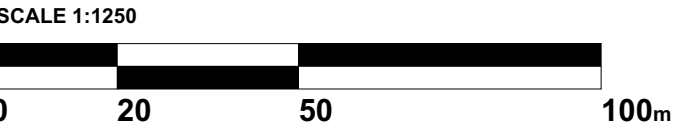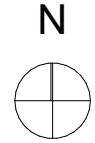

REVISIONS		
A	Rev to client comments	24-10-25



E INFO@PERFECT-PLANNING.CO.UK
L 01455 272 943
T +44 (0) 7912 413 144
W WWW.PERFECT-PLANNING.CO.UK

PROJECT

DOUBLE STOREY SIDE EXTENSION

ADDRESS

15 Wagtail Close
Ratby, Leicester
LE6 0PF

CLIENT

Mrs. Claire Cluer

DRAWING TITLE

BLOCK AND LOCATION PLAN

DRAWN BY
AL AC PB
EB JE MA

CHECKED BY
AL AC

DATE
17.10.2025

SCALE
AS SHOWN @ A2

DRAWING NO.
920 / 01A

REVISION
A