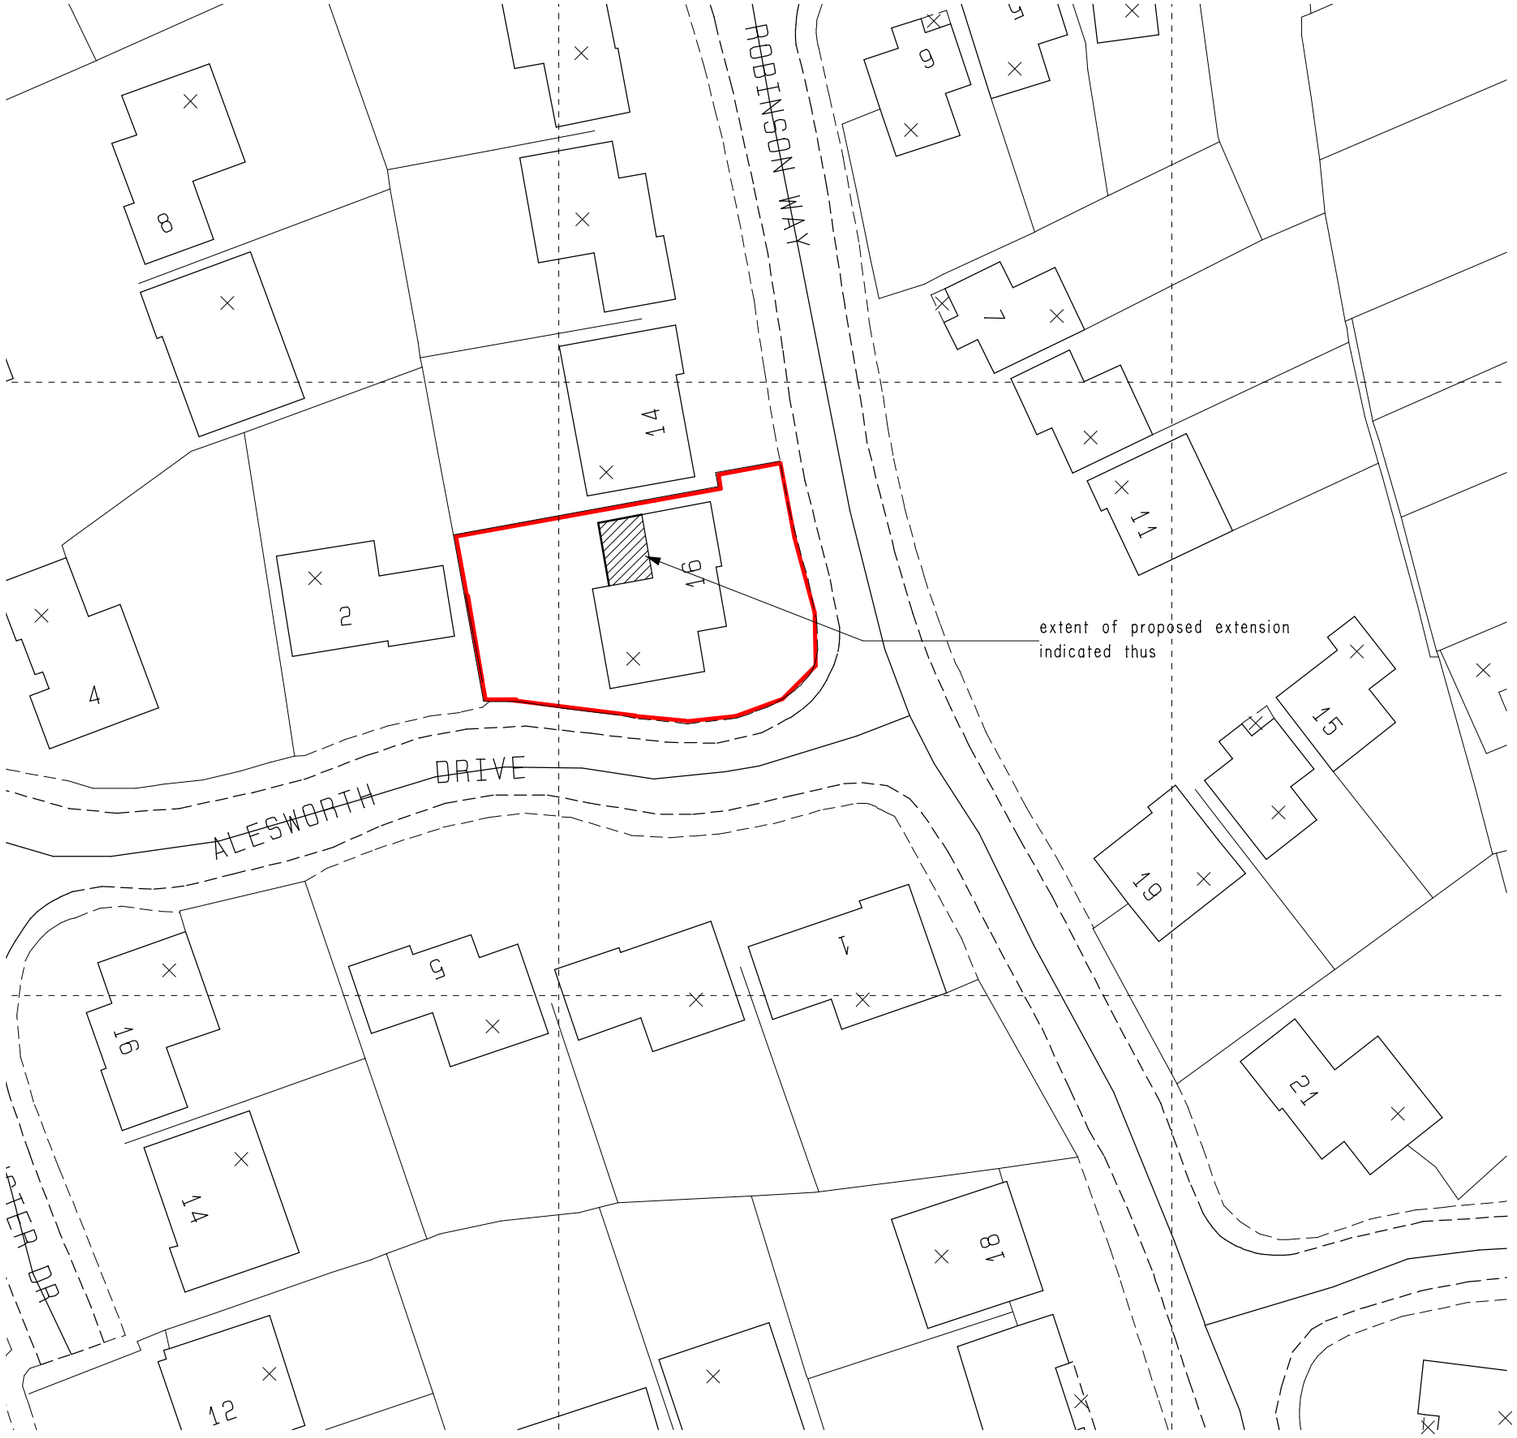


Copyright 2008. All rights reserved. Licence number 100020449

S A V A G E H A Y W A R D
A R C H I T E C T S
19 Station Rd Hinckley, Leicstershire, LE10 1AW, 01455 635665, FAX- 01455 618971

Client	Mrs Tracey		Drawing	Site Plan
Project	Proposed Extensions & Alterations, 16 Robinson Way, Burbage	Auth JAF	Date JUL 08	Drawing No 05
		Scale 1:500	Job No 08 / 75	

THIS DRAWING IS THE COPYRIGHT OF SAVAGE HAYWARD REPRODUCTION IN ANY FORM OF WHOLE OR PART IS FORBIDDEN WITHOUT PRIOR WRITTEN PERMISSION OF THE COPYRIGHT HOLDER DO NOT SCALE FROM DRAWING AND ONLY FIGURE DIMENSIONS ARE TO BE USED

PDF created with pdfFactory Pro trial version www.software-partners.co.uk