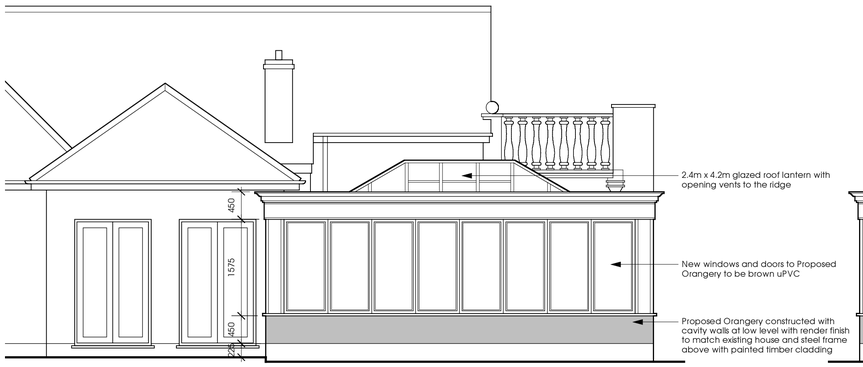

Proposed Side Elevation - West



Proposed Rear Elevation - South

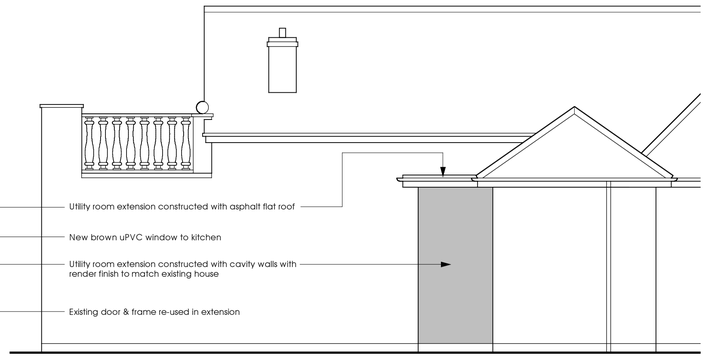

Proposed Side Elevation - East

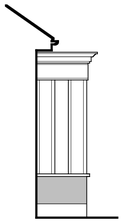

Proposed Front Elevation - North

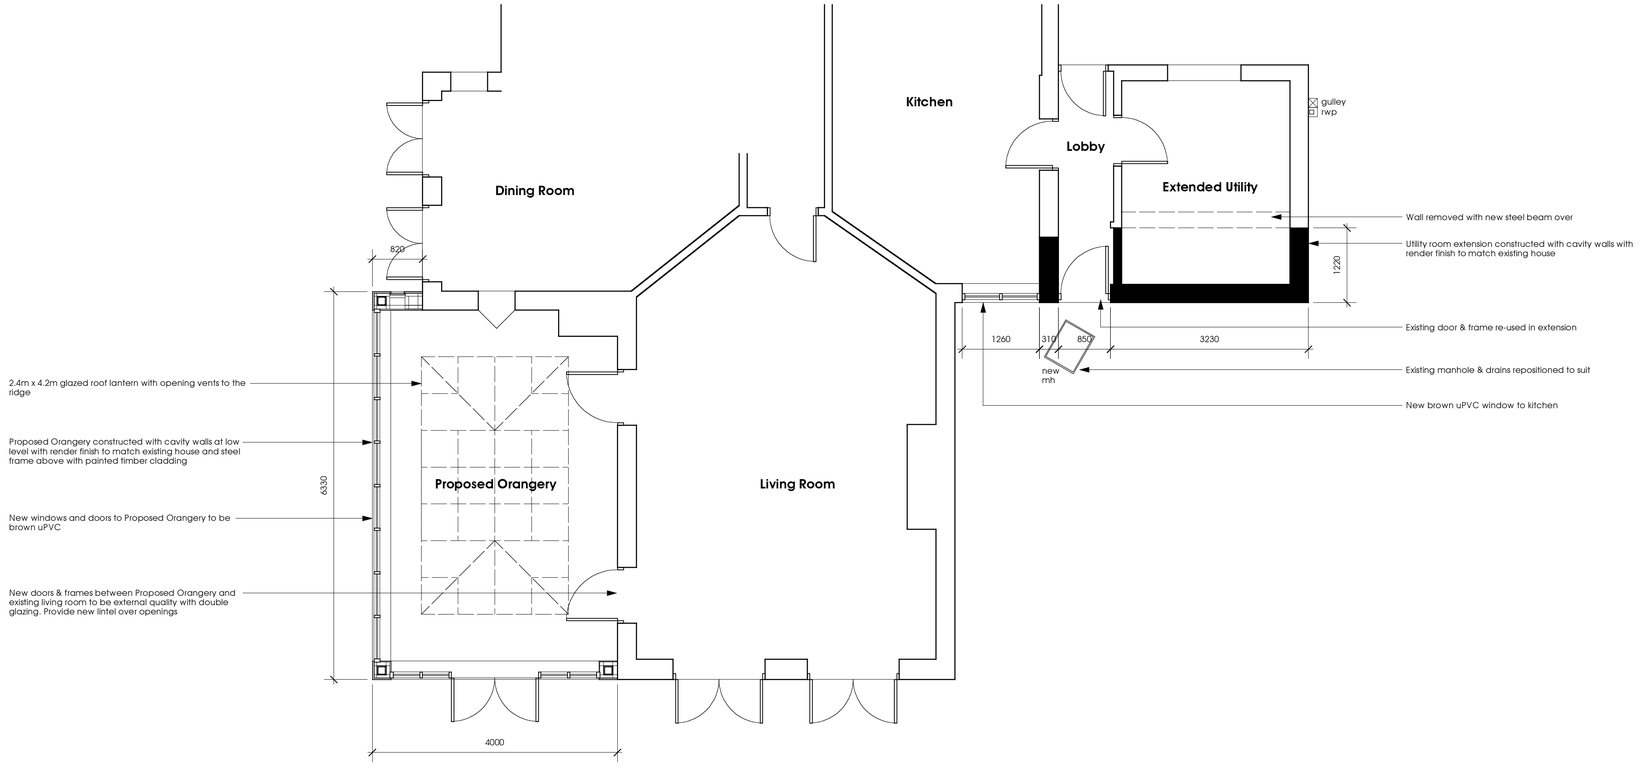

Proposed Ground Floor Plan

amendments

drawing title: **Proposed Plans & Elevations**

project title: **Proposed Orangery & Utility Extension**
59 Merrylees Rd Newbold Heath LE9 9NR
Mr & Mrs Fairall

drawing no: **11024-02**

scale: A1.1:50 A3.1:100 | date: 29.06.2011

peter thompson adt ltd
architectural design & technology

Providence House, 49 Leicester Road
Broughton Astley, Leicestershire. LE9 6QE
tel & fax: 01455 284921
email: mail@peterthompsonadt.co.uk web:peterthompsonadt.co.uk

Figured dimensions must be taken in preference to scaled dimensions and any discrepancies or errors are to be referred to PTADT. Contractors, sub-contractors and suppliers must verify all dimensions on site before commencing work or producing any workshop drawings. Copyright Reserved©

Scale Bar at 1:50
0 1m 2m 3m 4m 5m