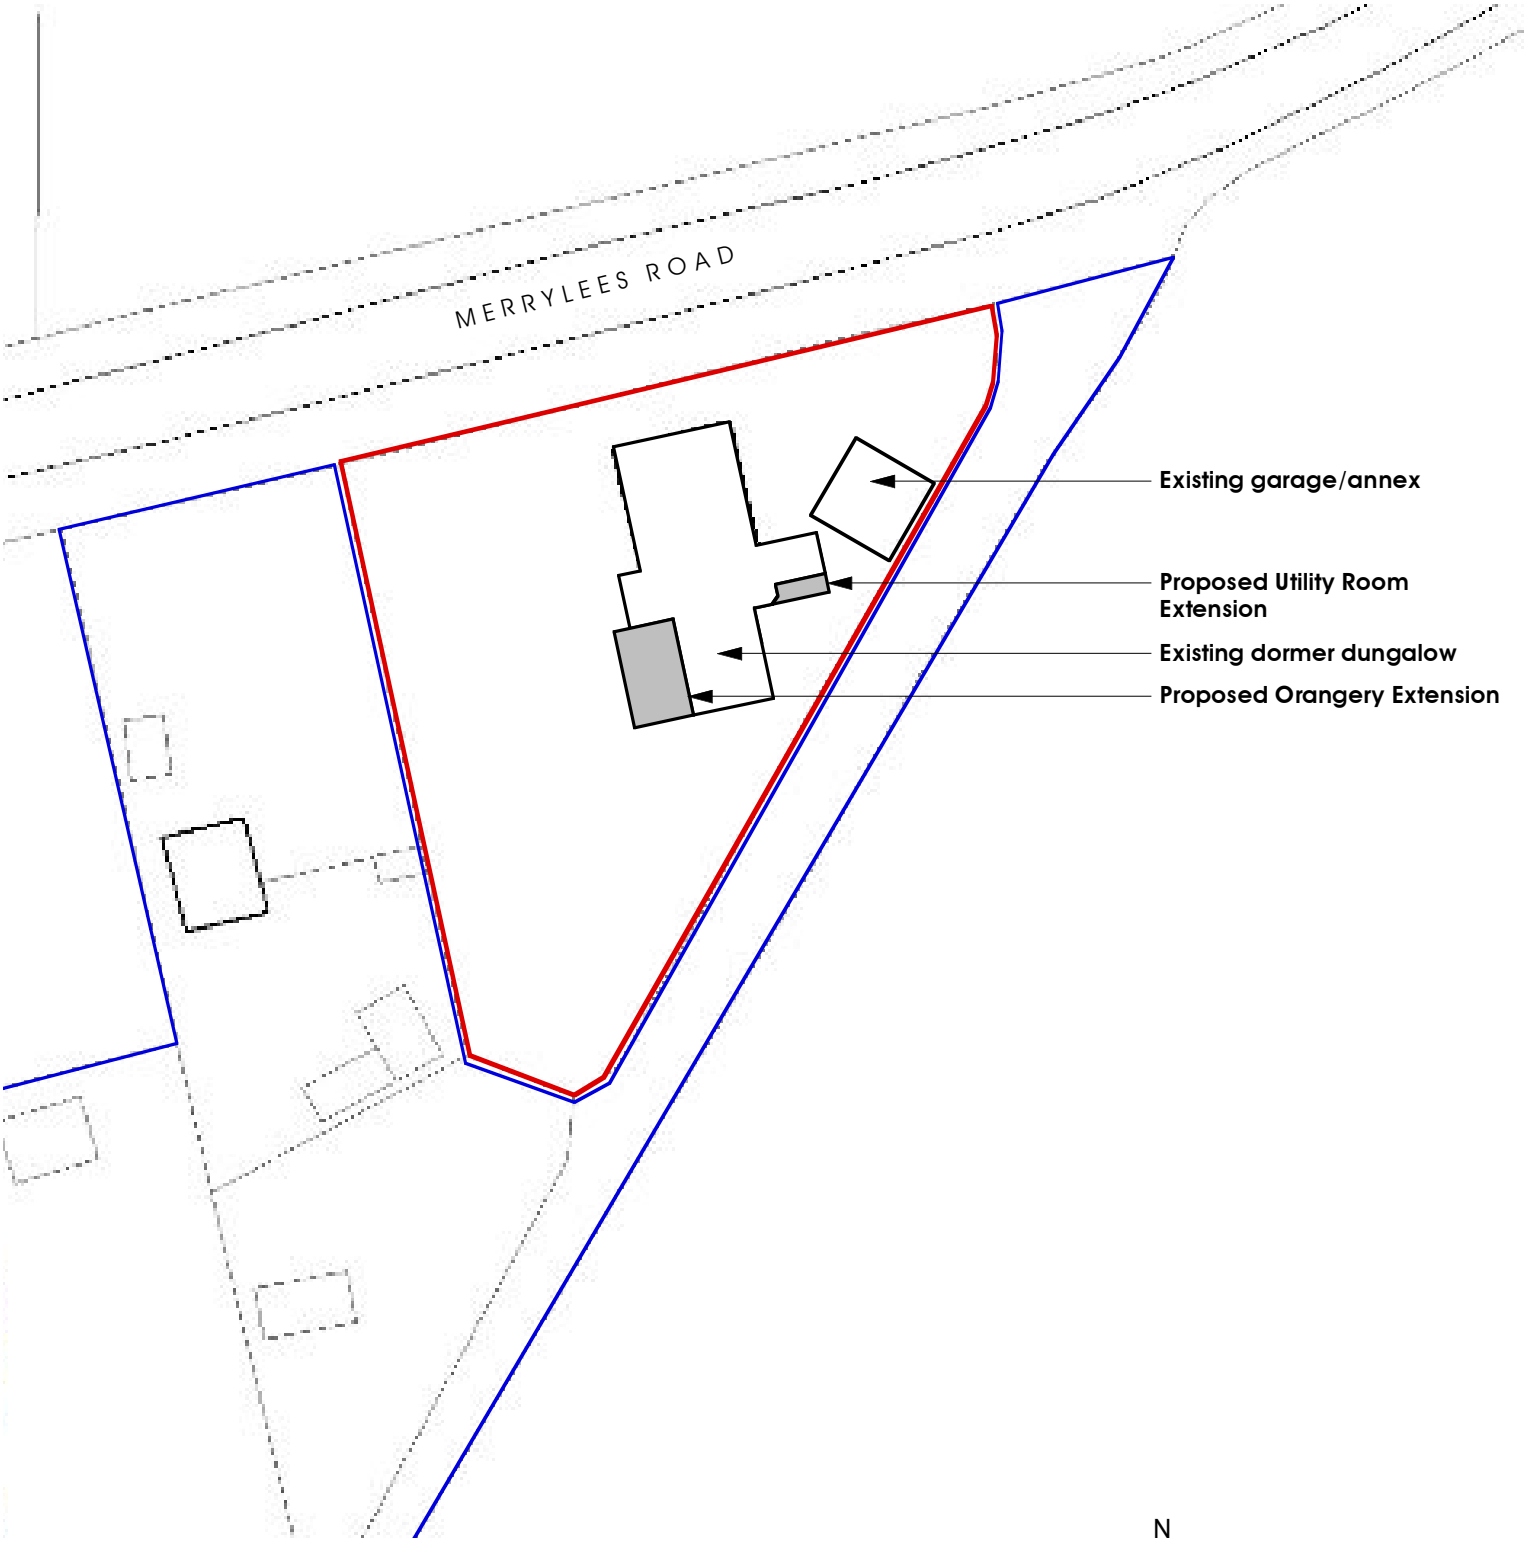

drawing title

BLOCK PLAN

project title

Proposed Orangery & Utility Extension
59 Merrylees Rd Newbold Heath LE9 9NR
Mr & Mrs Fairall

scale	1:500	date	28.06.11

peter thompson adt ltd
architectural design & technology

Providence House 49 Leicester Road
Broughton Astley Leics. LE9 6QE
tel: 01455 284921
email: mail@peterthompsonadt.co.uk web:peterthompsonadt.co.uk