DISCONS

Ordnance Survey®

Tree Replanting Scheme (2 TREES)
Pool House land
Re: Application 11/00320/FUL (26/1/11)
condition 6.

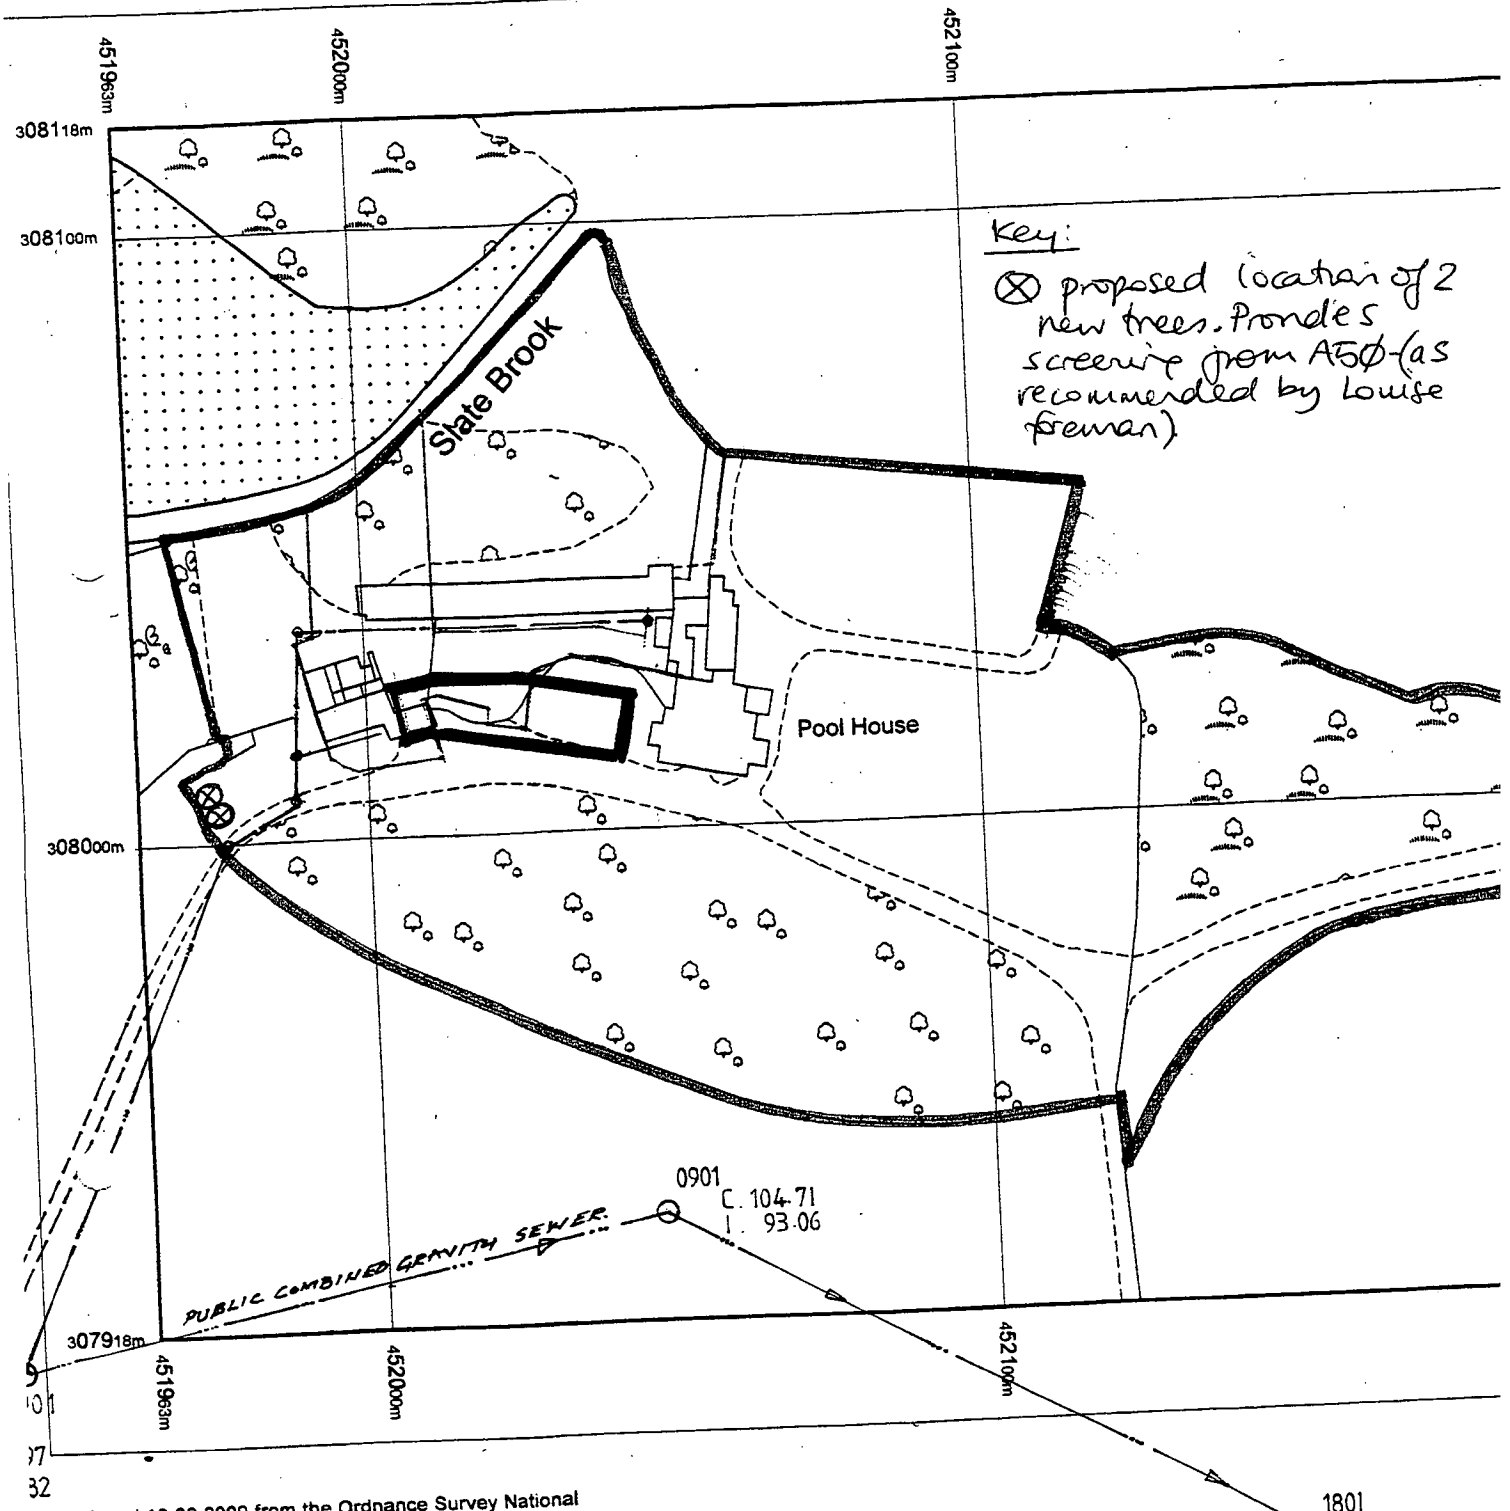

Produced 10.09.2009 from the Ordnance Survey National Geographic Database and incorporating surveyed revision available at this date. © Crown Copyright 2009.

Reproduction in whole or part is prohibited without the prior permission of Ordnance Survey.

Ordnance Survey, the OS Symbol and OS Sitemap are registered trademarks of Ordnance Survey, the national mapping agency of Great Britain.

The representation of a road, track or path is no evidence of a right of way.

The representation of features as lines is no evidence of a property boundary.

Part or all of this OS Sitemap is enlarged from mapping produced at one or more of the following scales: 1:1250, 1:2500, 1:10000.

Supplied by:
Serial numbe
Centre coord

Further infor
OS Sitemap
Ordnance Su
www.ordnan