




DO NOT SCALE	This drawing is the copyright protected intellectual property of Diamond Wood & Shaw Limited and is not to be used or reproduced in any way without our written permission.		
	NOTES		
	1. THIS DRAWING IS TO BE READ IN CONJUNCTION WITH ALL OTHER DWS DRAWINGS, CALCULATIONS, REPORTS AND SPECIFICATIONS (WHERE APPLICABLE) AND, ALL OTHER RELEVANT ENGINEERS, ARCHITECTS & SPECIALIST DESIGN DETAILS. 2. STANDARD NOTES & DETAILS: Refer to drawing number 0-170 onwards for standard notes - CIVIL Refer to drawing number 0-180 onwards for standard details - CIVIL		

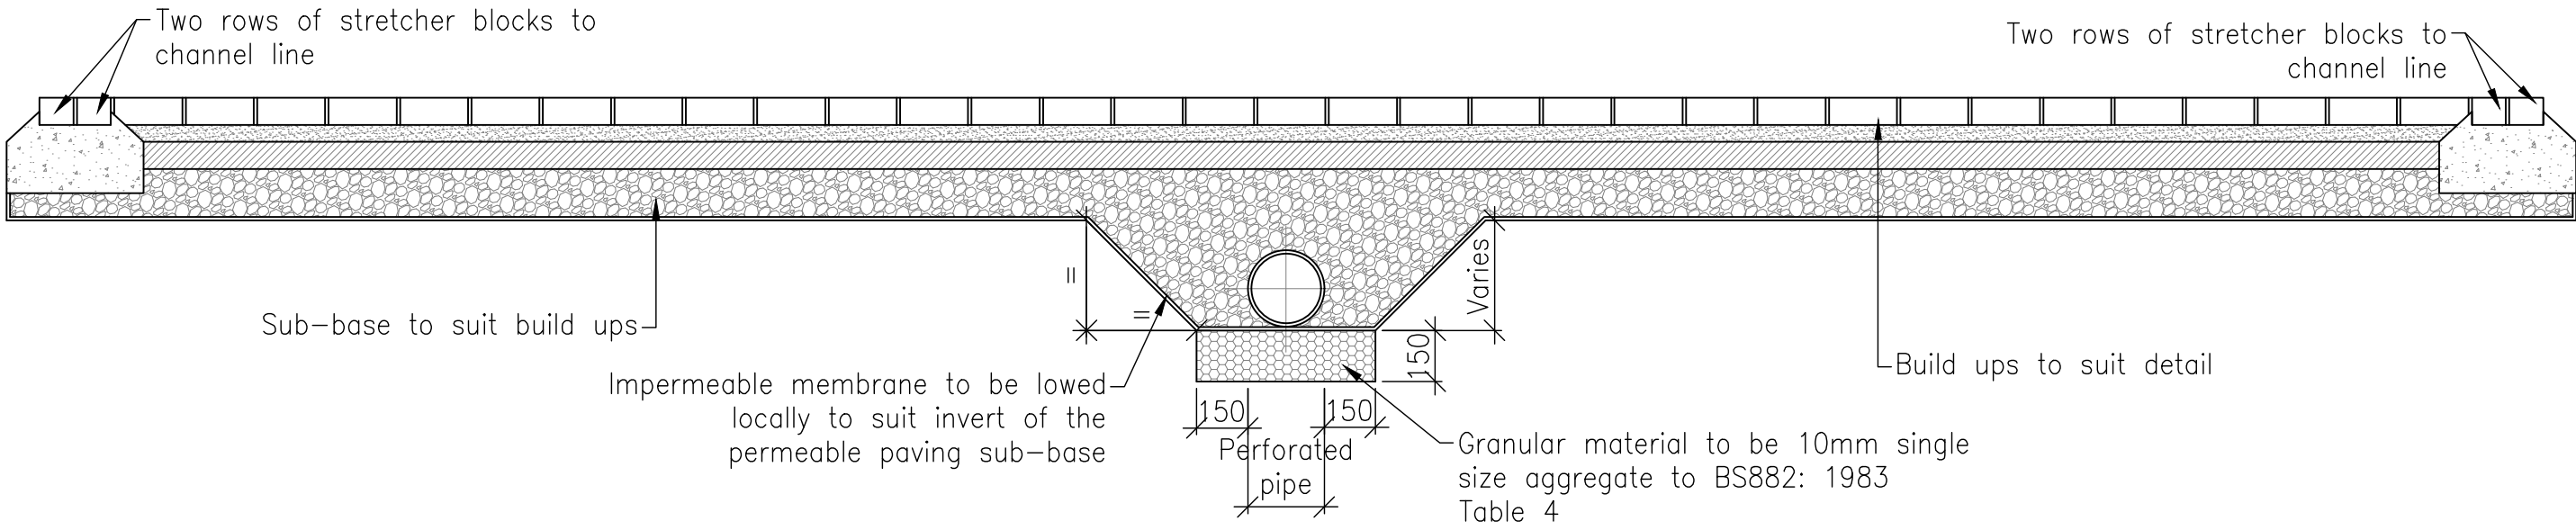

TYPICAL PERMEABLE PAVING CONSTRUCTION DETAIL WITH STRETCHER ROWS AND PERFORATED PIPE
Scale 1:20

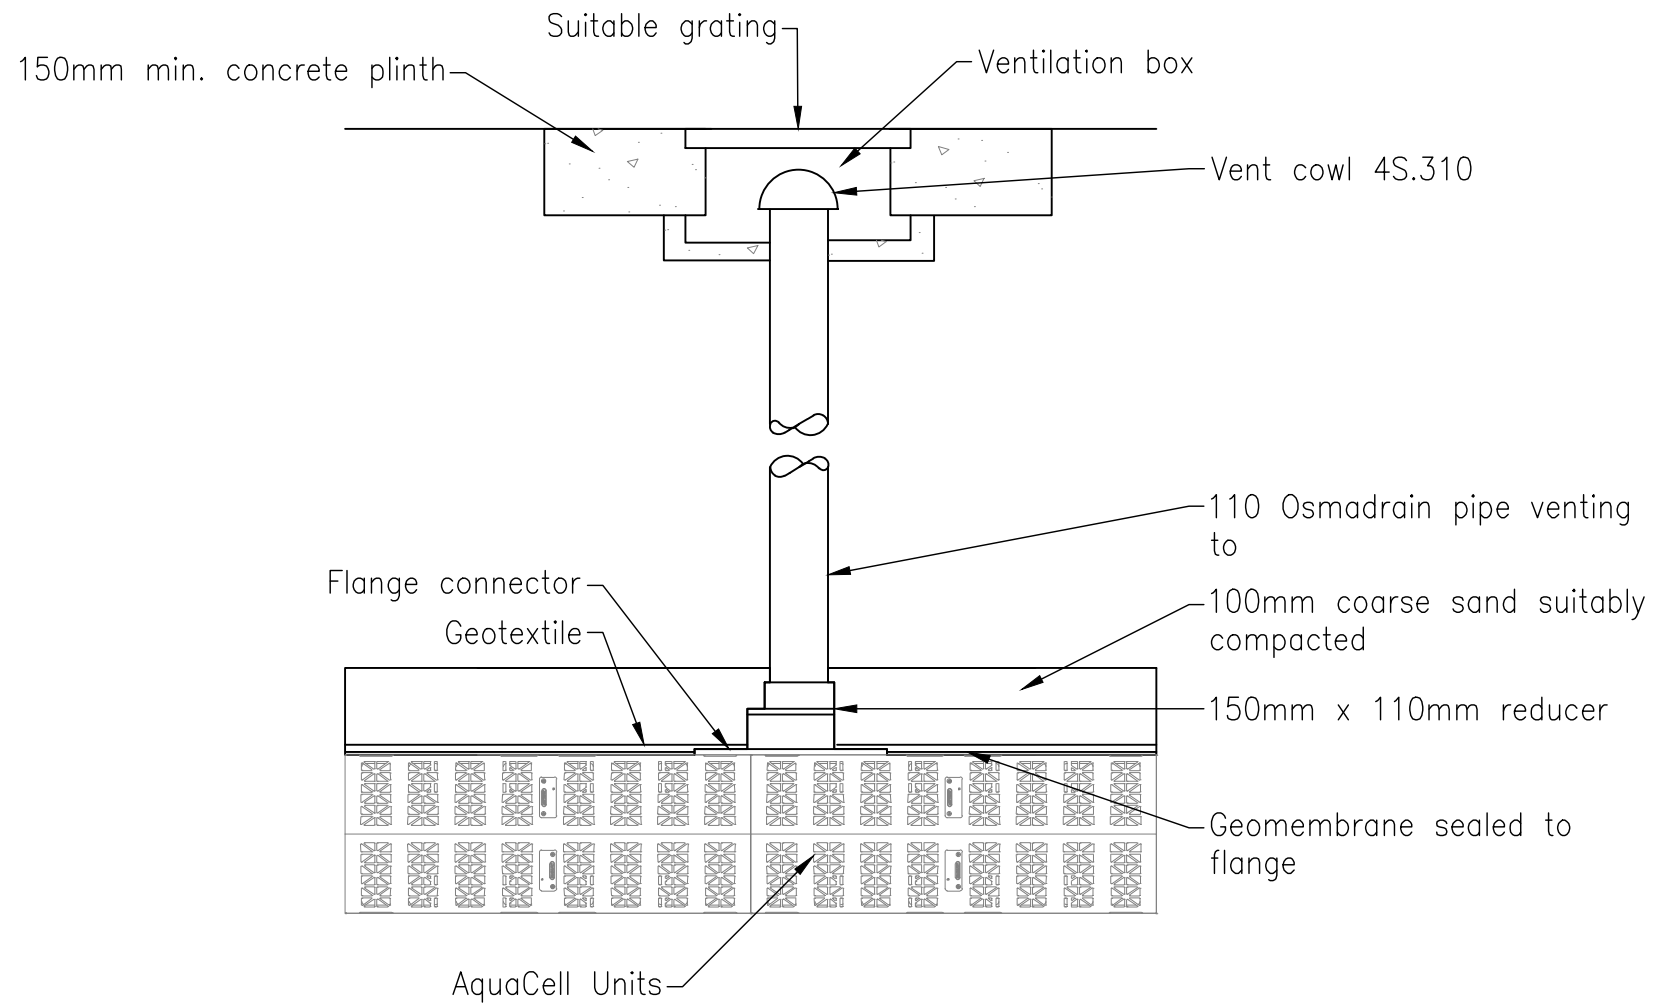

Note: It is recommended that one vent pipe, 110mm in diameter, is provided per 7,500m² of impermeable catchment area on a site

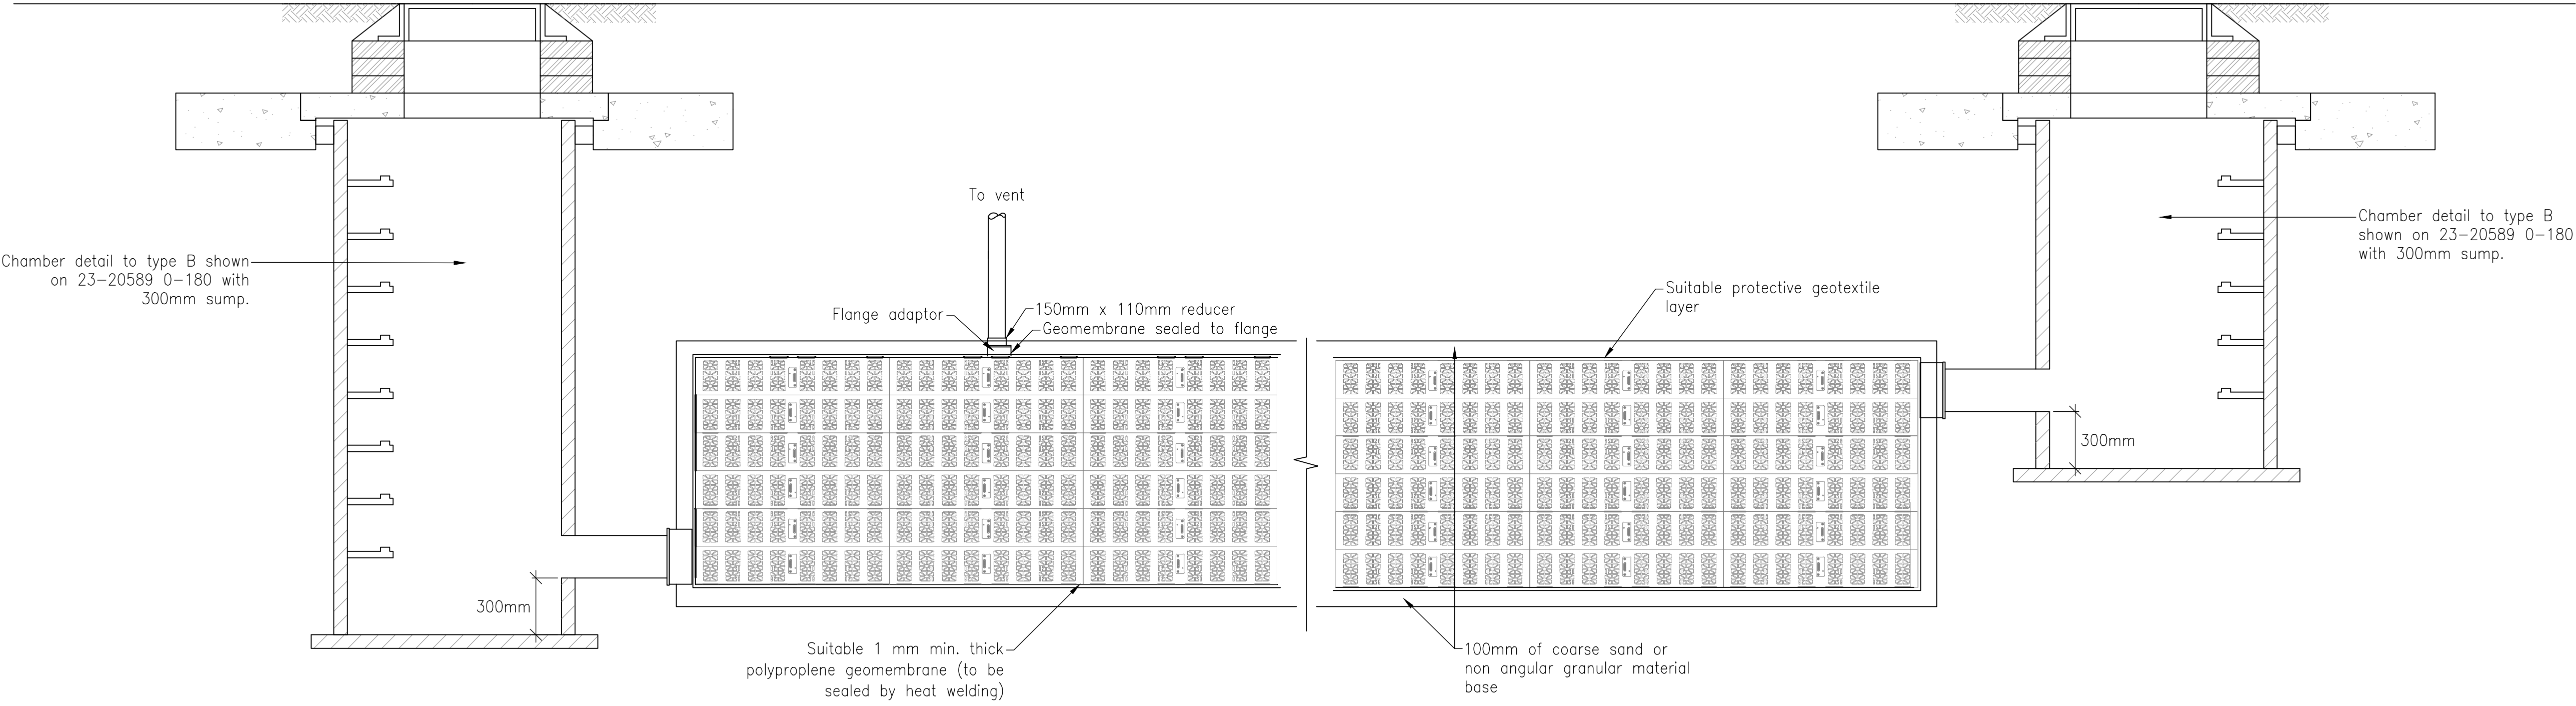

TYPICAL WAVIN ATTENUATION TANK DETAIL
Scale 1:20

NOT FOR CONSTRUCTION

P1	First issue	11.12.24	LM
Ref	Revision	Date	By
Issue			
PRELIMINARY  DWS Consulting Engineers Diamond Wood & Shaw Limited The Old School • Blaby Road • Enderby • Leicester • LE19 4AR Tel: 0115 284 8888 • Email: mail@dwsl.co.uk			
Project Title			
WOOD STREET, HINCKLEY			
Drawn	Engineer	Checked	
LM	LM	BP	
Scale at		Date	
1:20 @ A1		DEC 2024	
Drawing Title			
DRAINAGE DETAILS - SHEET 3			
Project No.	Drawing No.	Revision	
24-21614	0-182	P1	
BIM Code			