


DETAIL ONE: MAGICMAP IMAGE SHOWING DESIGNATED SITES AND PRIORITY HABITATS WITHIN 500m OF THE SITE (500m RADIUS RINGED IN RED). SCALE 1:5000

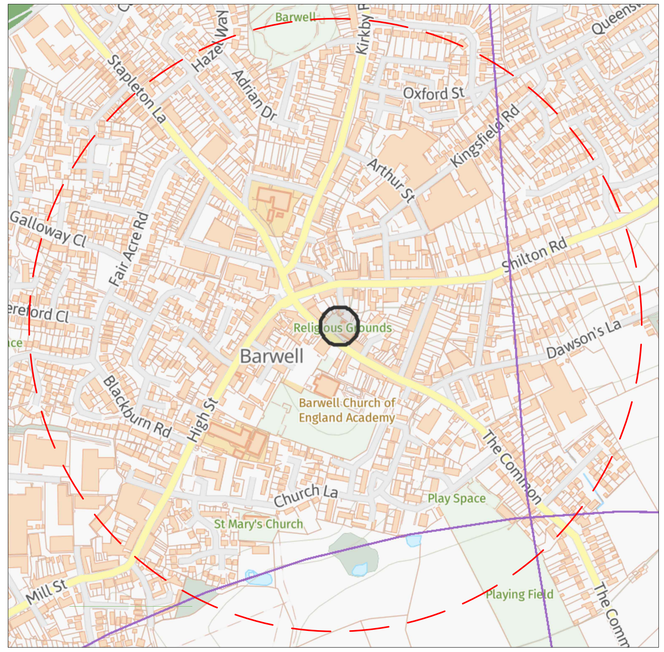

BASELINE SURVEY
Conducted by project architect Simon Cheshire on 26th May 2025. The site was found to be predominantly consisting of building, hard surface and vegetated garden (introduced shrubs and amenity grass).
A Desktop survey by DJOGS Ltd ecologist Richard Billingsley on 7th June 2025 using the MagicMap interactive mapping tool (see mapping detail one).

DESIGNATED SITES
There are no designated wildlife sites or priority habitats within 500m of the site.











Notes:

1. THE COPYRIGHT OF THIS DRAWING IS VESTED IN DJOGS LTD AND IT MAY NOT BE REPRODUCED IN WHOLE OR PART OR USED FOR THE CONSTRUCTION OF ANY ARTICLE WITHOUT THE EXPRESS PERMISSION OF THE COPYRIGHT HOLDERS.
2. WORK TO FIGURED DIMENSIONS ONLY.
3. THIS DRAWING IS TO BE READ IN CONJUNCTION WITH ALL RELEVANT ARCHITECT'S, SERVICE ENGINEER'S, DRAWINGS AND SPECIFICATIONS.

N

ANALYSIS KEY

EXISTING SITE AREA 1435m²

BUILDINGS (u1b5)
TOTAL 500m²

HARD SURFACE (u1b6)
TOTAL 275m²

VEGETATED GARDEN u1d
660m²

AMENITY GRASS

INTRODUCED SHRUBS

REV:	DESCRIPTION:	BY:	DATE:

STATUS: PLANNING ISSUE

DJOGS Limited
79 Green Lane, Pelsall
Walsall WS3 4PD
01922 442665
Mobile 07812640015
www.djogs.co.uk

CLIENT: Leaps and Bounds Nursery

LANDSCAPE ARCHITECT: DJOGS Ltd
79 Green Lane
Pelsall
Walsall WS3 4PD

SITE: Barwell Methodist Church
Chapel Street, Barwell

TITLE: BIA Baseline Habitat Map

SCALE AT A1:	DATE:	DRAWN:	CHECKED:
1:200	07.06.25	PDJ	RB

PROJECT NO:	DRAWING NO:	REVISION:
1794	21	0