



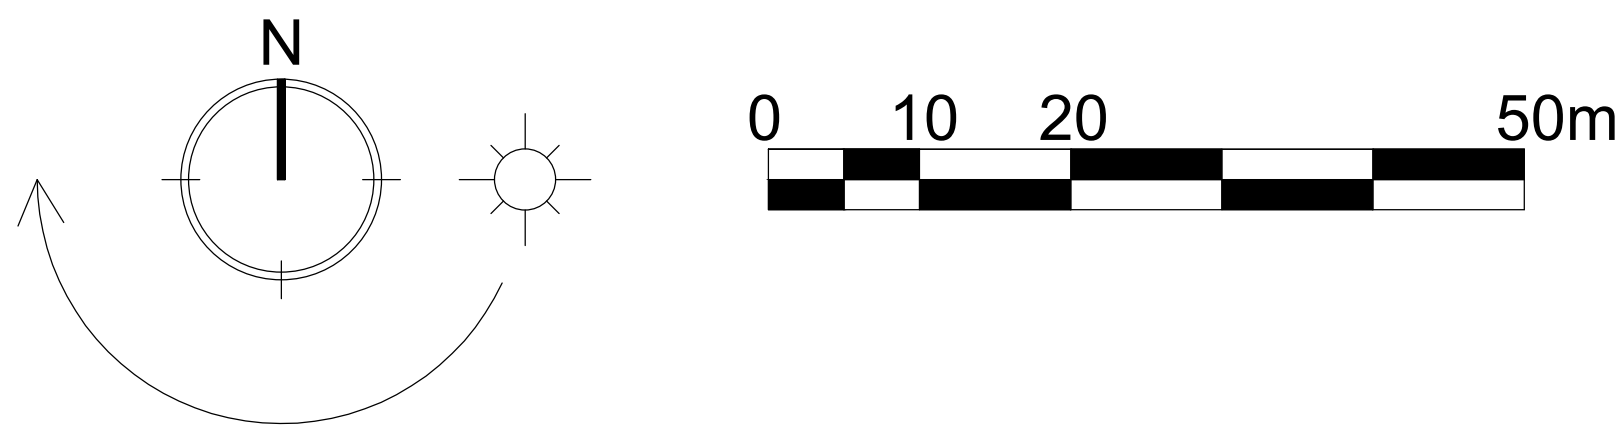

- Legend :
- MATERIAL PALLET :
- Proposed Footpath
 - Proposed Carriageway
 - Brett Paving - Burnt Oak
 - Brett Paving - Silver Haze
 - Brett Alpha Paving (Tegula)
 - Brett Omega Paving (Herringbone)
 - Vis Splay
 - Application Boundary

P03	Updated in line with latest layout changes.	06.06.25	AYC
P02	Gardens updated to Plans 16, 87, 89, 104 and 118. Plot 49-50 updated 20m added throughout the site. Highway comments incorporated. Parking moved to Plot 27-32 re-designed. Bollards added outside of Plots 91-94. Raised table added to Street 3/4.	22.05.25	AYC
P01	Planning Issue	17.04.25	AYC
Rev.	Description	Date	By

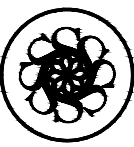

DAVIDSONS

Wilson House, Leicester Road, Ibstock,
Leicestershire LE15 7 4JP
T: 01530 261 444 F: 01530 267 101
www.davidsonsgroup.co.uk
E: info@davidsonsgroup.co.uk

Development

Land Off Kirkby Road, Desford

Drawing Ref.

Highways Layout

Drawing Status	01 - Planning Drawing	Drawn	AYC	Checked	MS
Date	14.04.25	Scale	1:500	Signed Off	IP
Rev.					P03
Doc Number	xxxx_101				

Landscaping indicative. For exact details and specification please refer to Golby & Luck Landscaping drawings.