


Location Plan

Site Address: New Hall Farm, Main Road, Sheepy Magna, CV9 3QU

Date Produced: 31-Mar-2025

Scale: 1:2500 @A4

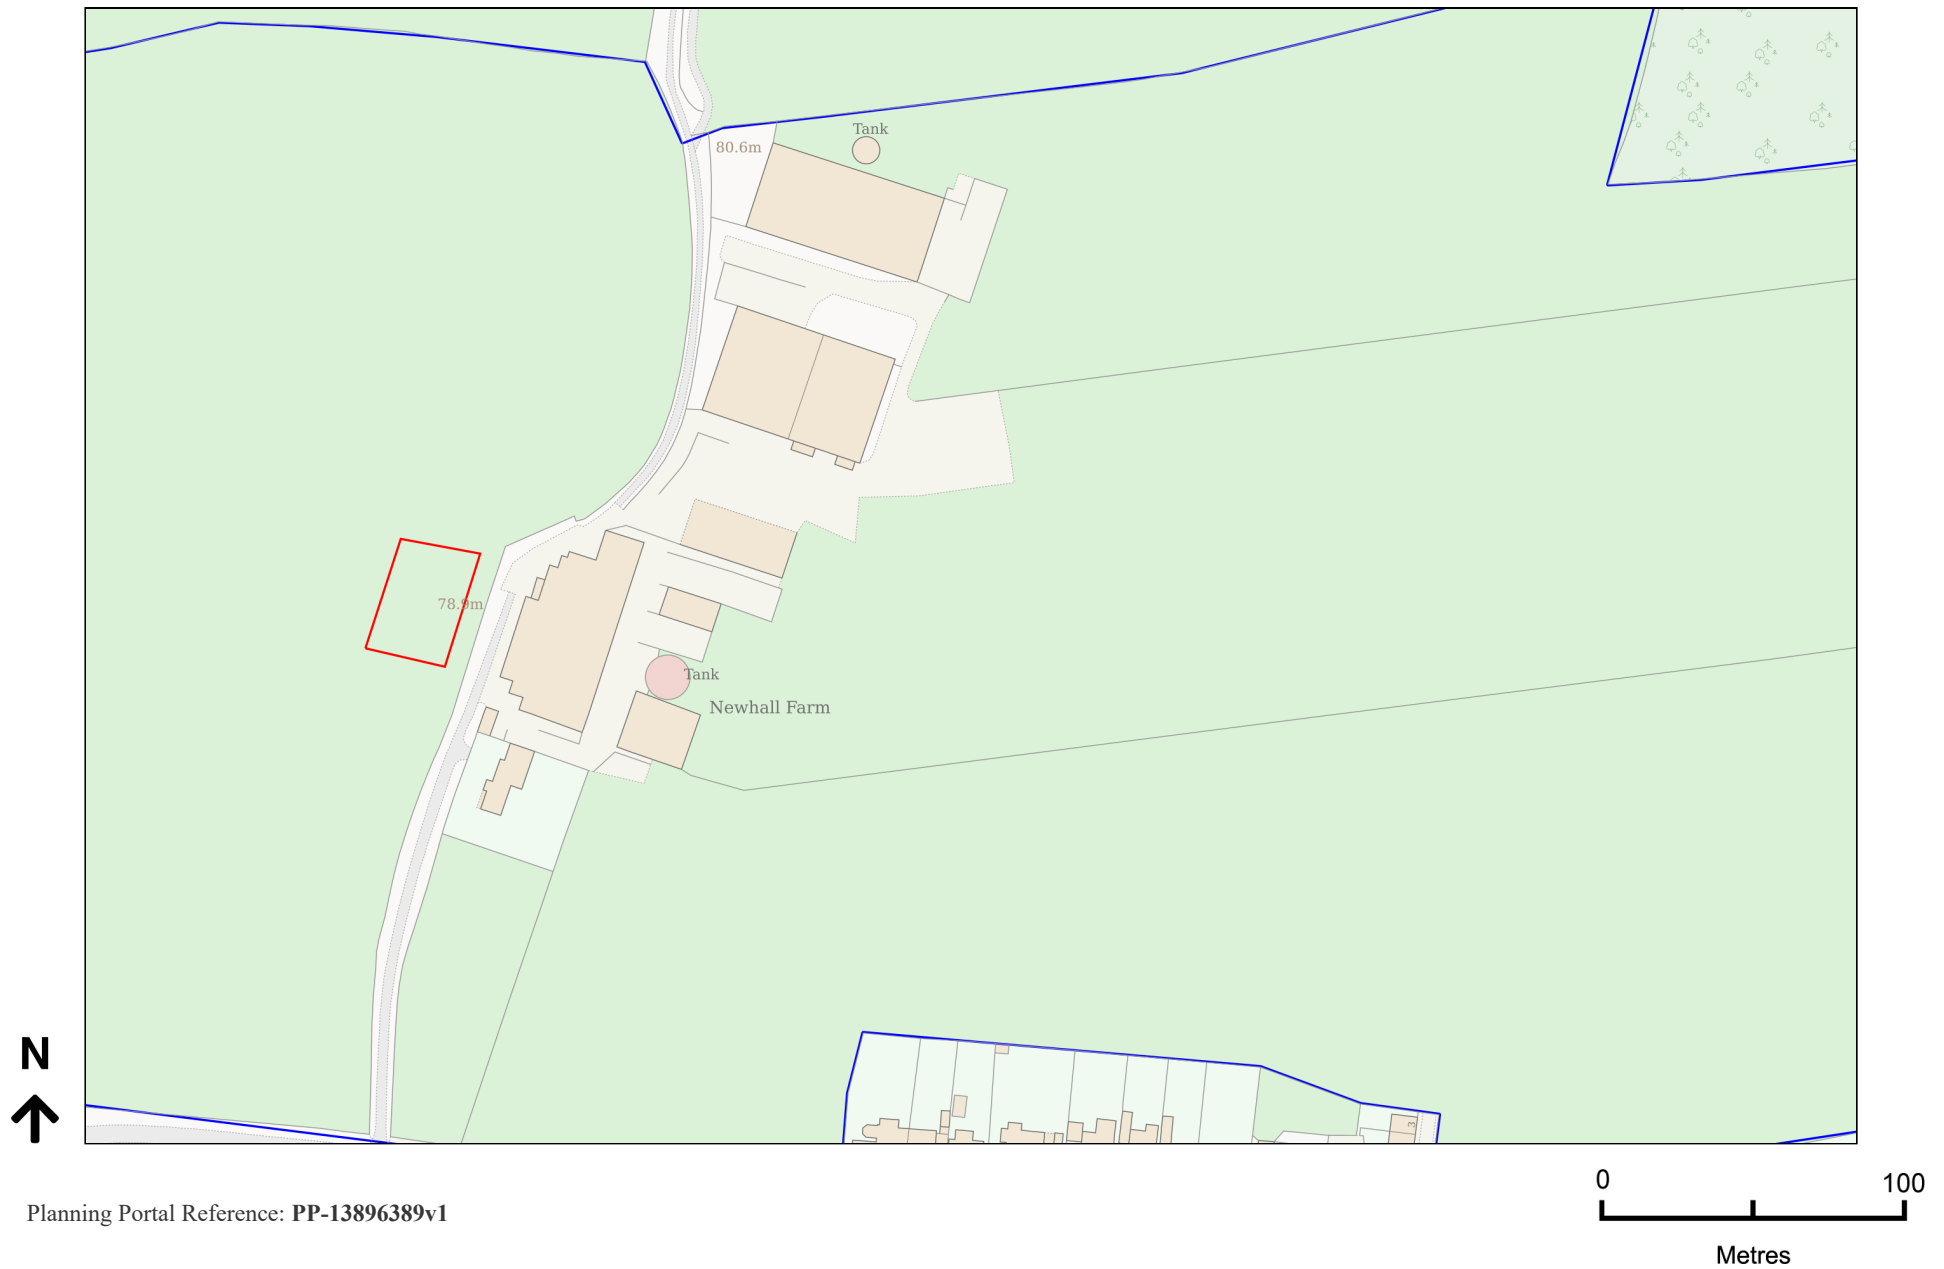

Planning Portal Reference: PP-13896389v1