


Proposed storage lagoon, Newhall Farm Sheepy Magna Atherstone CV9 3QU

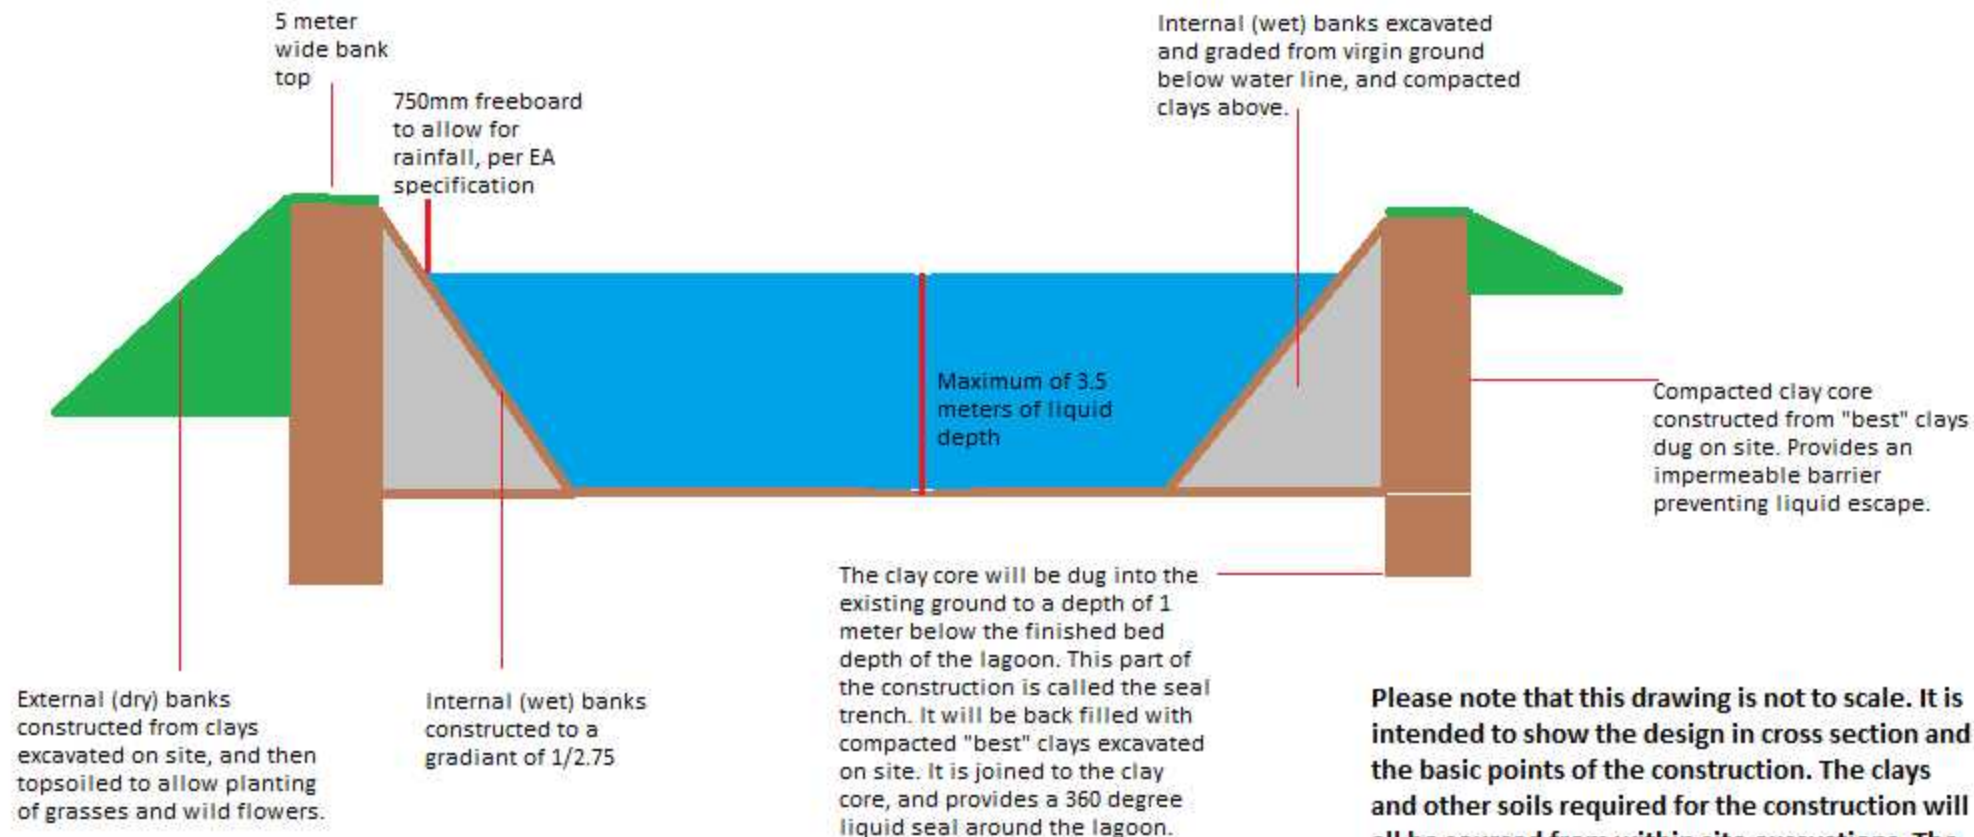

Please note that this drawing is not to scale. It is intended to show the design in cross section and the basic points of the construction. The clays and other soils required for the construction will all be sourced from within site excavations. The availability of these materials has already been established by the digging of trial pits. Samples of those materials have been sent for laboratory analysis and deemed suitable.