




Drawings are for L.A. approval only and do not constitute construction drawings.
All dimensions to be checked on site before works commence. Agent to be advised of any discrepancies.

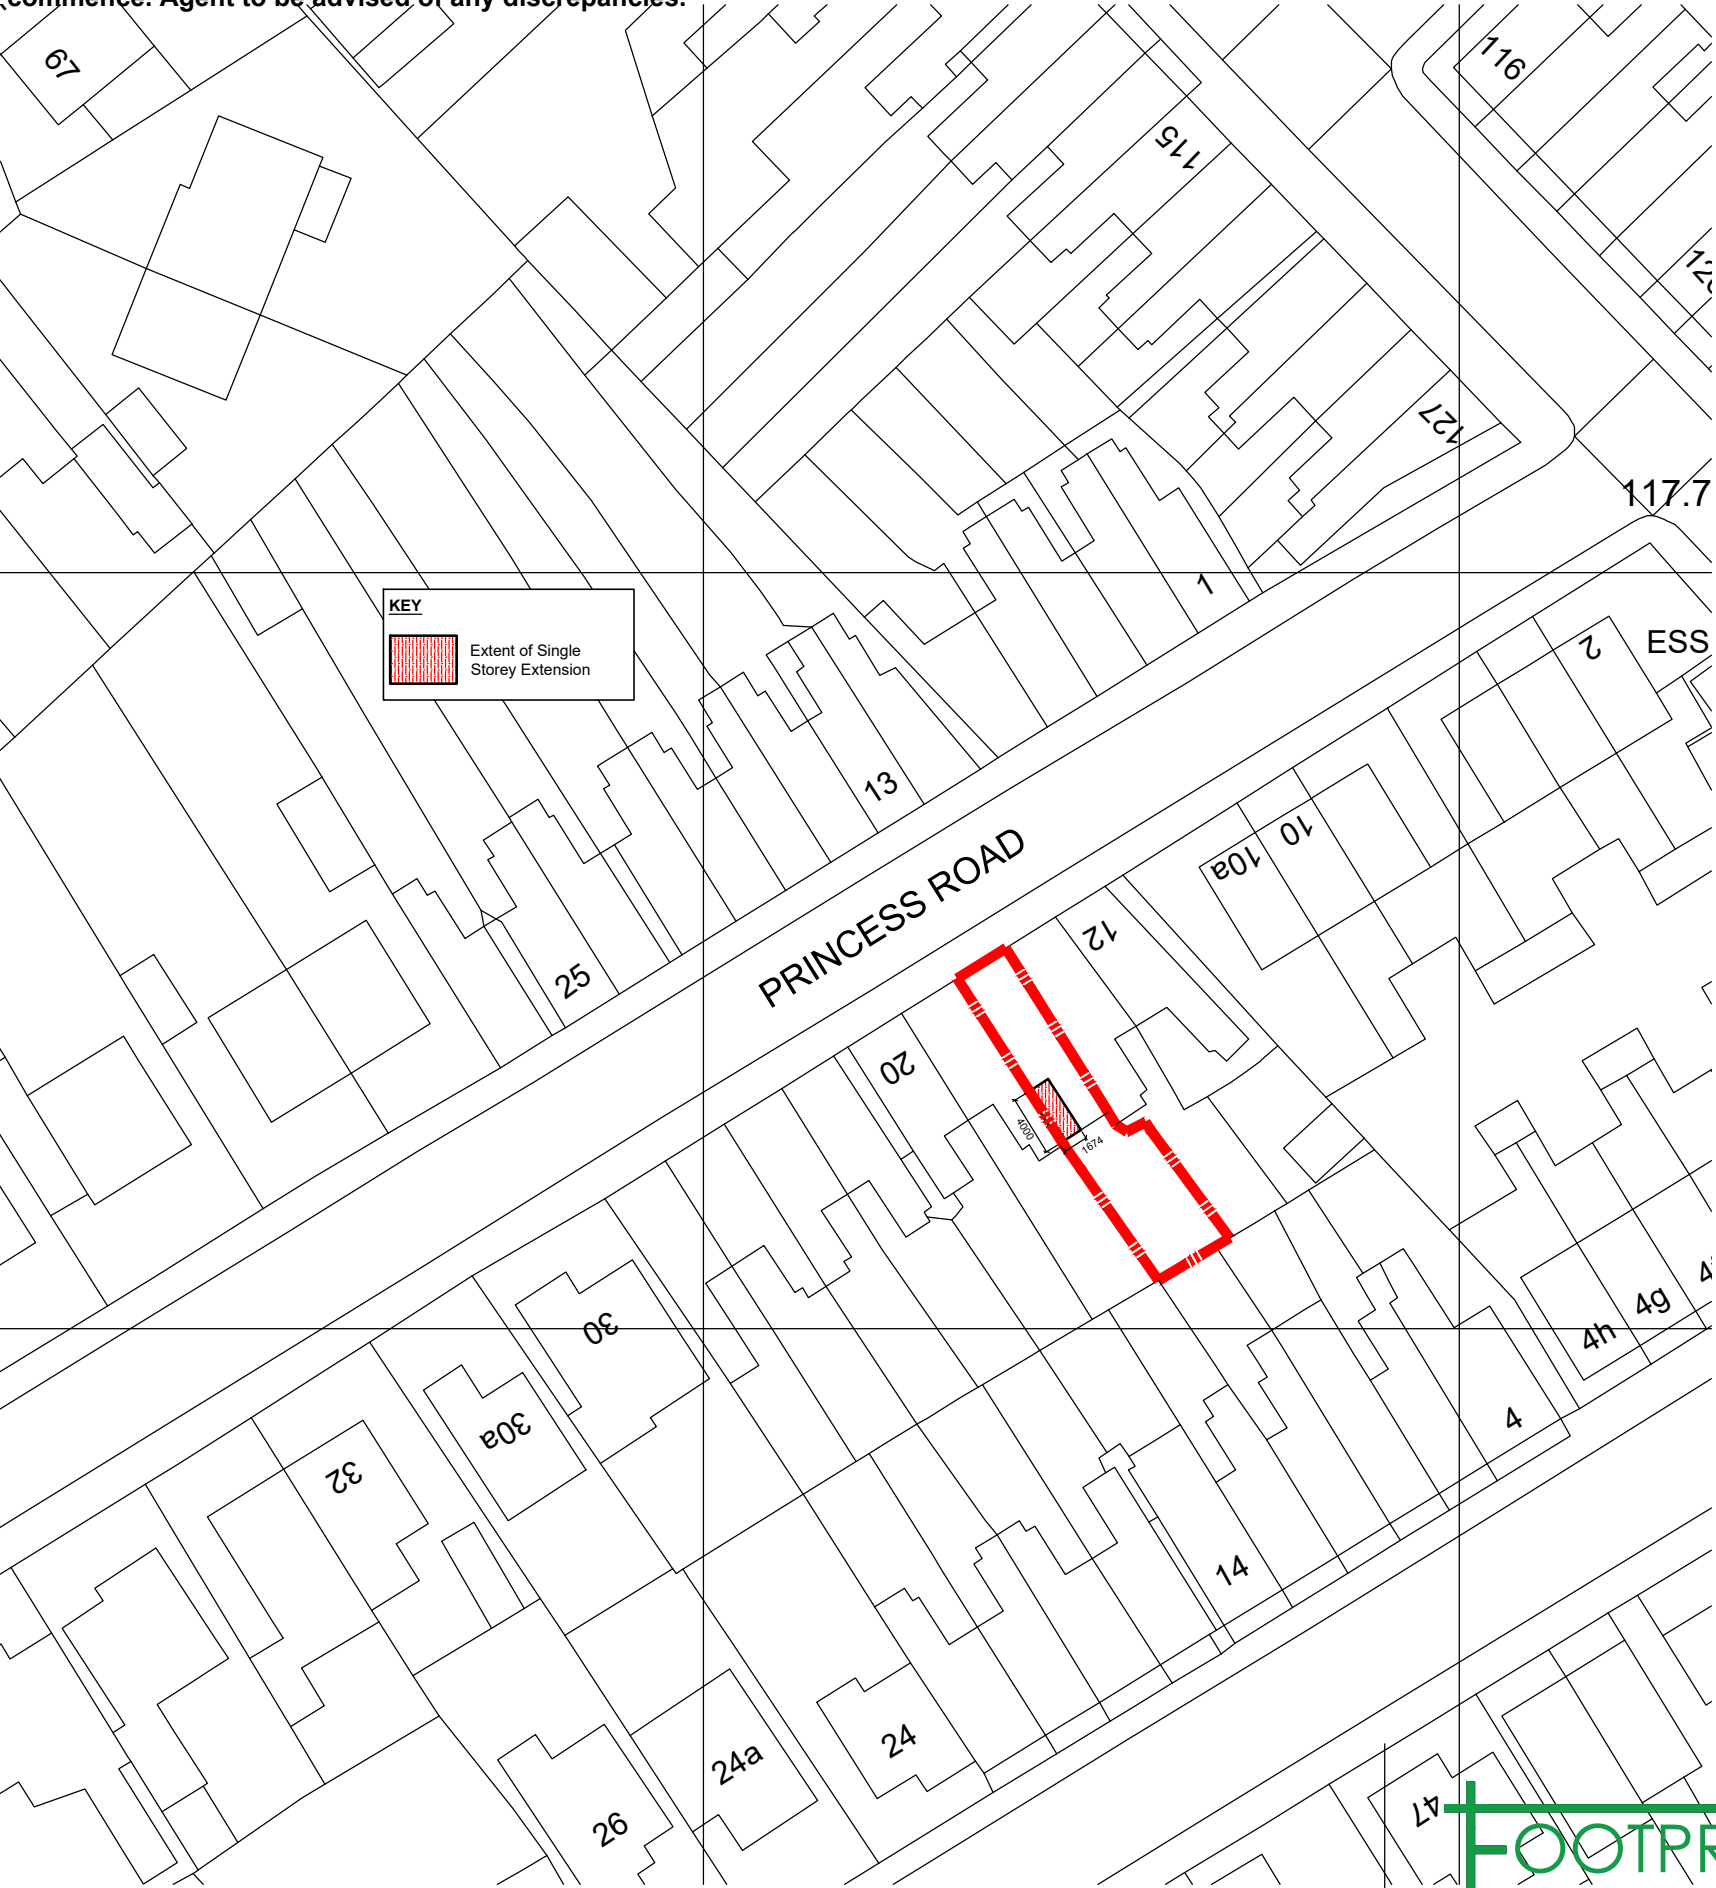

1:500 Location Plan
Site Location Plan

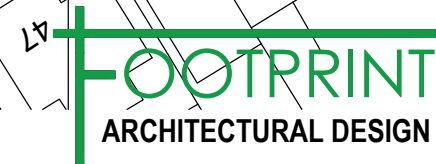

Drawing Status: PLANNING

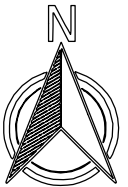

Produced on 21 March 2025 from the Ordnance Survey National Geographic Database and incorporating surveyed revision available at this date.
This map shows the area bounded by 443222 293504,443364 293504,443364 293646,443222 293646,443222 293504
Crown copyright and database rights 2025 OS 100054135. Supplied by copla ltd trading as UKPlanningMaps.com a licensed Ordnance Survey partner (OS 100054135).
Data licence expires 21 March 2026. Unique plan reference: v2f/1228581/1649325



1:1250 Site Location Plan



Revision Notes:
-

Client:
Ms Bayliss

Project:
16 Princess Road, Hinckley. LE10 1EB

Drawing Title:
Site Location Plan

Drawing Number:
Bayliss-002

Scale:
1:1250:500@A3

Drawn By:
lgb

Revision:
-

Date:
March 2025

Checked By:
lgb