
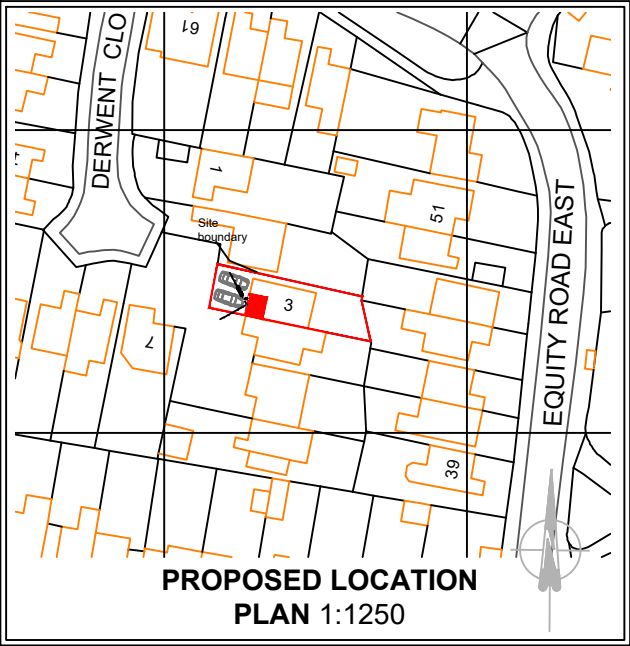
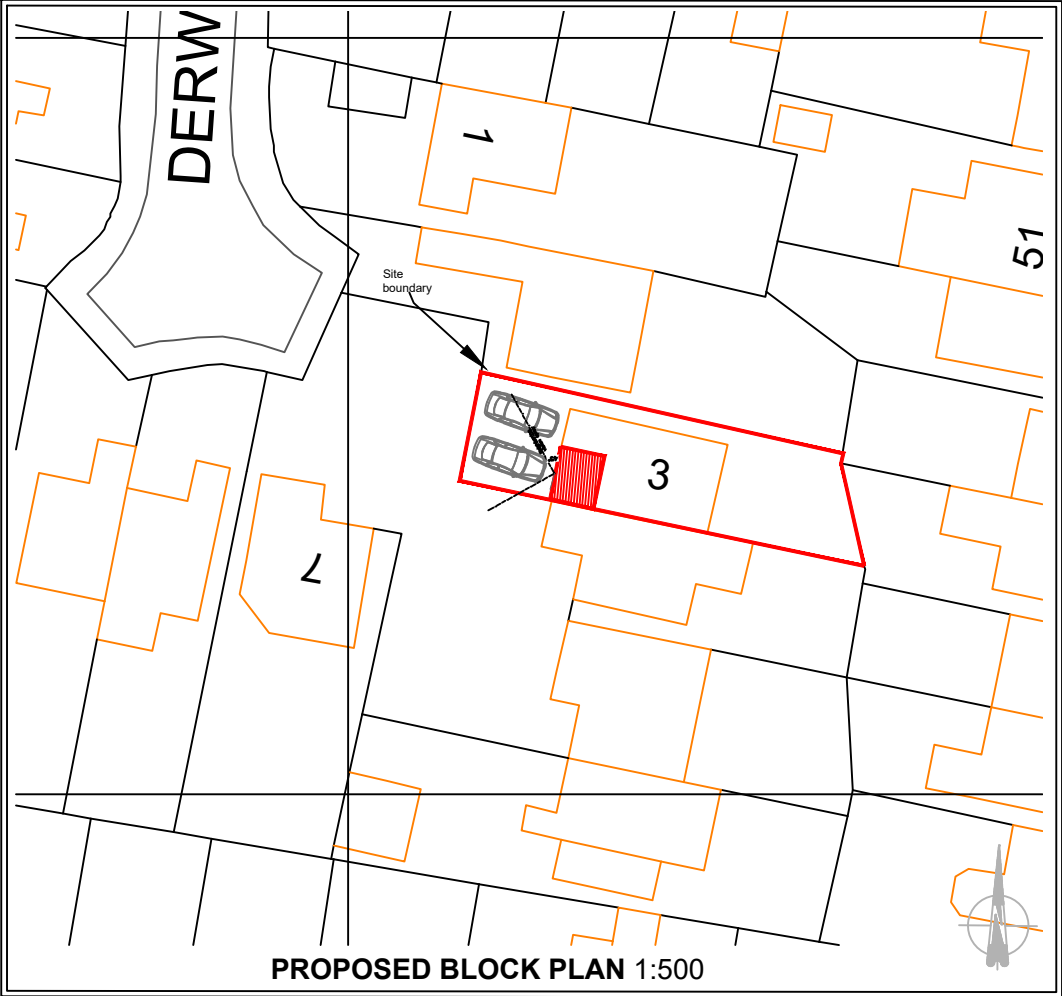


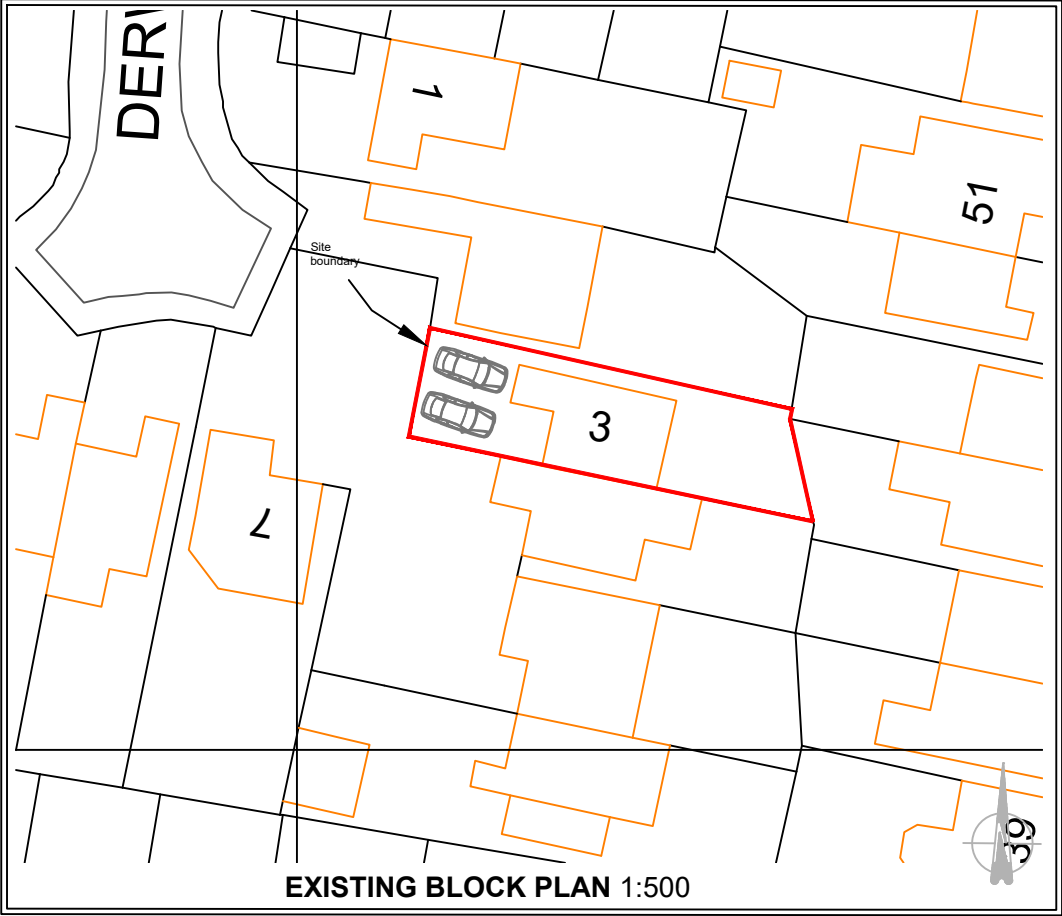

Produced on 21 March 2025 from the Ordnance Survey National Geographic Database and incorporating surveyed revision available at this date.
This map shows the area bounded by 446496 297409,446638 297409,446638 297551,446496 297551,446496 297409
Crown copyright and database rights 2024 OS 100054135. Supplied by copla ltd trading as UKPlanningMaps.com a licensed Ordnance Survey partner (OS 100054135).
Data licence expires 21 March 2026. Unique plan reference: v2f//1228812/1649613

NEW PROPOSED FLOOR AREA		
GROUND	62.0m ²	667.36sq.ft
FIRST	45.5m ²	489.76sq.ft
TOTAL	107.5m ²	1157.13sq.ft

- Client submission

BLOCK & LOCATION PLAN

CLIENT/COMPANY: Leigh Wileman Jezza_86@hotmail.co.uk	
JOB DESCRIPTION: PROPOSED Front Single Storey Extension with associated builders works 3 Derwent,Earl Shilton,Leicester,LE9 7GN	
SCALE 1:1250 @ A3 1:500 @ A3	DATE 21.03.25
DRAWN BY JTC	DRAWING No: 004
ALL DIMENSIONS TO BE CHECKED ON SITE BEFORE CONSTRUCTION ANY DISCREPANCIES TO BE DISCUSSED AND AGREED WITH JC PRIOR TO PROCEEDING.	
THIS DRAWING IS THE PROPERTY OF JC AND MUST NOT BE COPIED OR REPRODUCED WITHOUT PRIOR WRITTEN CONSENT.	
HEALTH AND SAFETY EXECUTIVE (HSE) WILL NEED TO BE NOTIFIED PRIOR TO COMMENCEMENT OF THE PROJECT	