08/00373/FUL

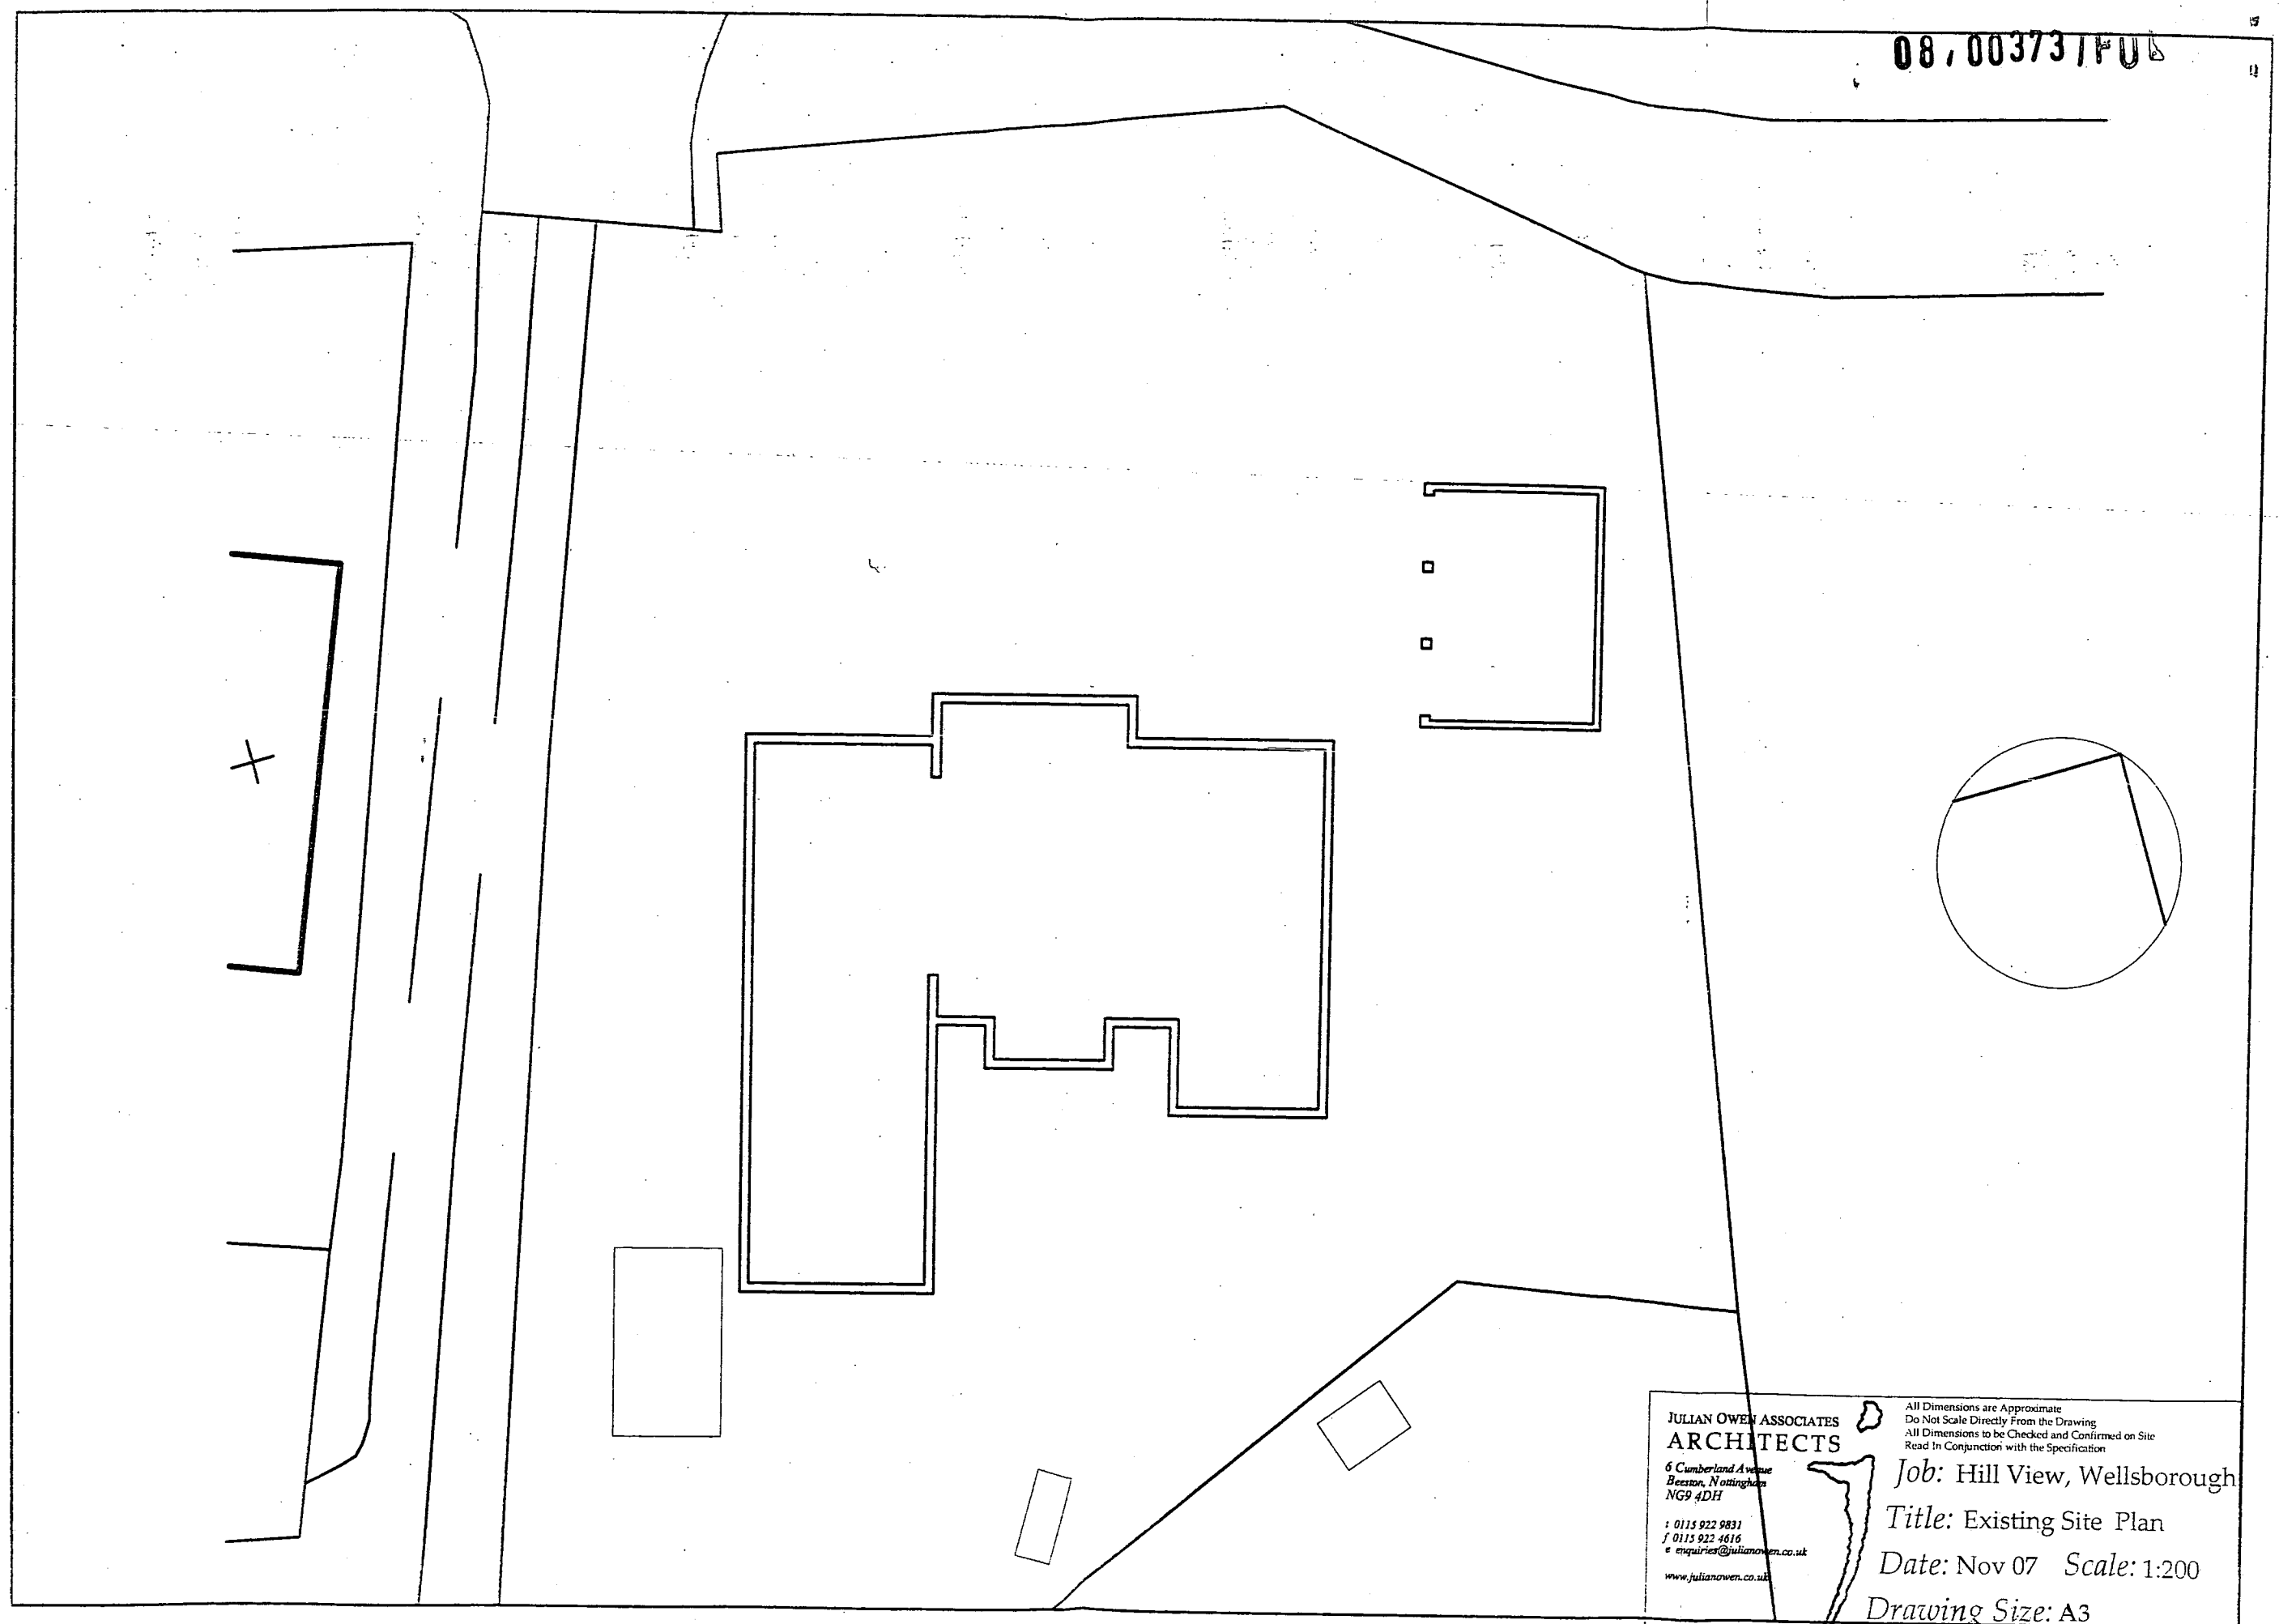


JULIAN OWEN ASSOCIATES
ARCHITECTS
6 Cumberland Avenue
Beeston, Nottingham
NG9 4DH
t 0115 922 9831
f 0115 922 4616
e enquiries@julianowen.co.uk
www.julianowen.co.uk


All Dimensions are Approximate
Do Not Scale Directly From the Drawing
All Dimensions to be Checked and Confirmed on Site
Read In Conjunction with the Specification

*Job:* Hill View, Wellsborough

*Title:* Existing Site Plan

*Date:* Nov 07 *Scale:* 1:200

*Drawing Size:* A3

*Drawing No:* 1310/03