3 PLAN

KEY

119.850 Levels approved under Reserved Matters Permission ref 11/00082/REM (Drg. 20147_03_001 Rev A)

119.850 Levels approved under Outline Permission ref 10/00505/14 (Drg. 20147_02_113 Rev A)

119.850 Levels Proposed (September 2013)

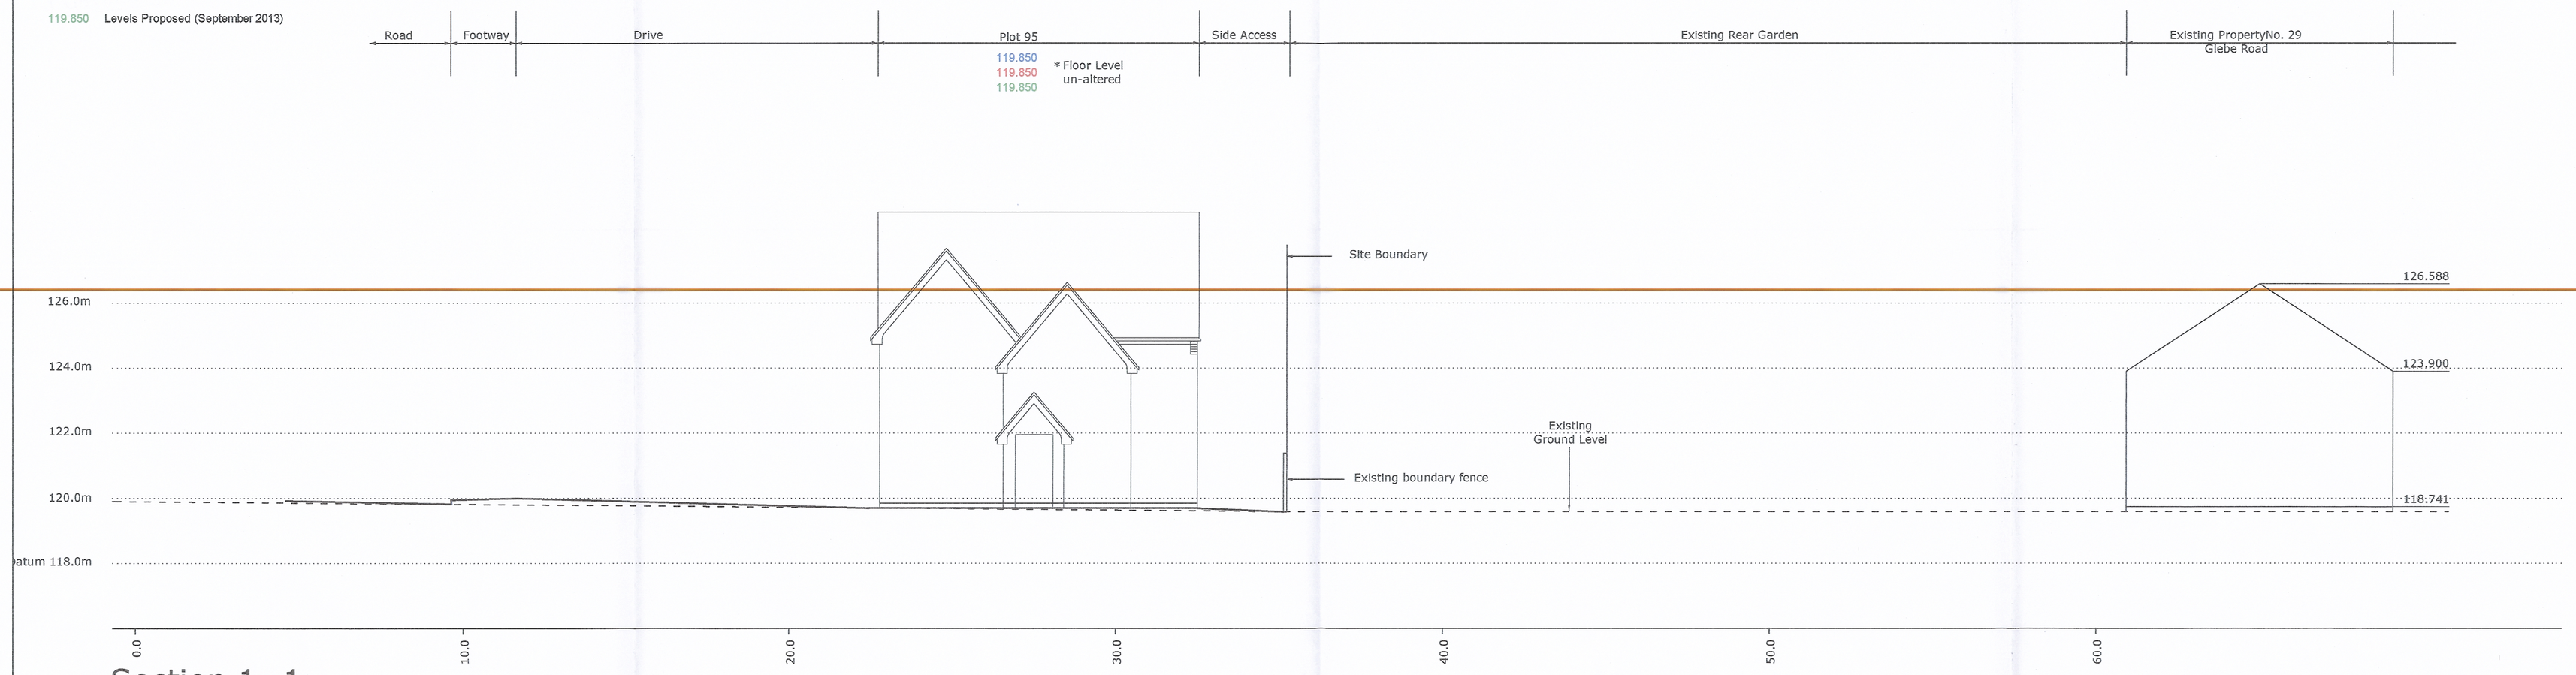

Section 1~1

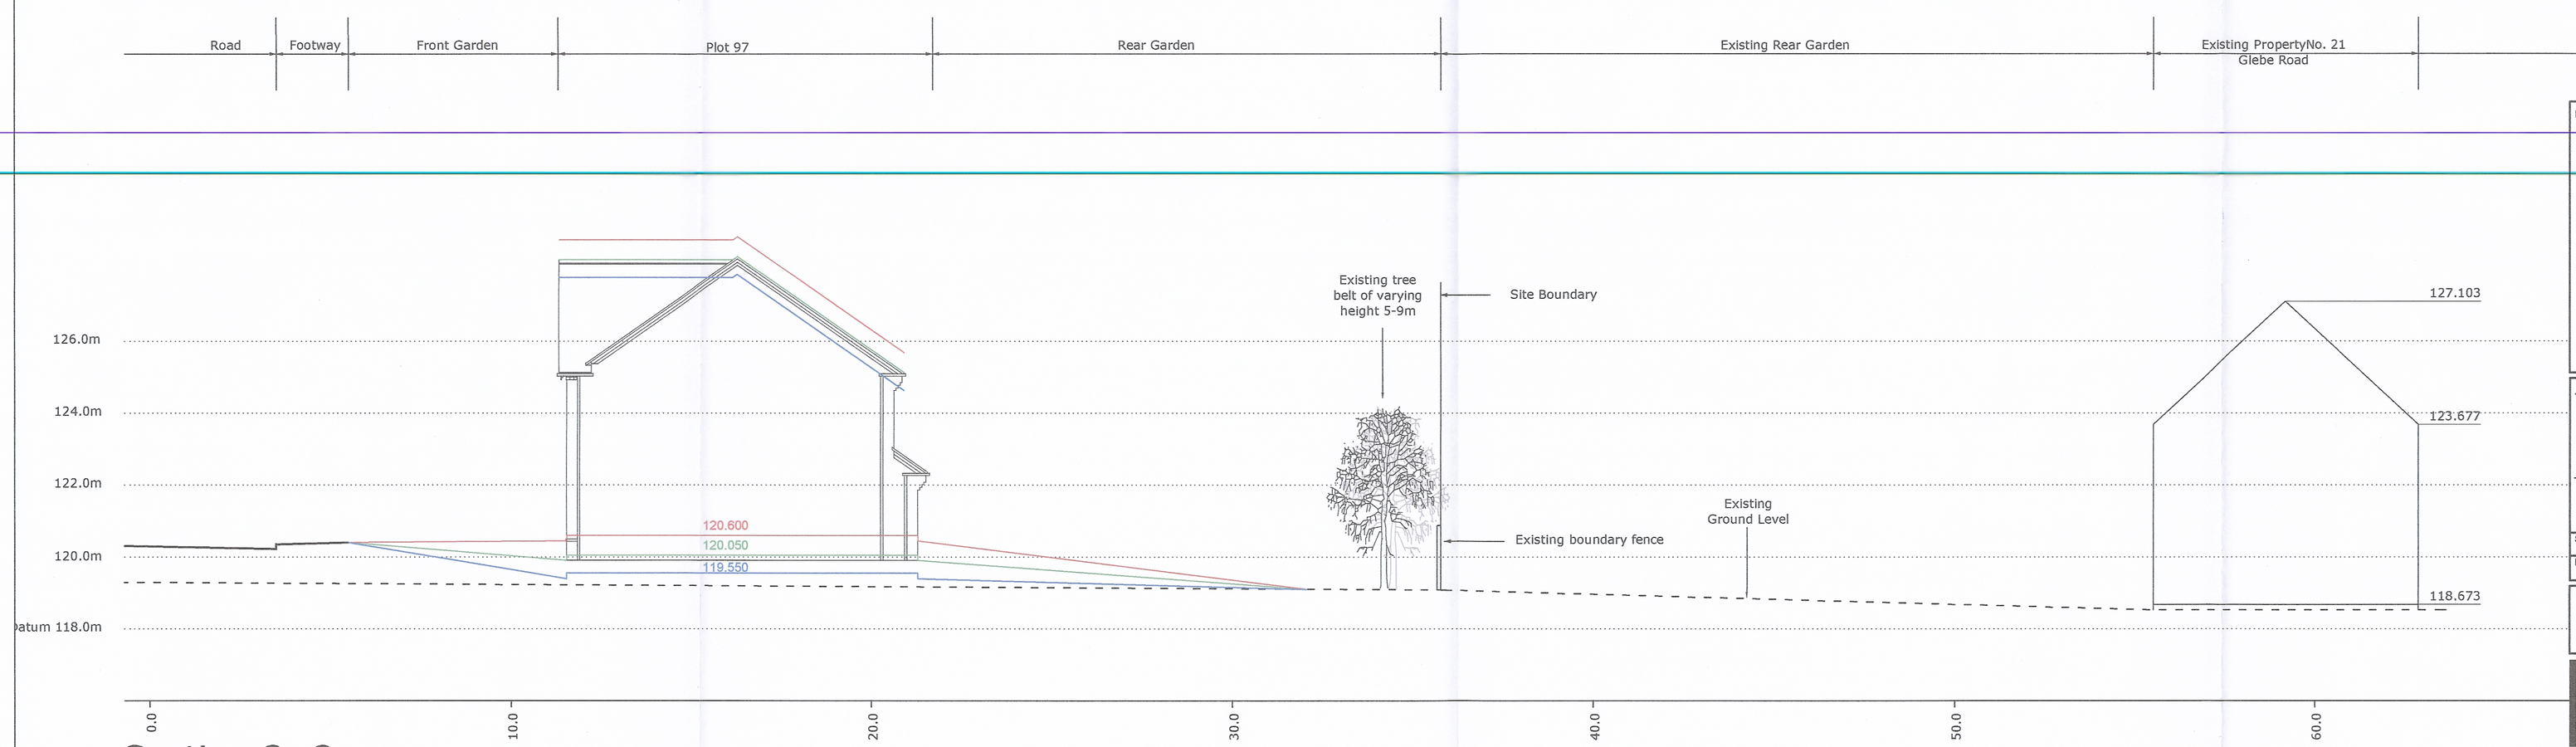

Section 2~2

Revision.

Job. LONDON ROAD
HINCKLEY

Title. Site Sections

Scale. 1:100 @ A1 | Drawn. N.C.

Date. 04-09-2013 | Checked.

THIS DRAWING AND THE BUILDING WORKS DEPICTED ARE THE COPYRIGHT OF J.S.BLOOR (NORTHAMPTON) LIMITED AND MAY NOT BE REPRODUCED OR AMENDED EXCEPT BY WRITTEN PERMISSION. NO LIABILITY WILL BE ACCEPTED FOR AMENDMENTS MADE BY OTHER PERSONS.
DO NOT SCALE THIS DRAWING, USE FIGURED DIMENSIONS ONLY, IF IN DOUBT ASK.

BLOOR HOMES

BLOOR HOMES LIMITED
PRIMUS HOUSE, CYGNET DRIVE
SWAN VALLEY, NORTHAMPTON, NN4 9BS
TELEPHONE 01604 6844000 FACSIMILE 01604 684401

Drawing No. N524-201 | Rev.