

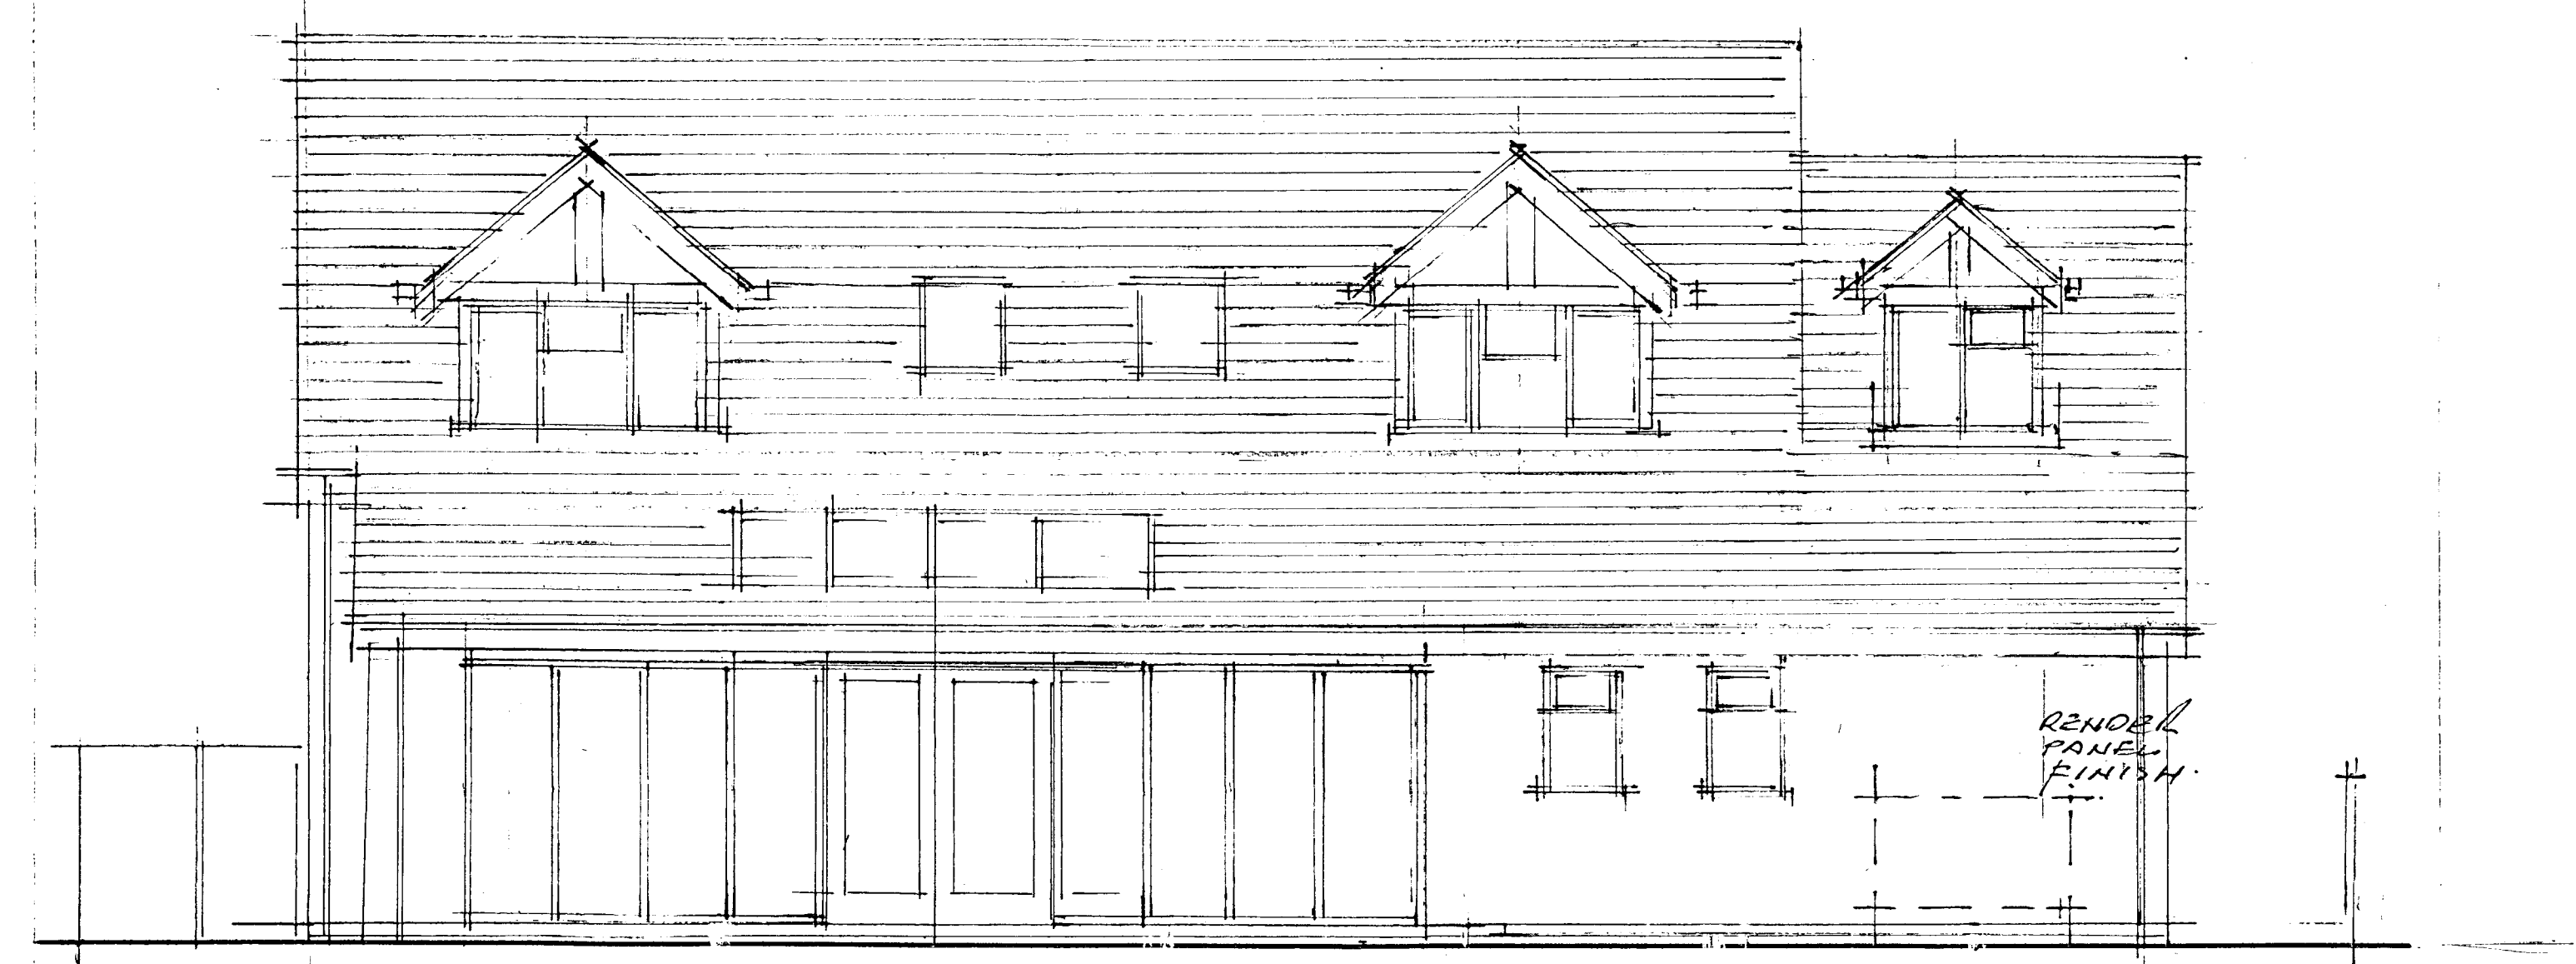
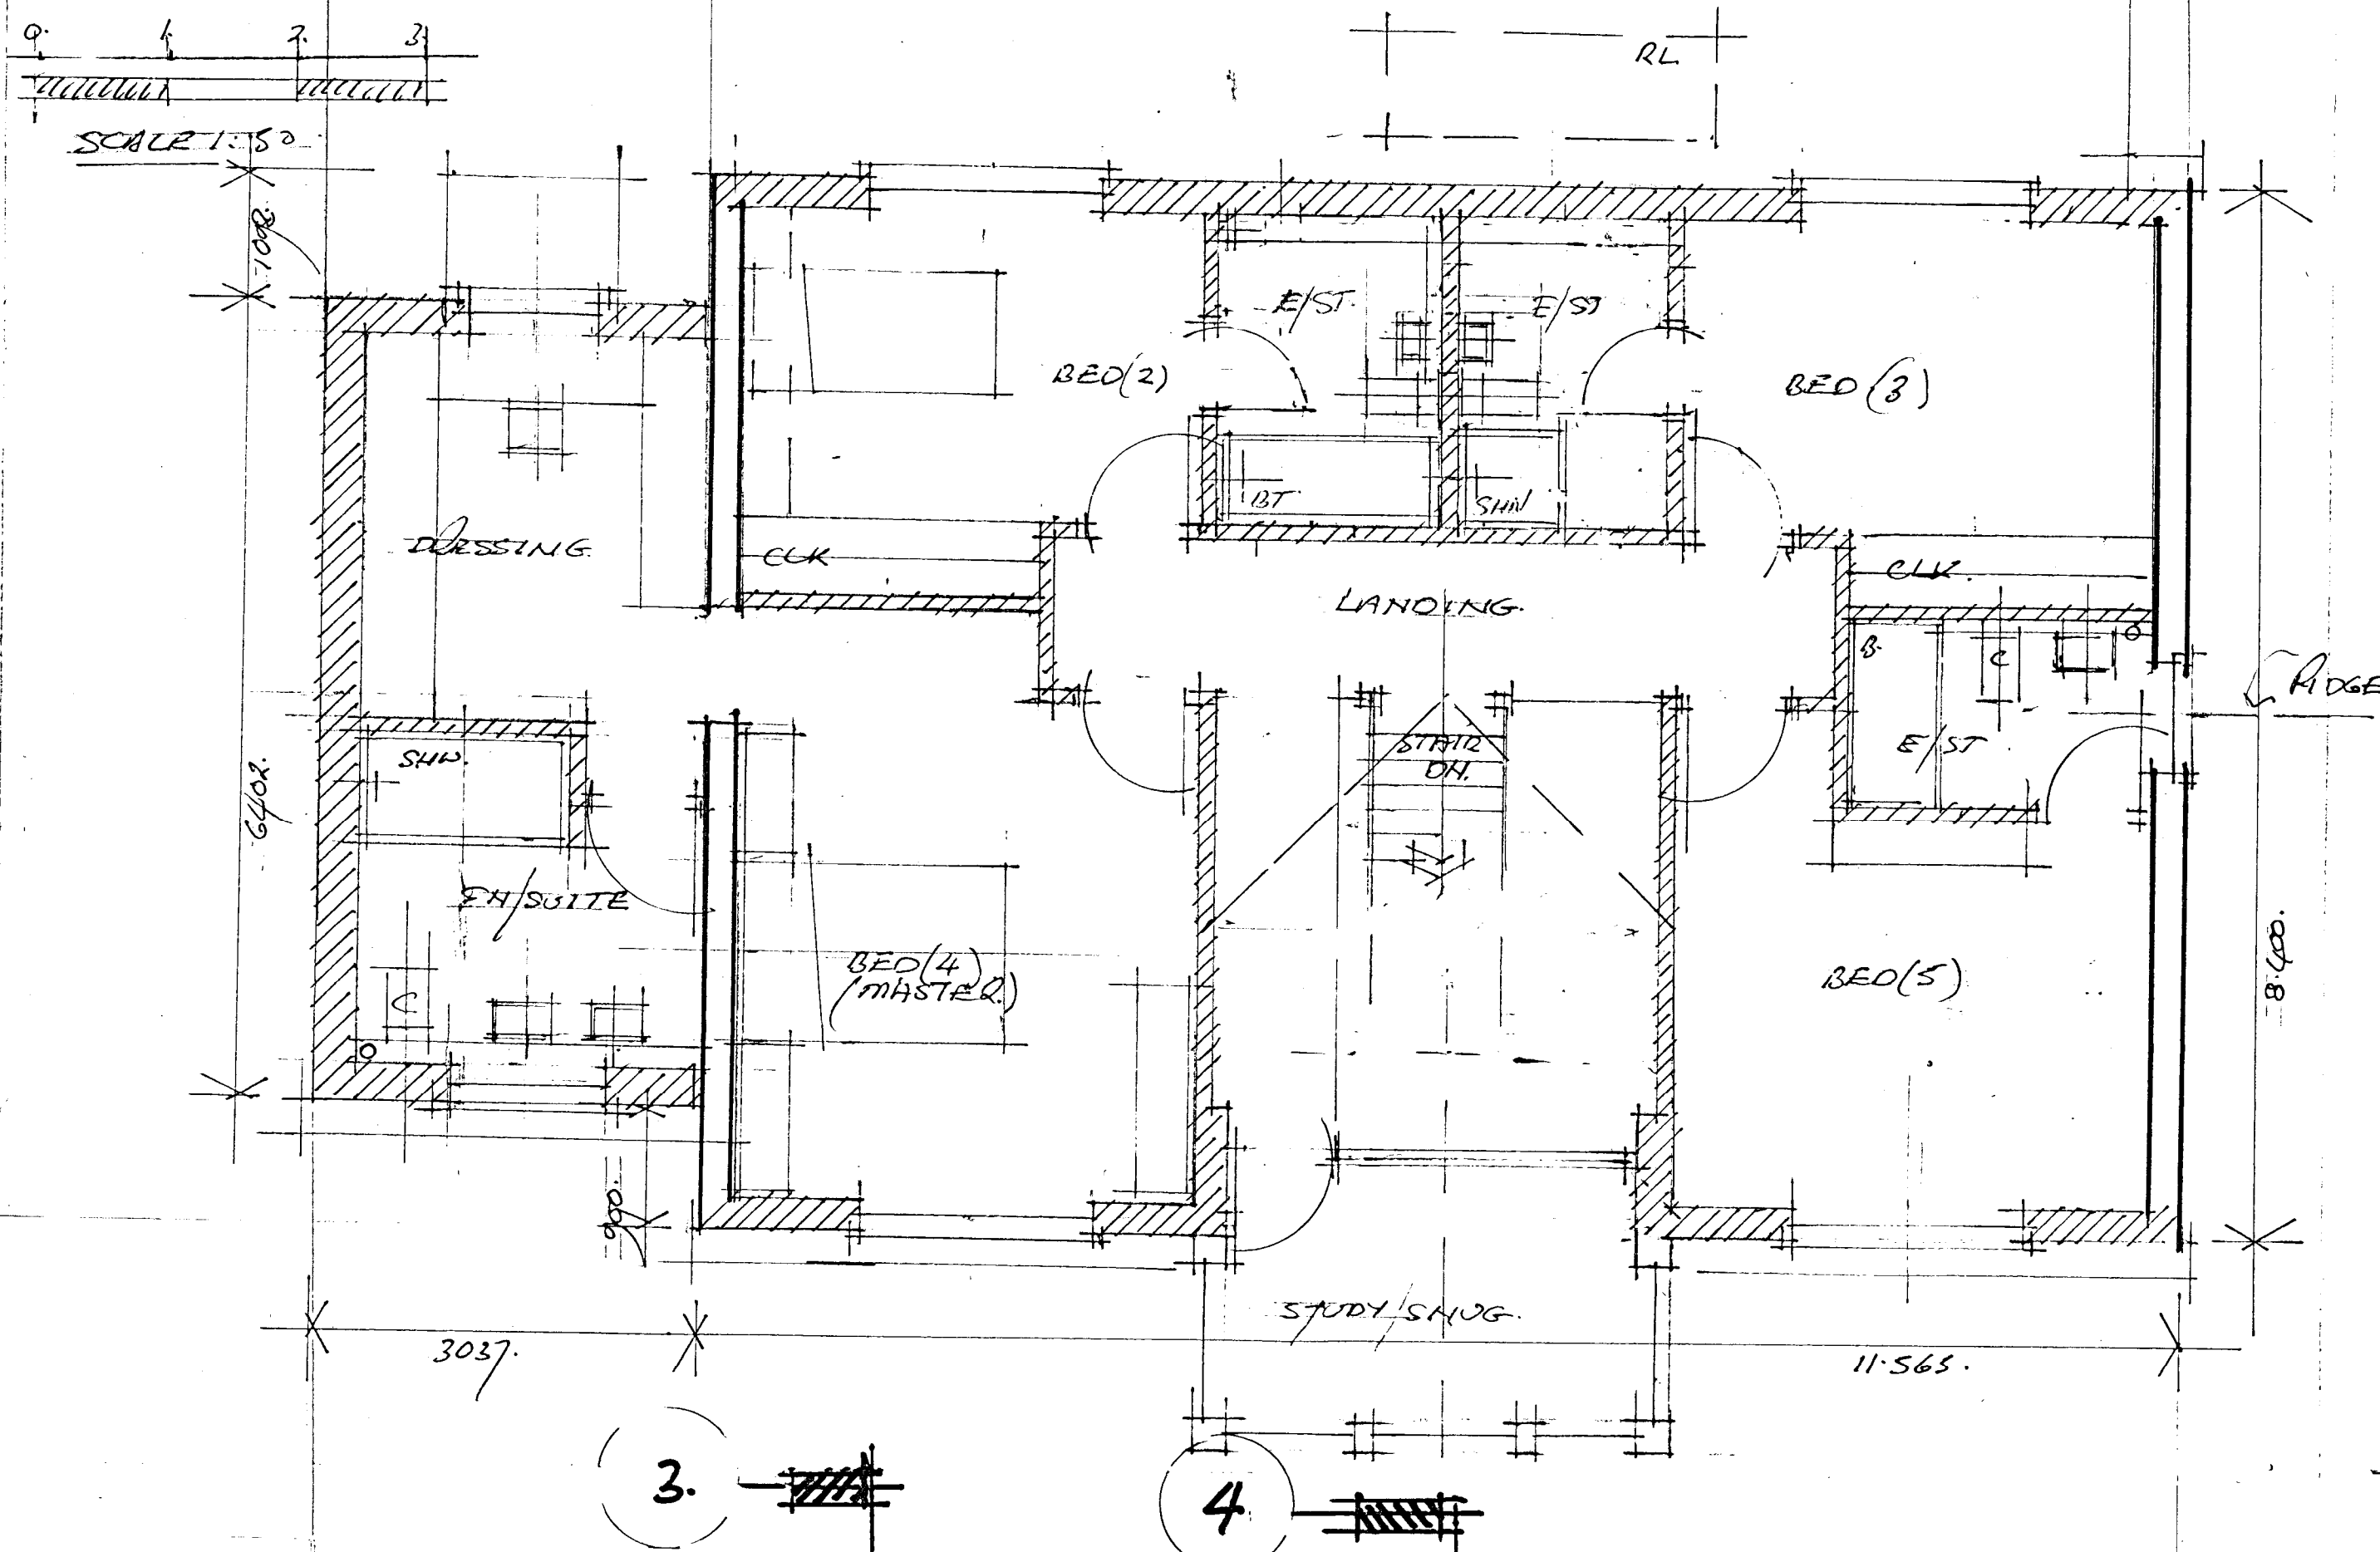




FIRST FLOOR PLAN
PROPOSED.

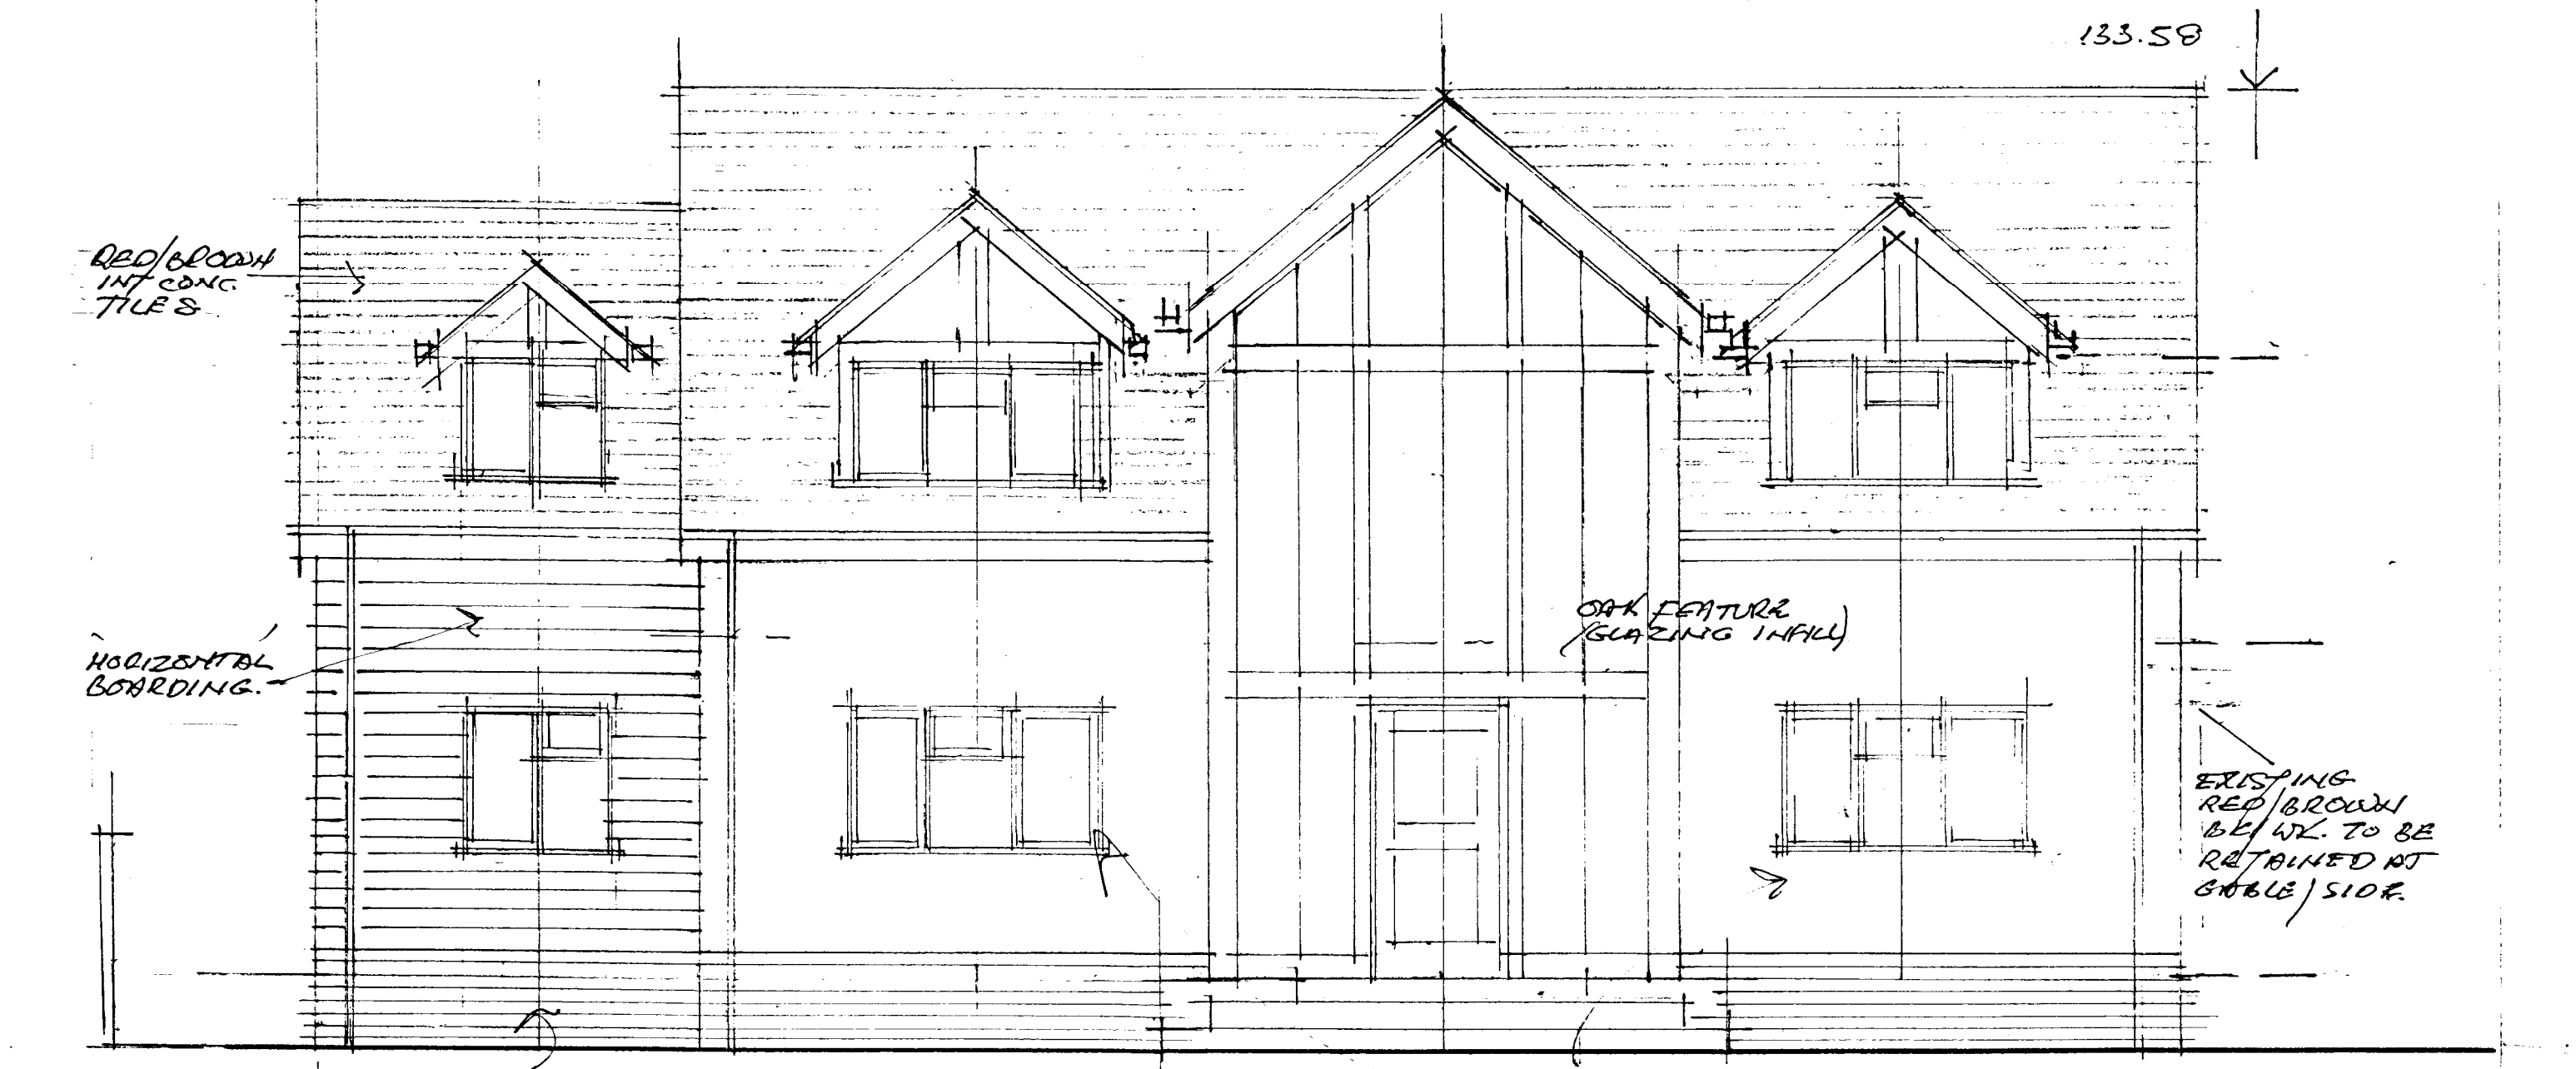

EAST ELEVATION (PROPOSED)

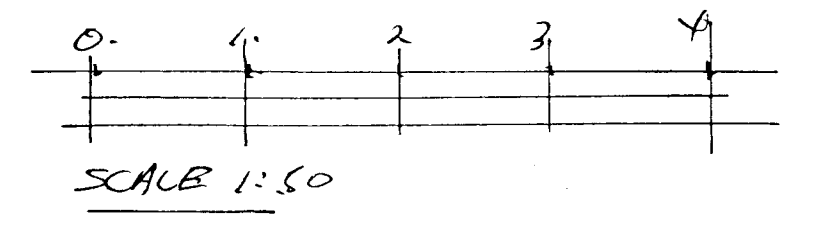


WEST ELEVATION (PROPOSED)

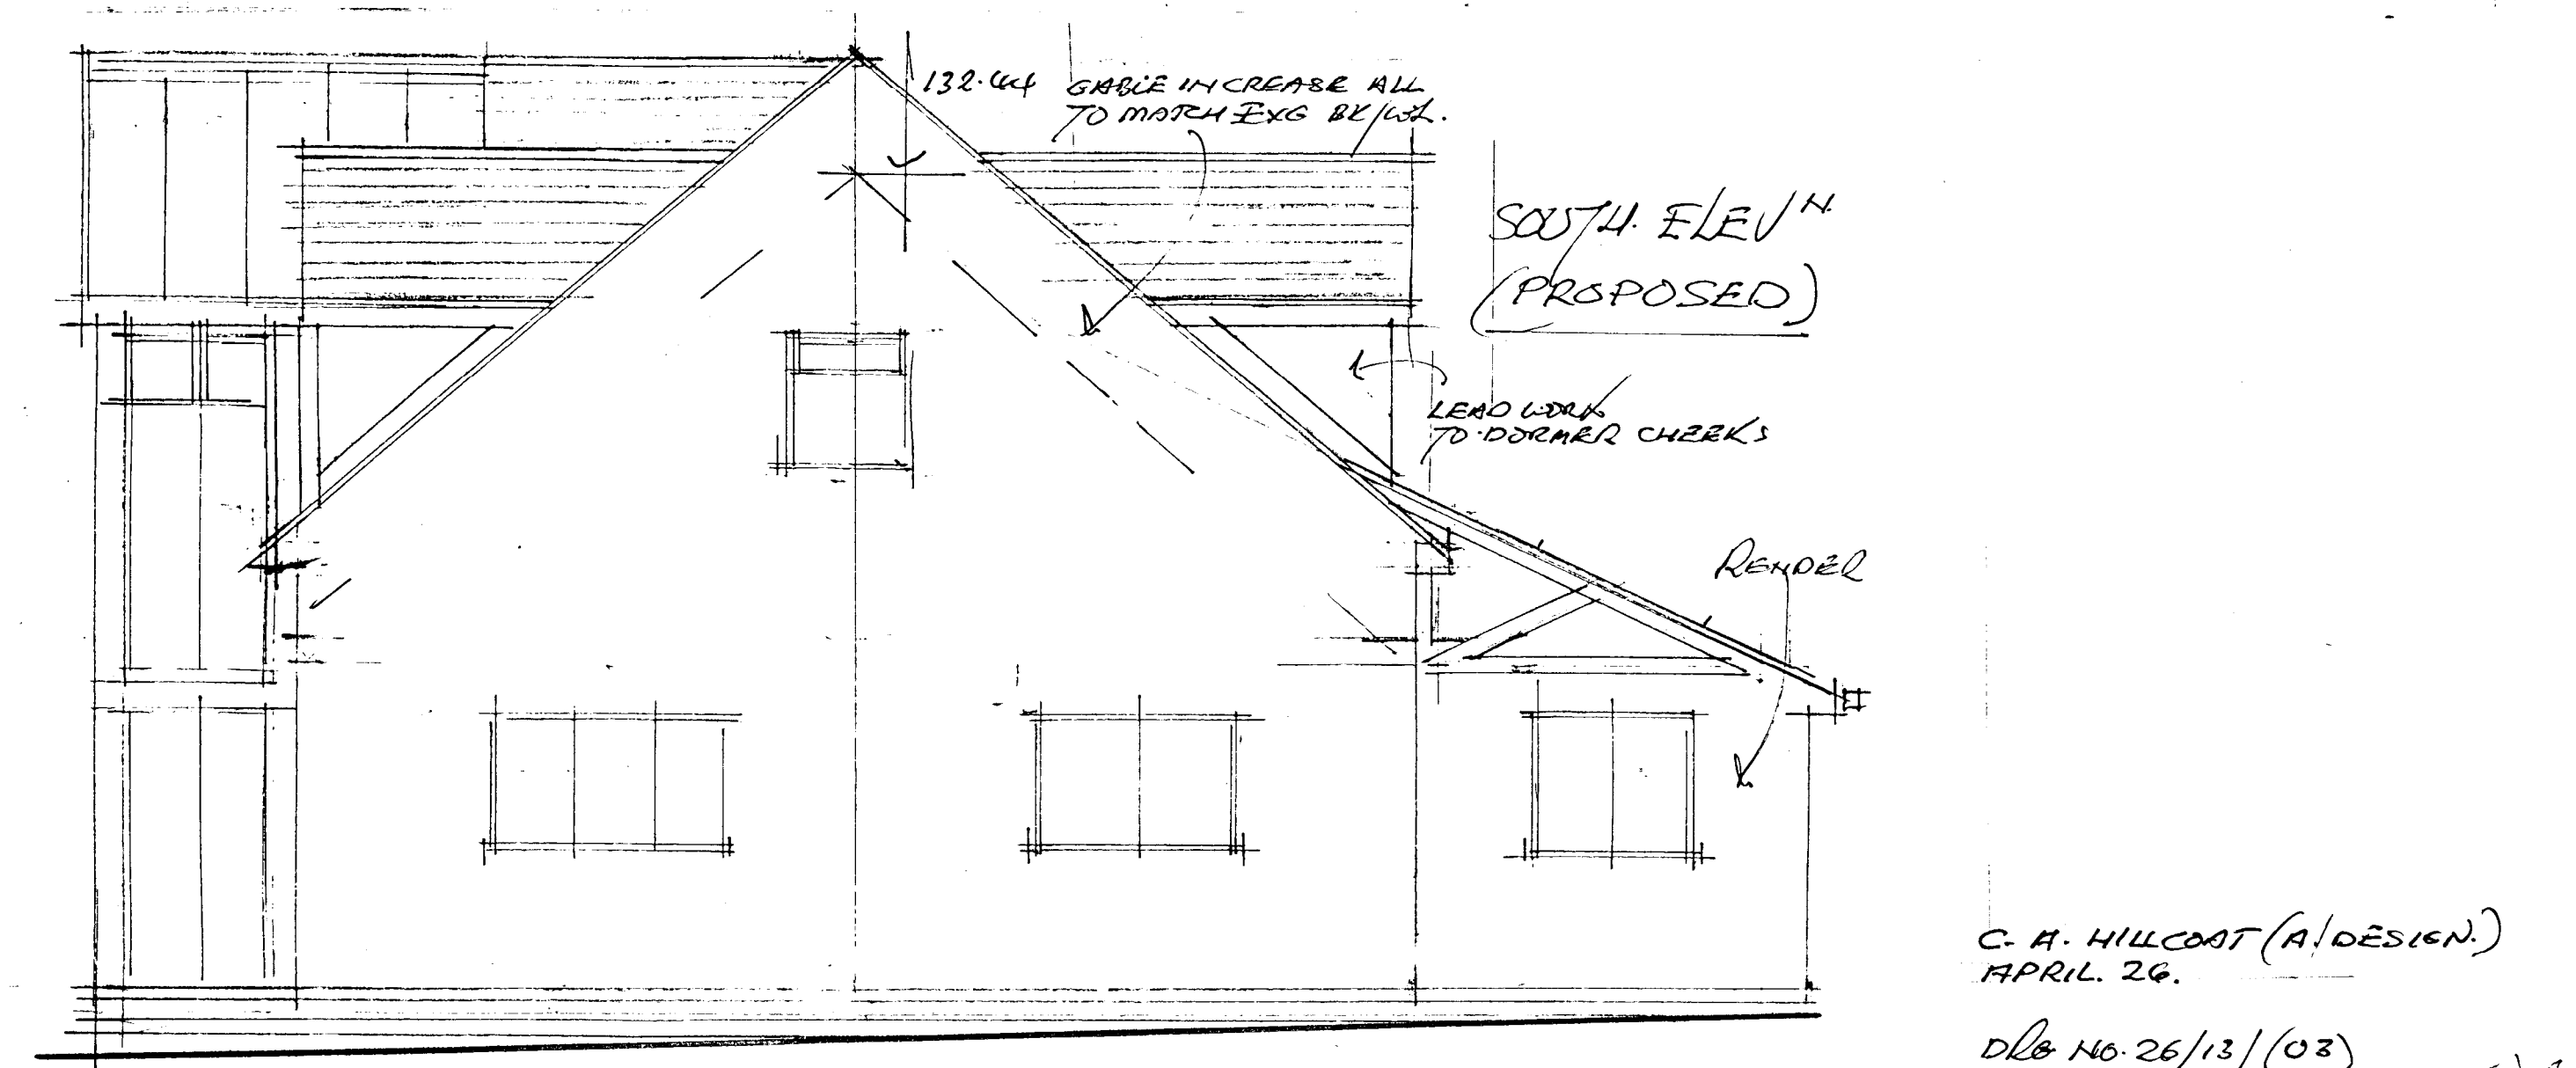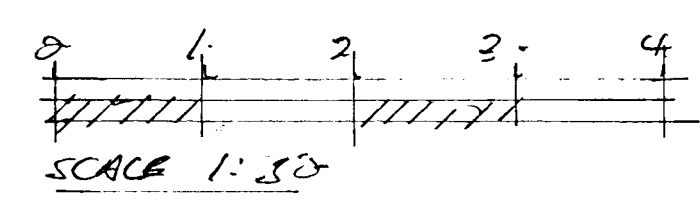

SOUTH ELEVATION (PROPOSED)

C. A. HILLCOAT (A/DESIGN)
APRIL 26.
DLG NO. 26/13/03

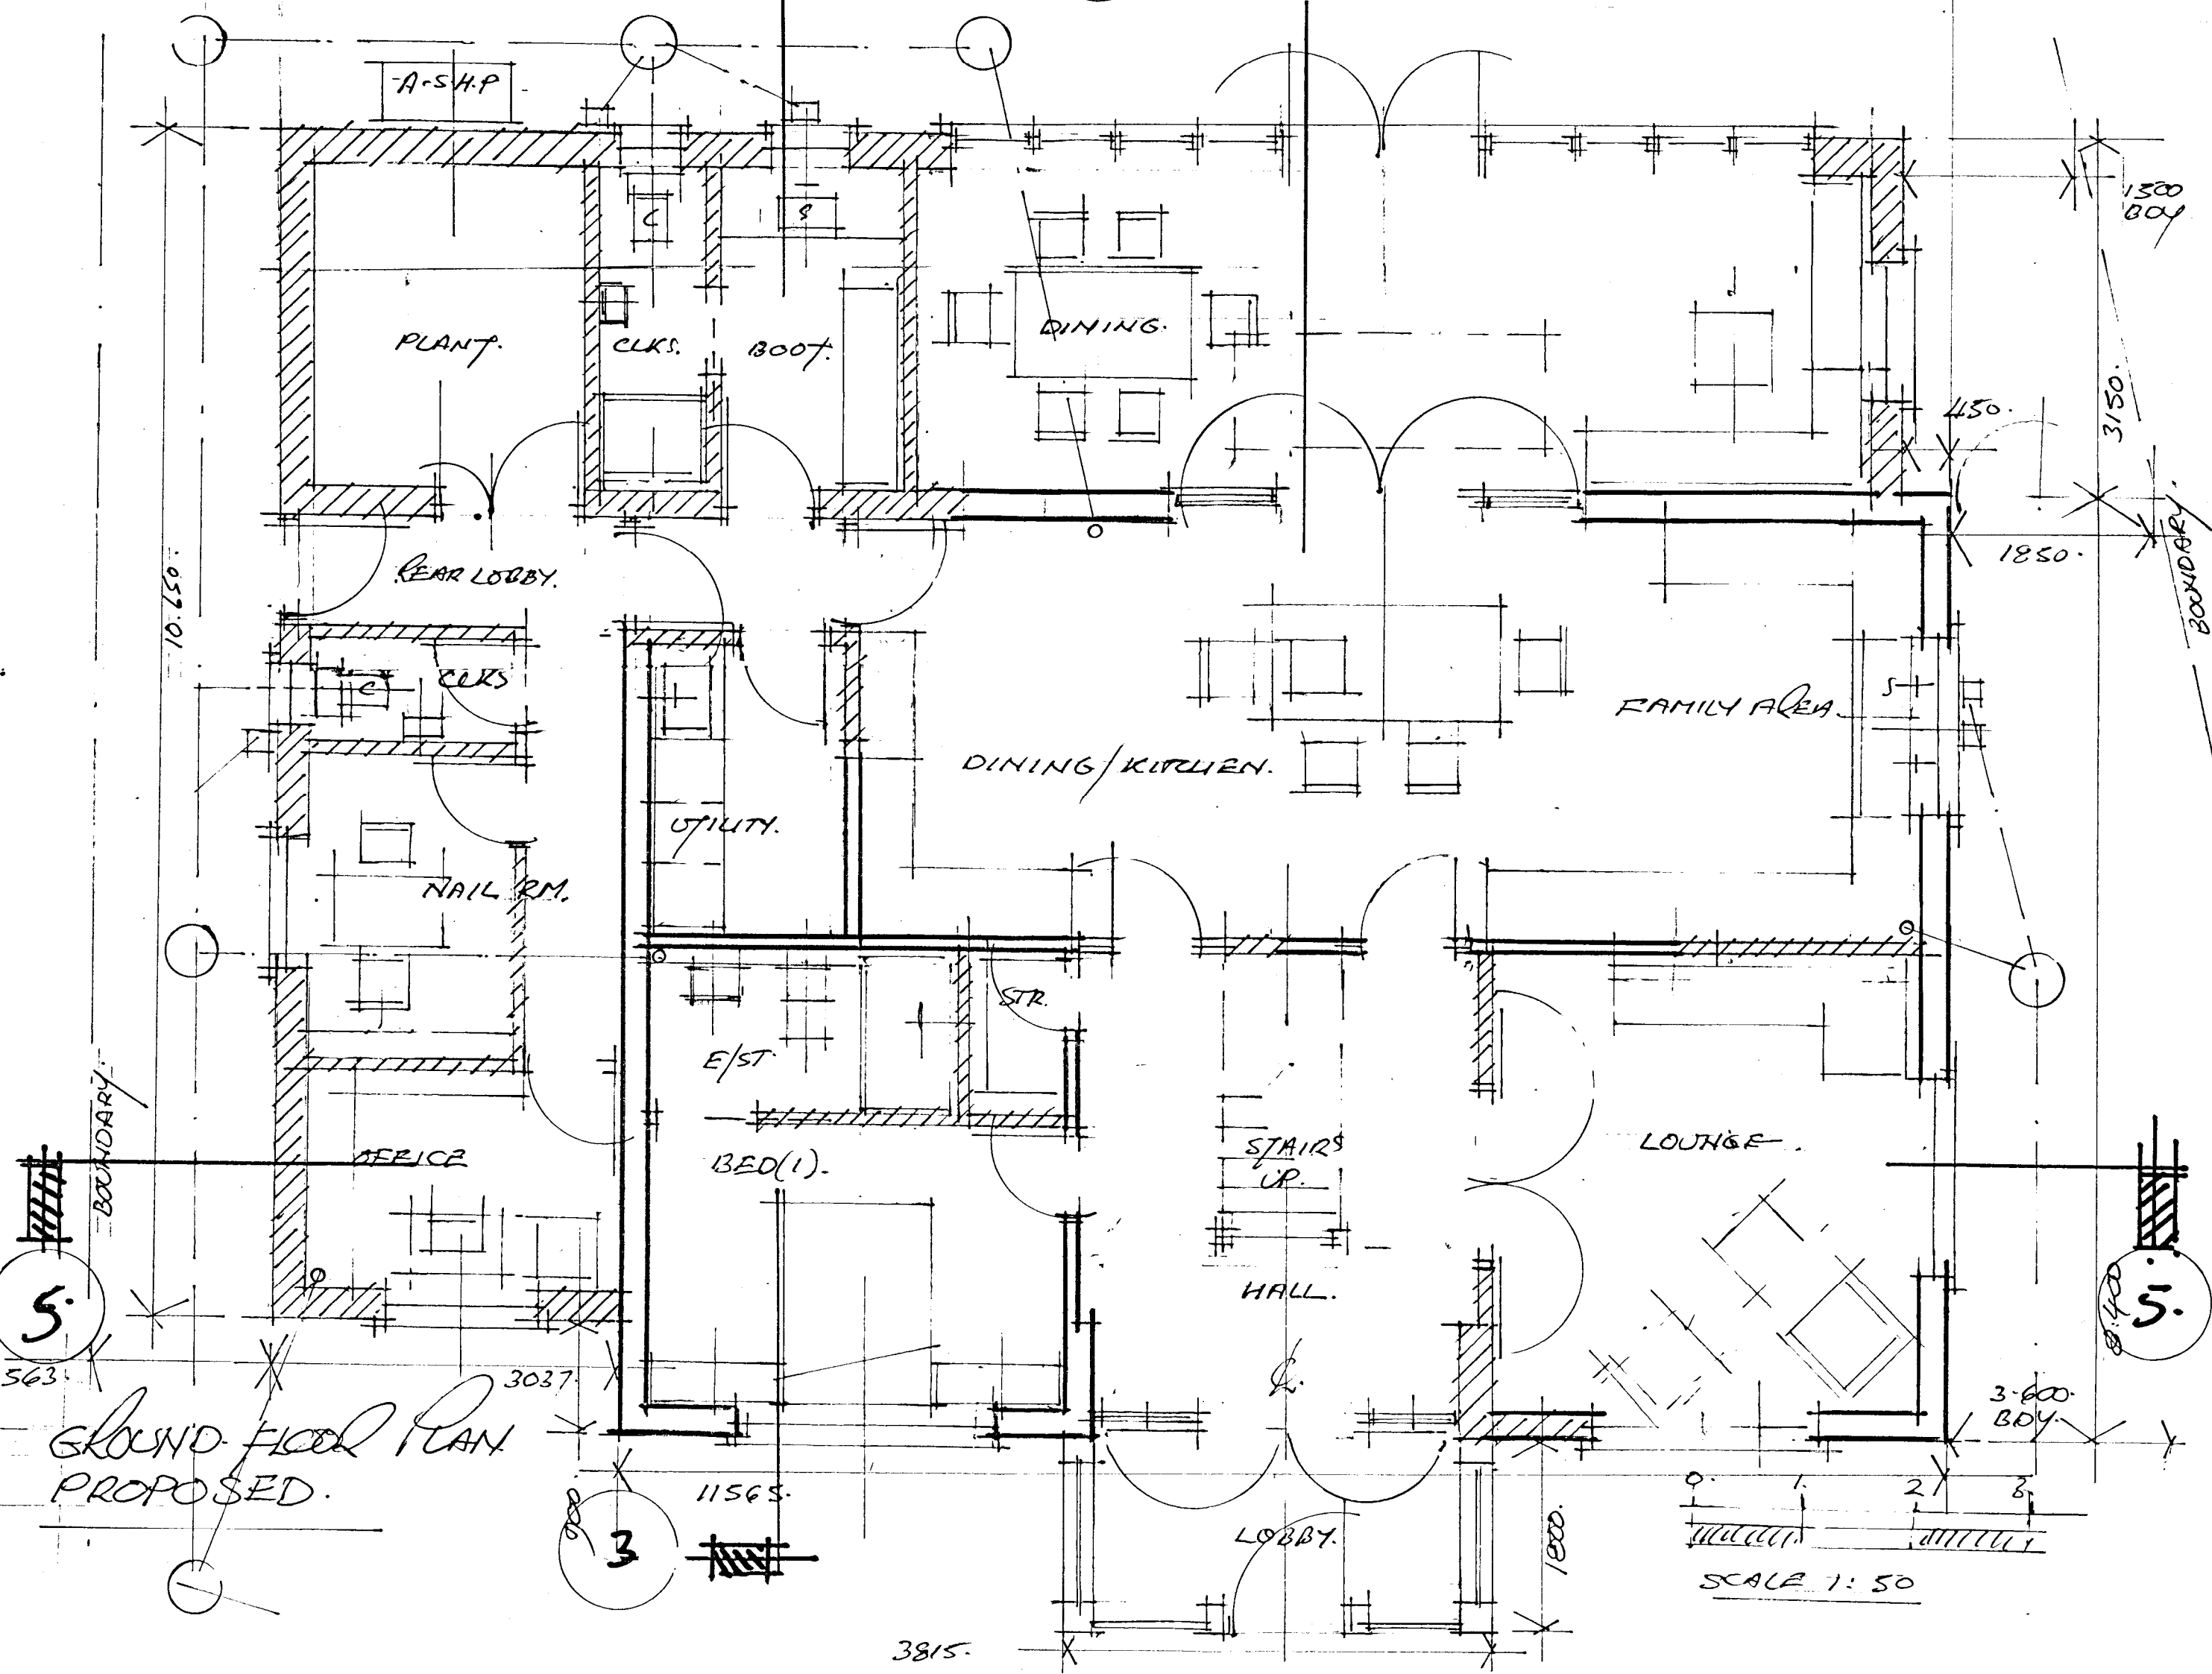

GROUND FLOOR PLAN
PROPOSED.