


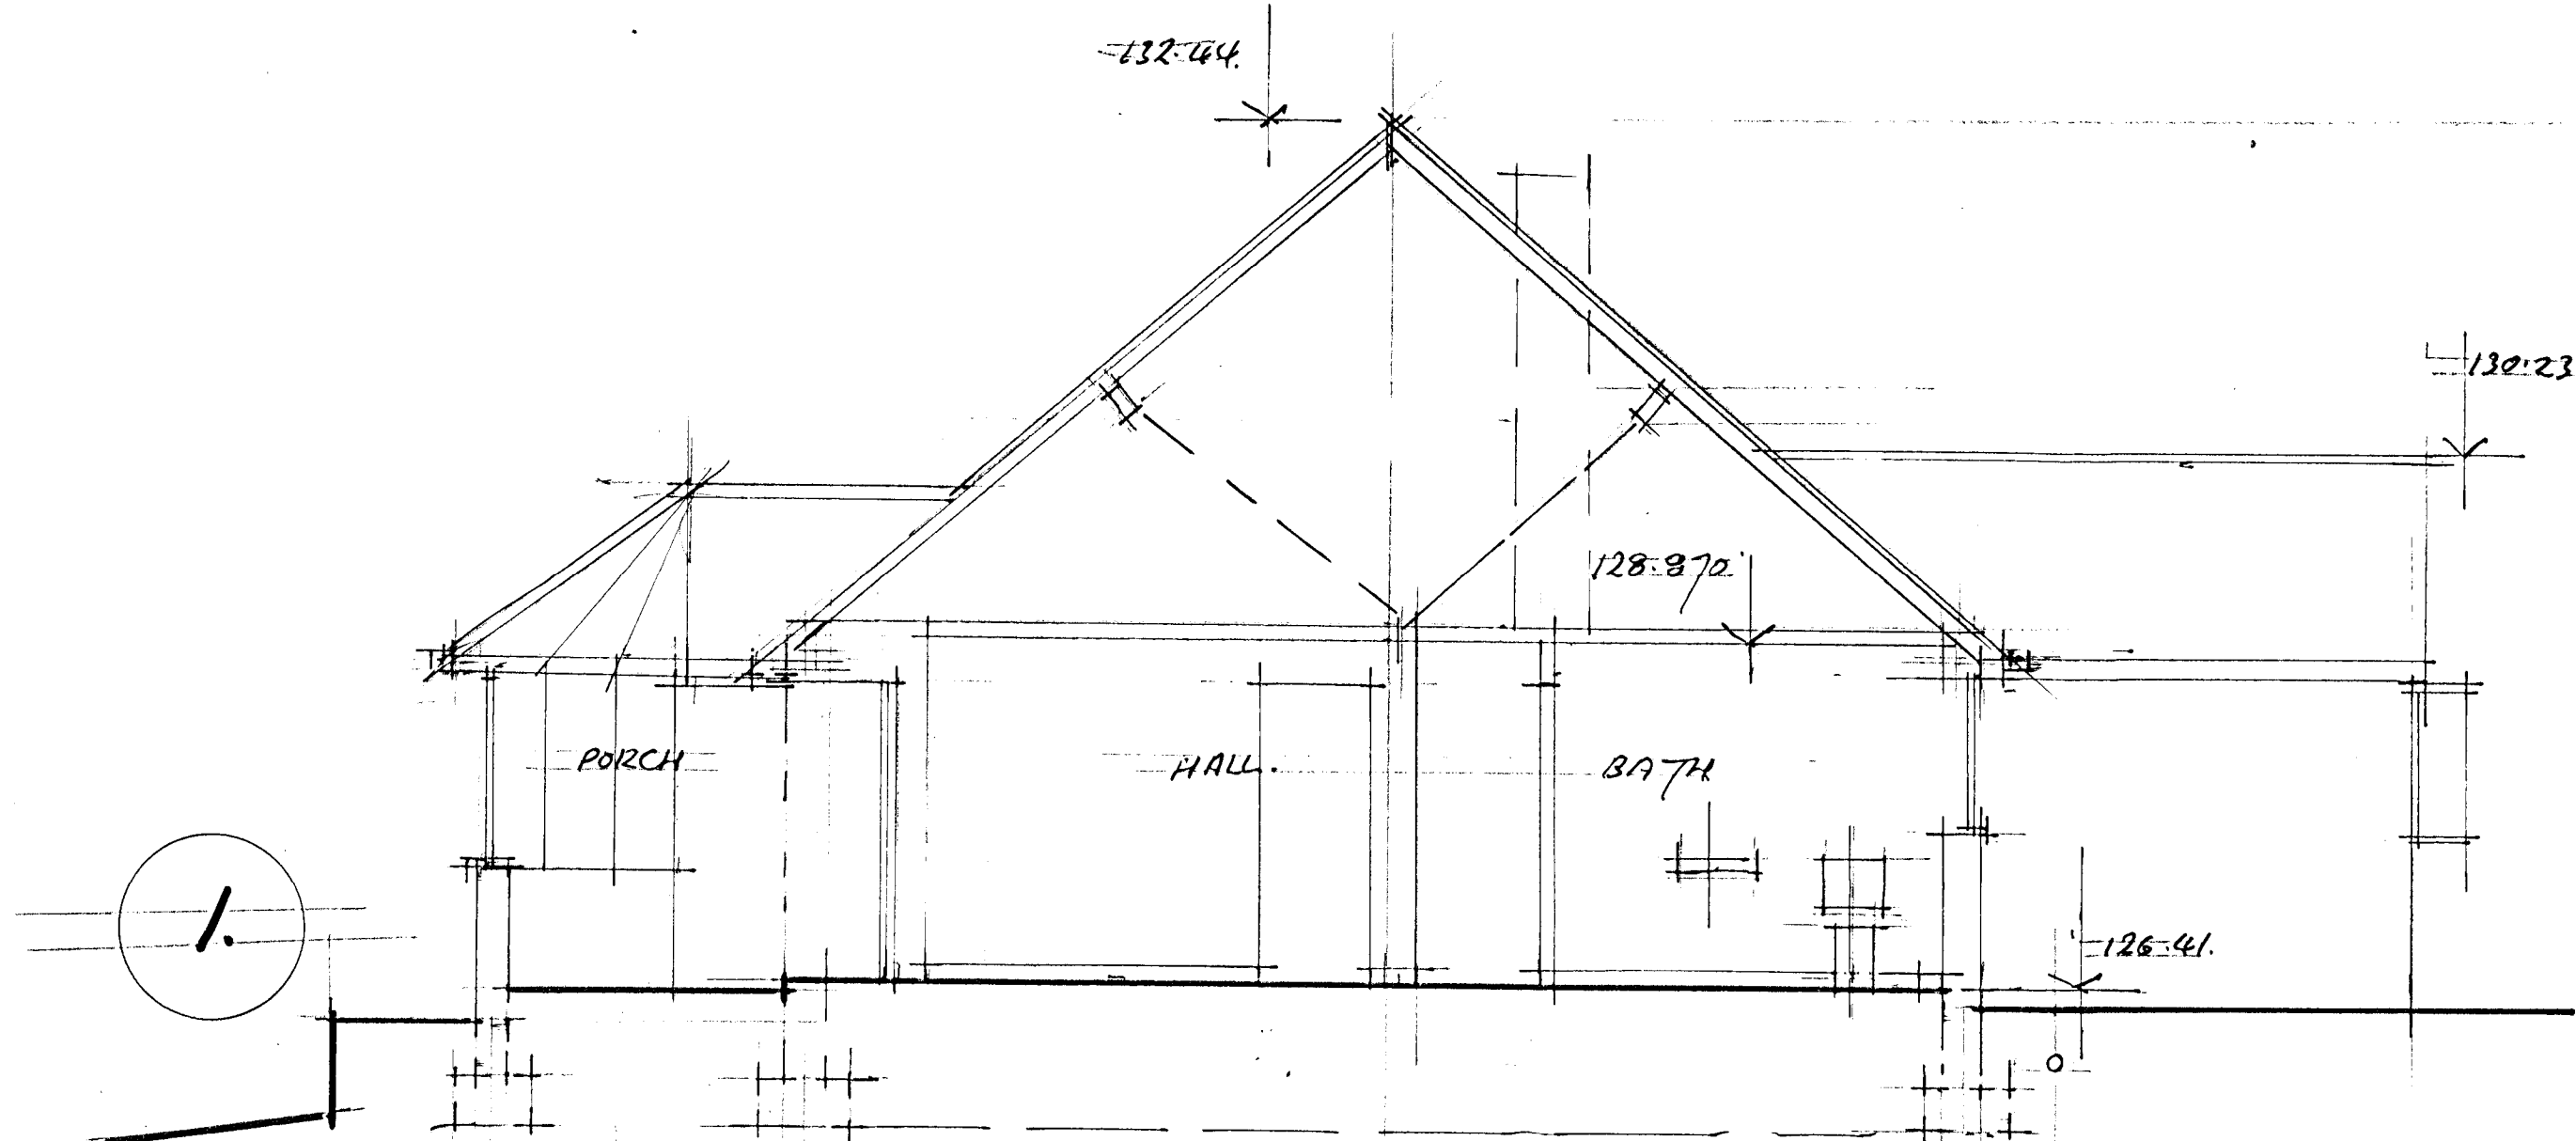
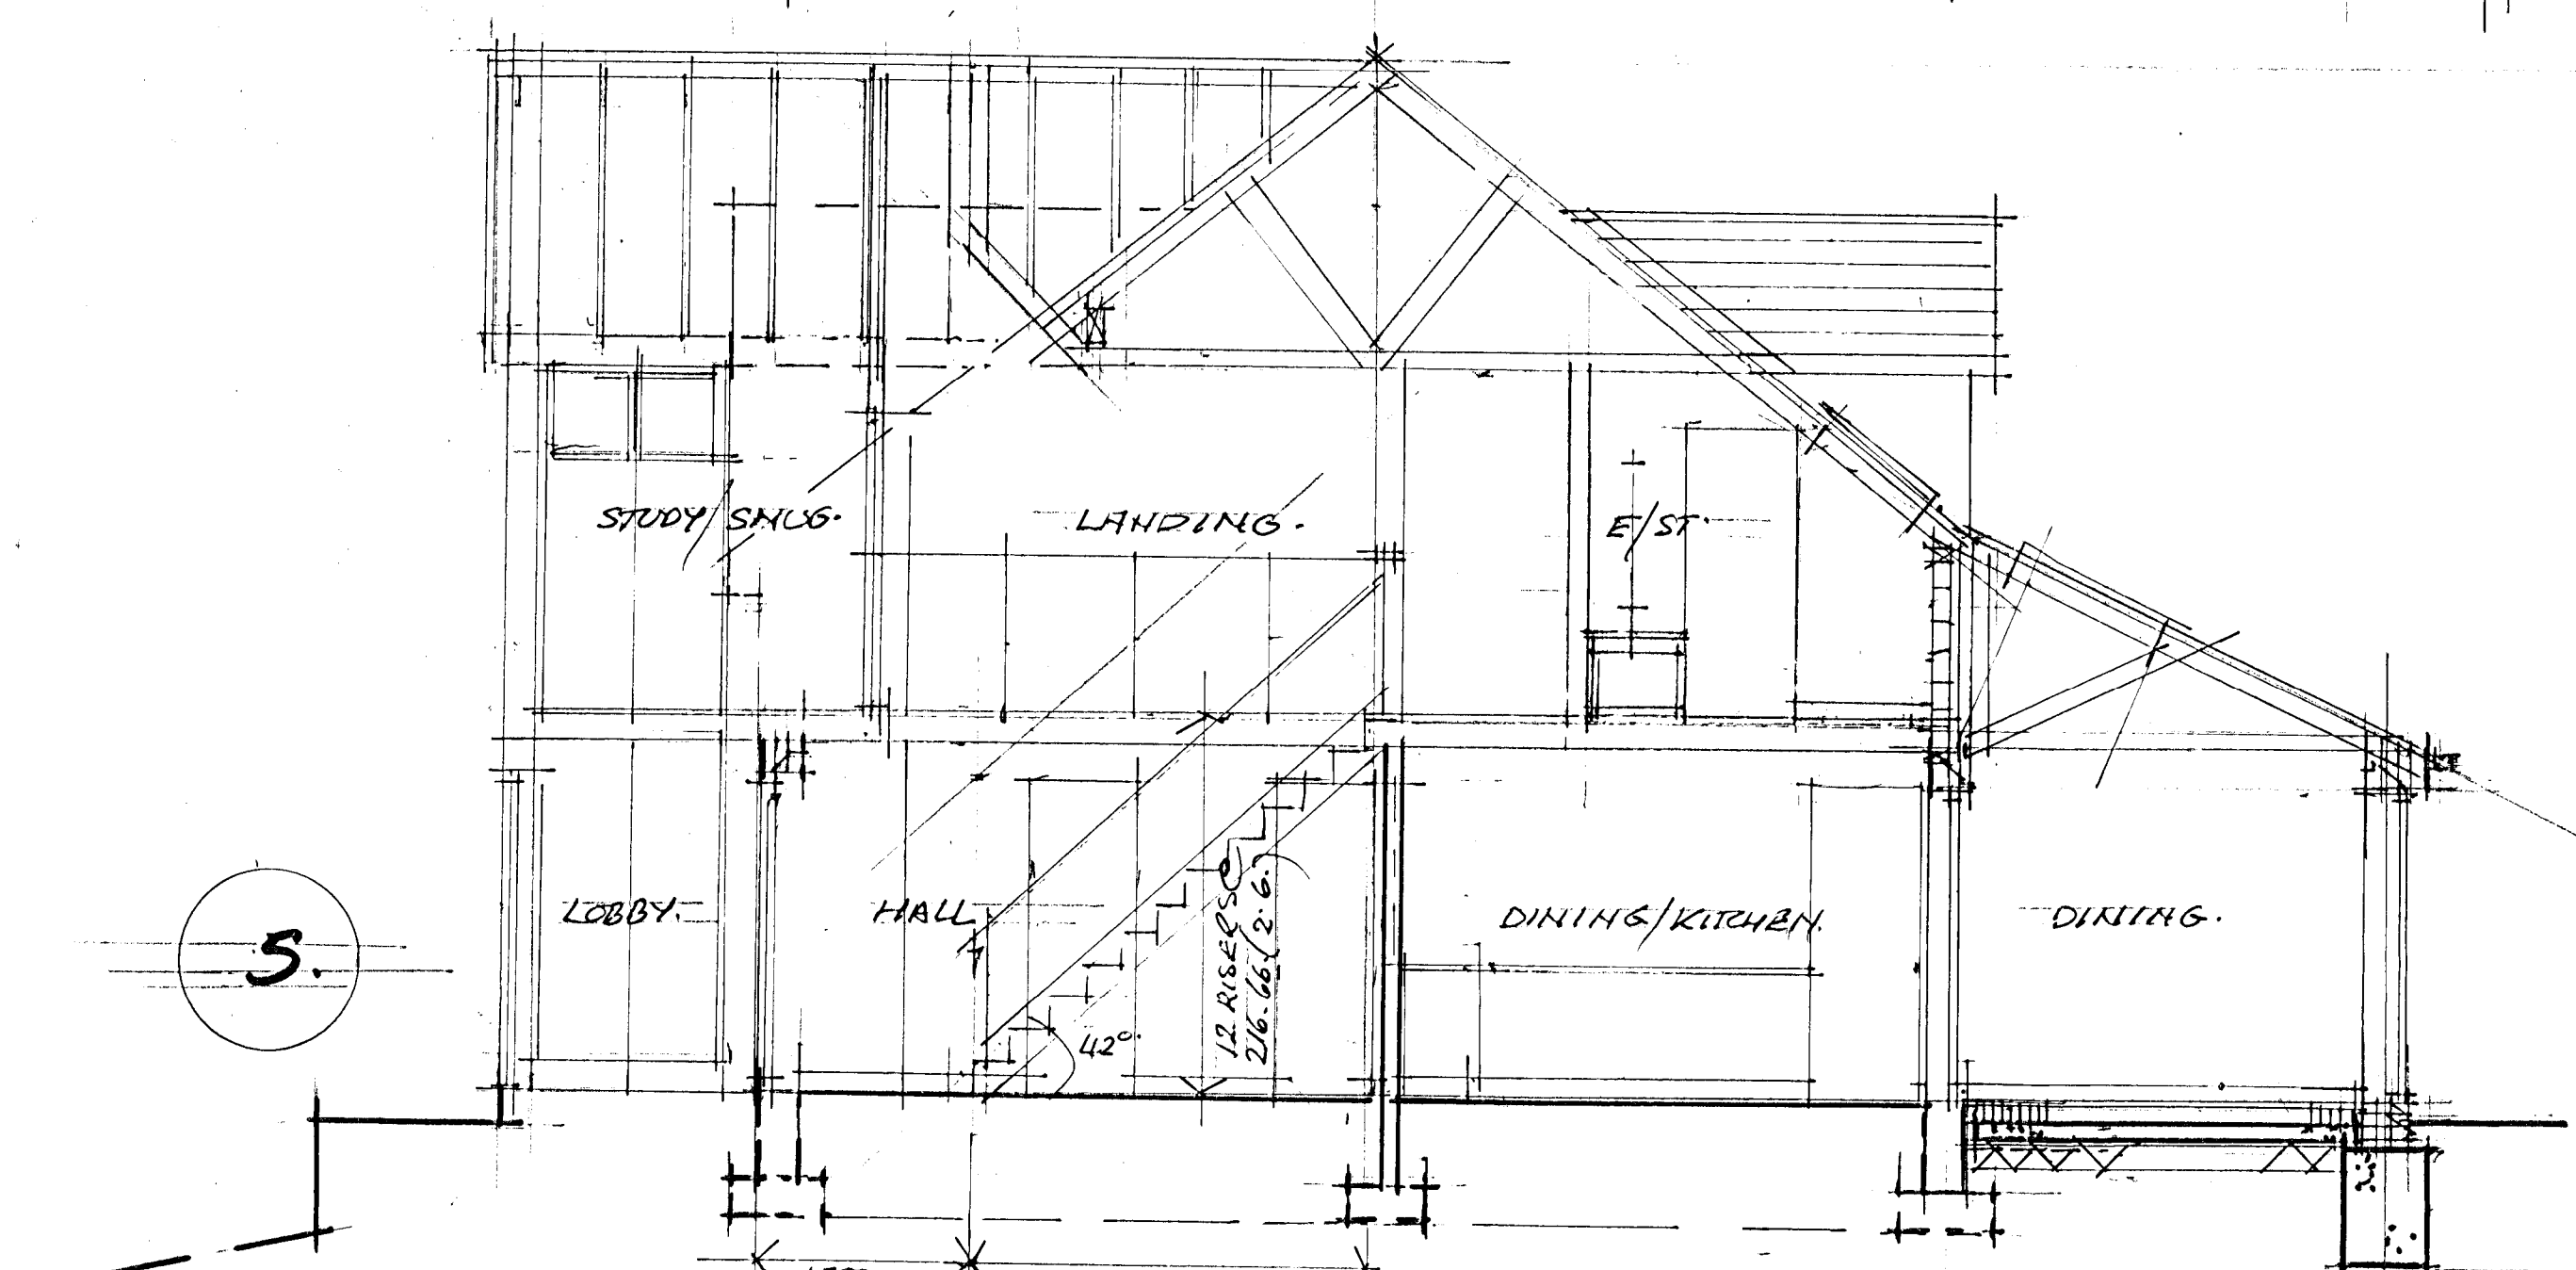
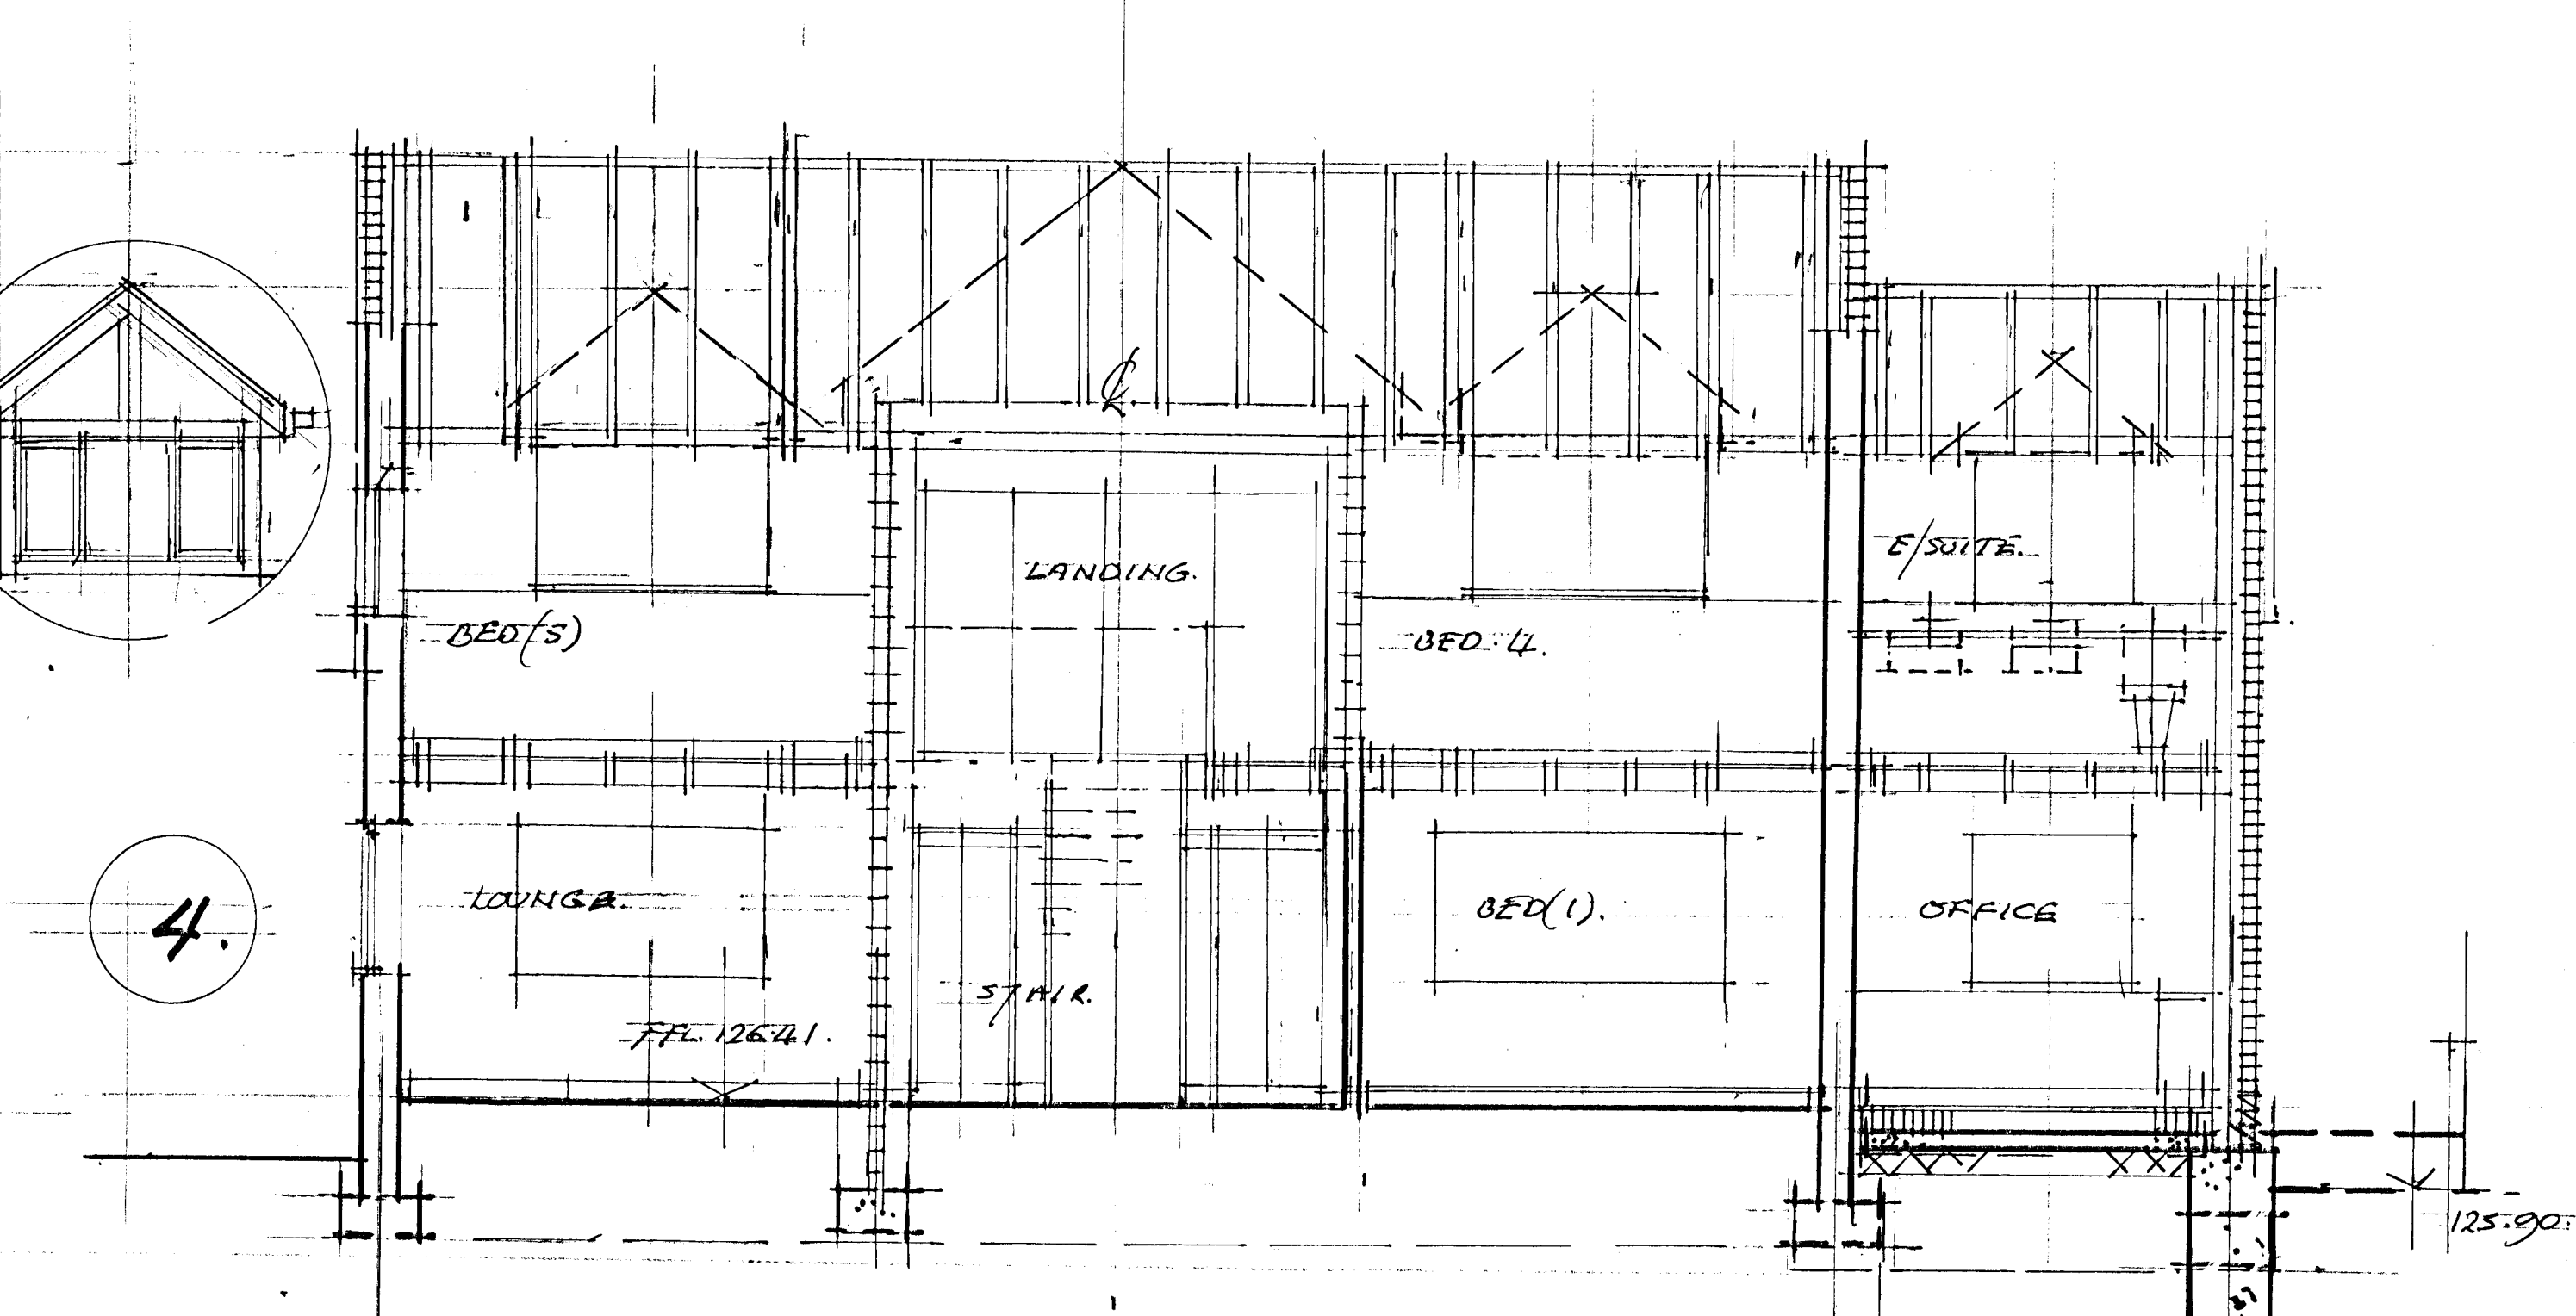


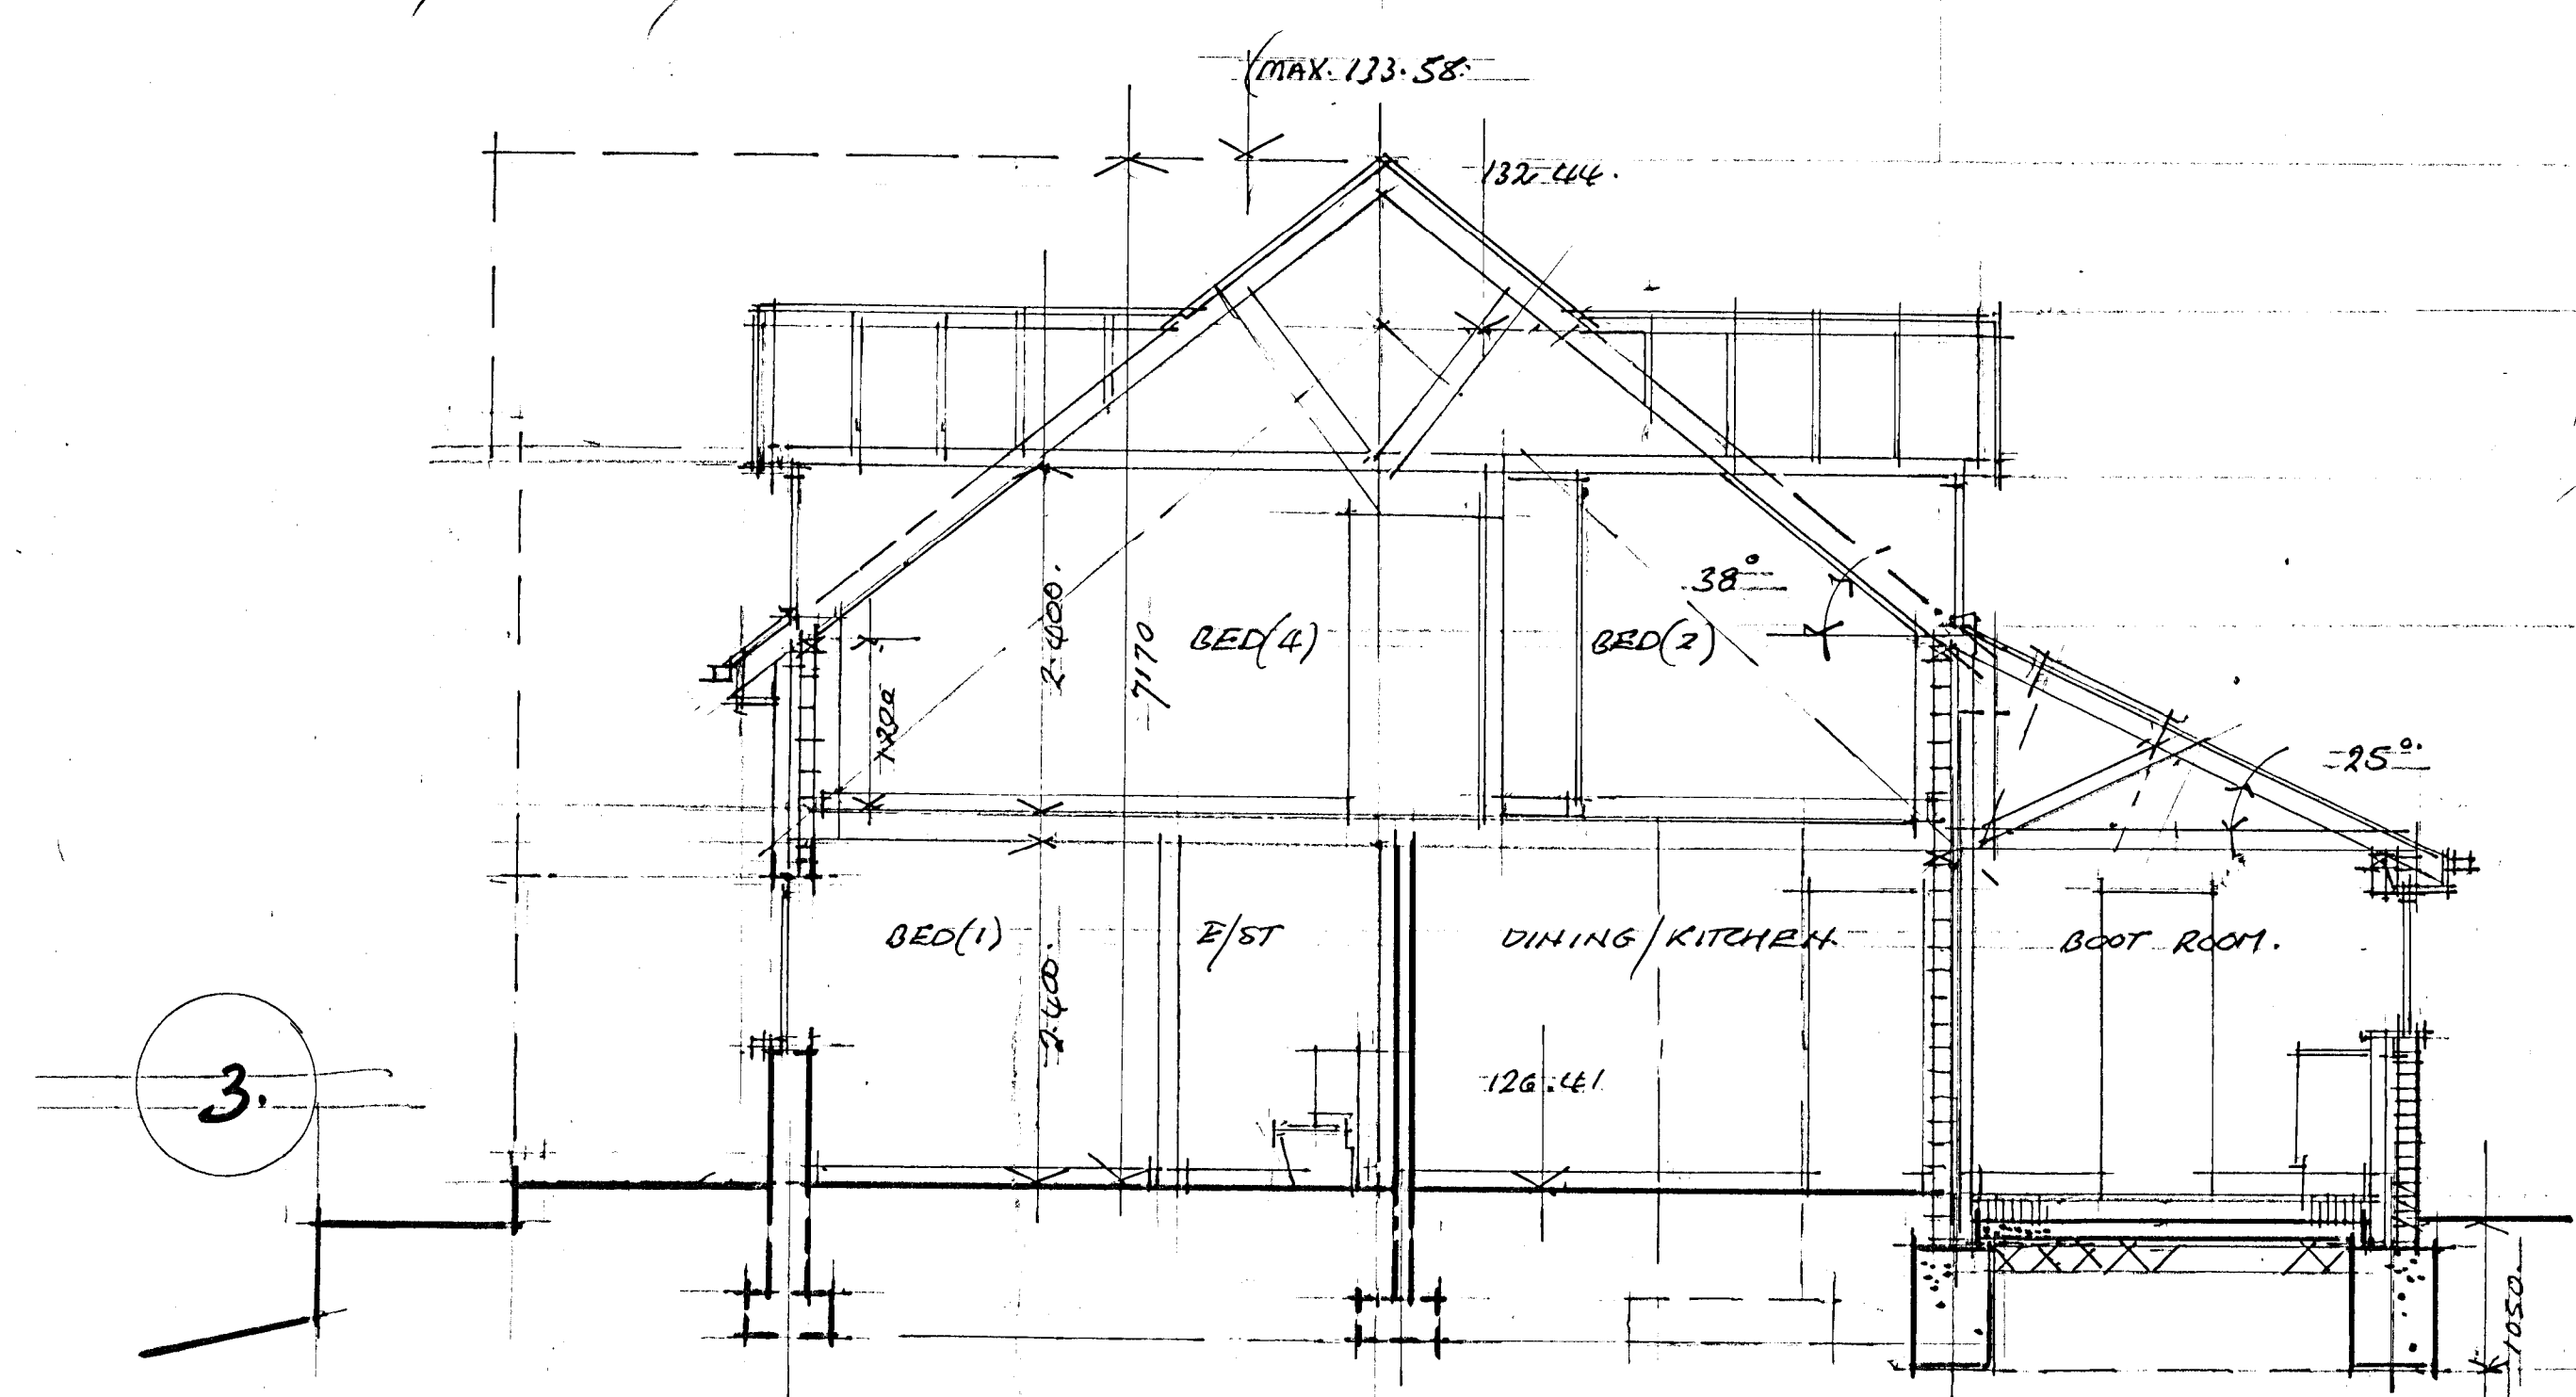


EXISTING SECTIONS (1)(2)

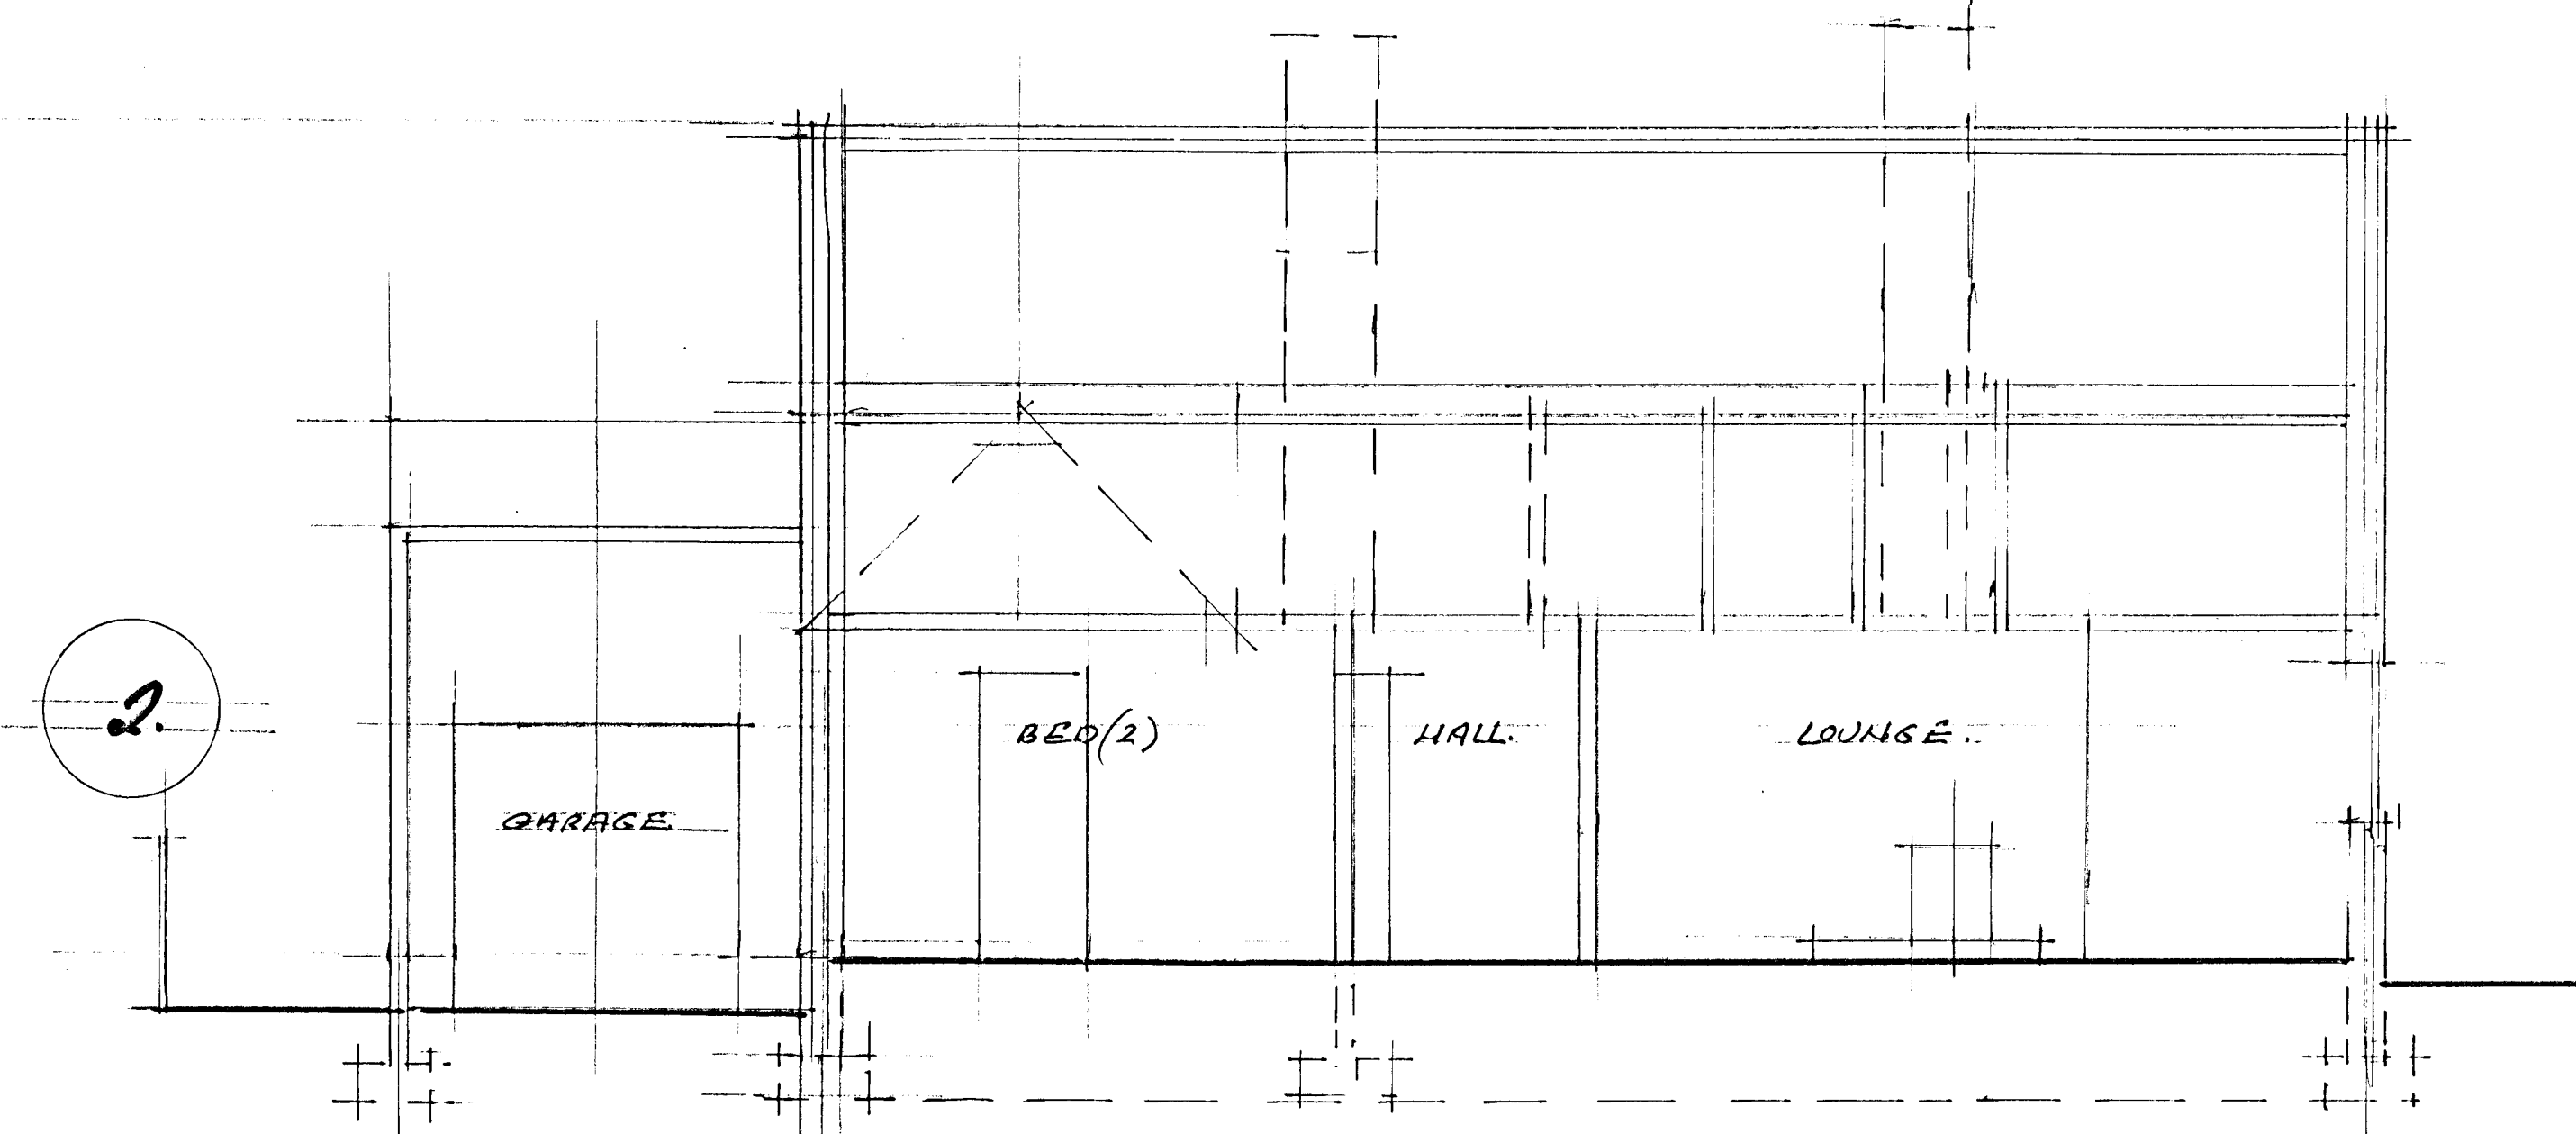

PROPOSED SECTIONS (3)(4)(5)

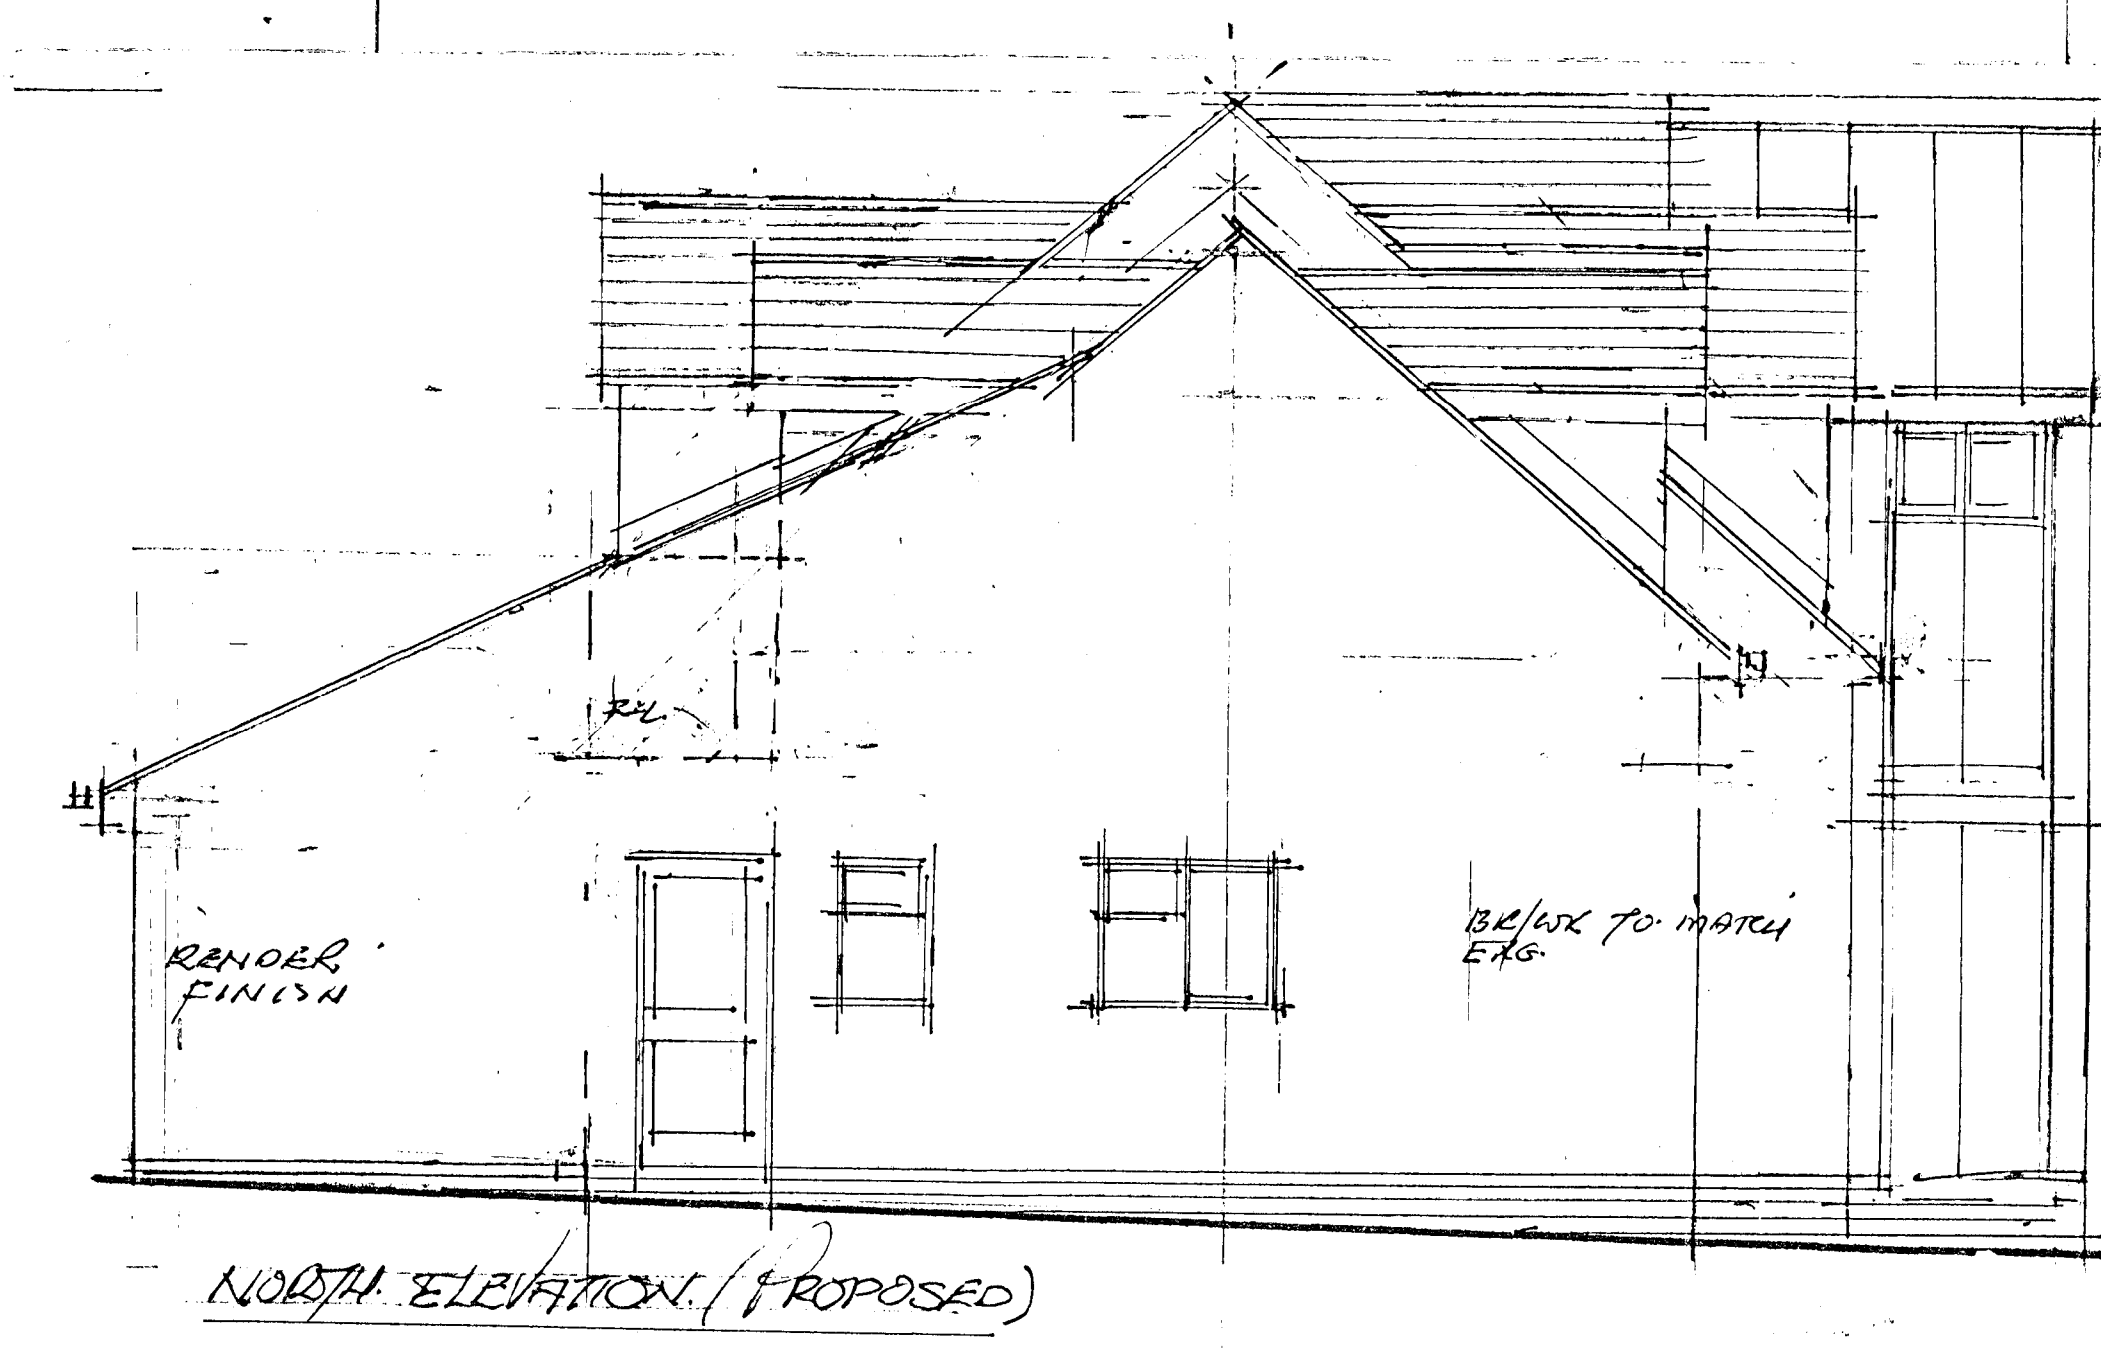

NORTH ELEVATION (PROPOSED)

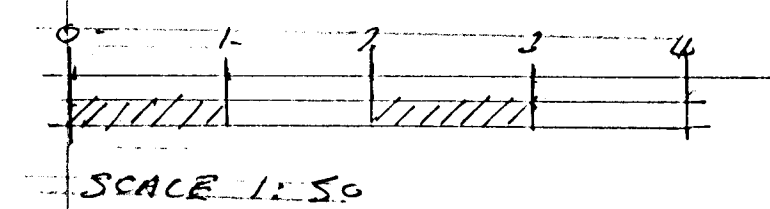

SECTIONS
EXISTING/PROPOSED.

* LOCATION REFER. DRGS 02/03.

C.A. HILLCOAT (A/DESIGN)
APRIL 26
DRG. 26/13/04.