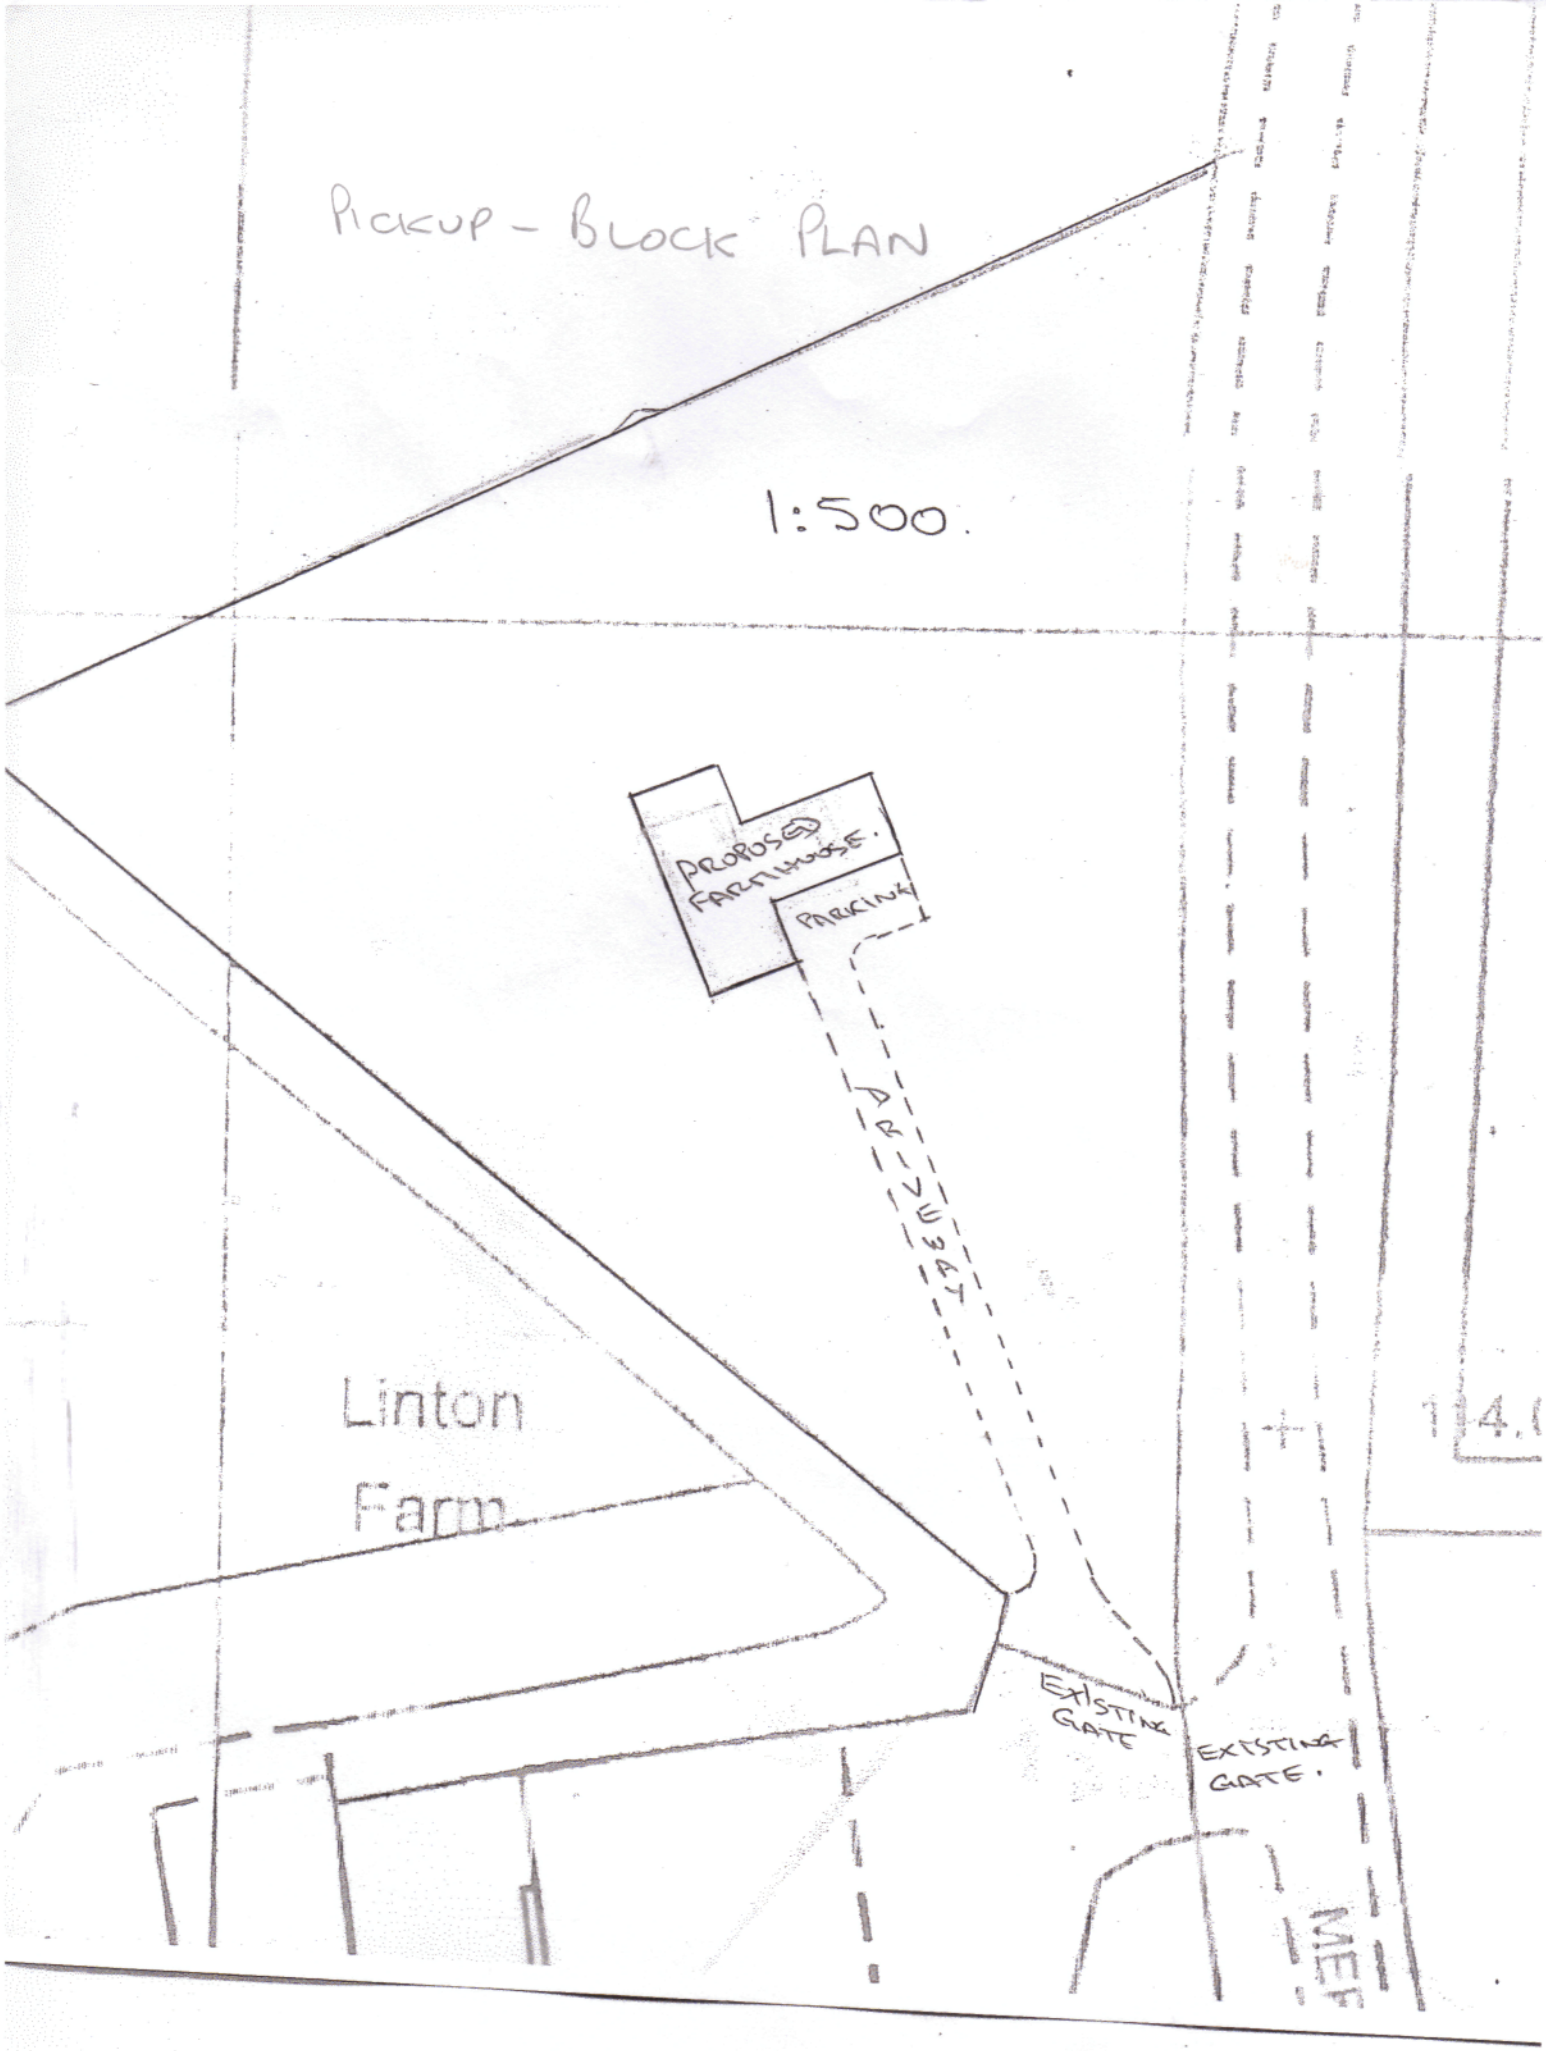

PICKUP - BLOCK PLAN
1:500.
PROPOSED FARMHOUSE.
PARKING
DRIVEWAY
Linton Farm
EXISTING GATE
EXISTING GATE.
MEP
4.