


SIDE ELEVATION

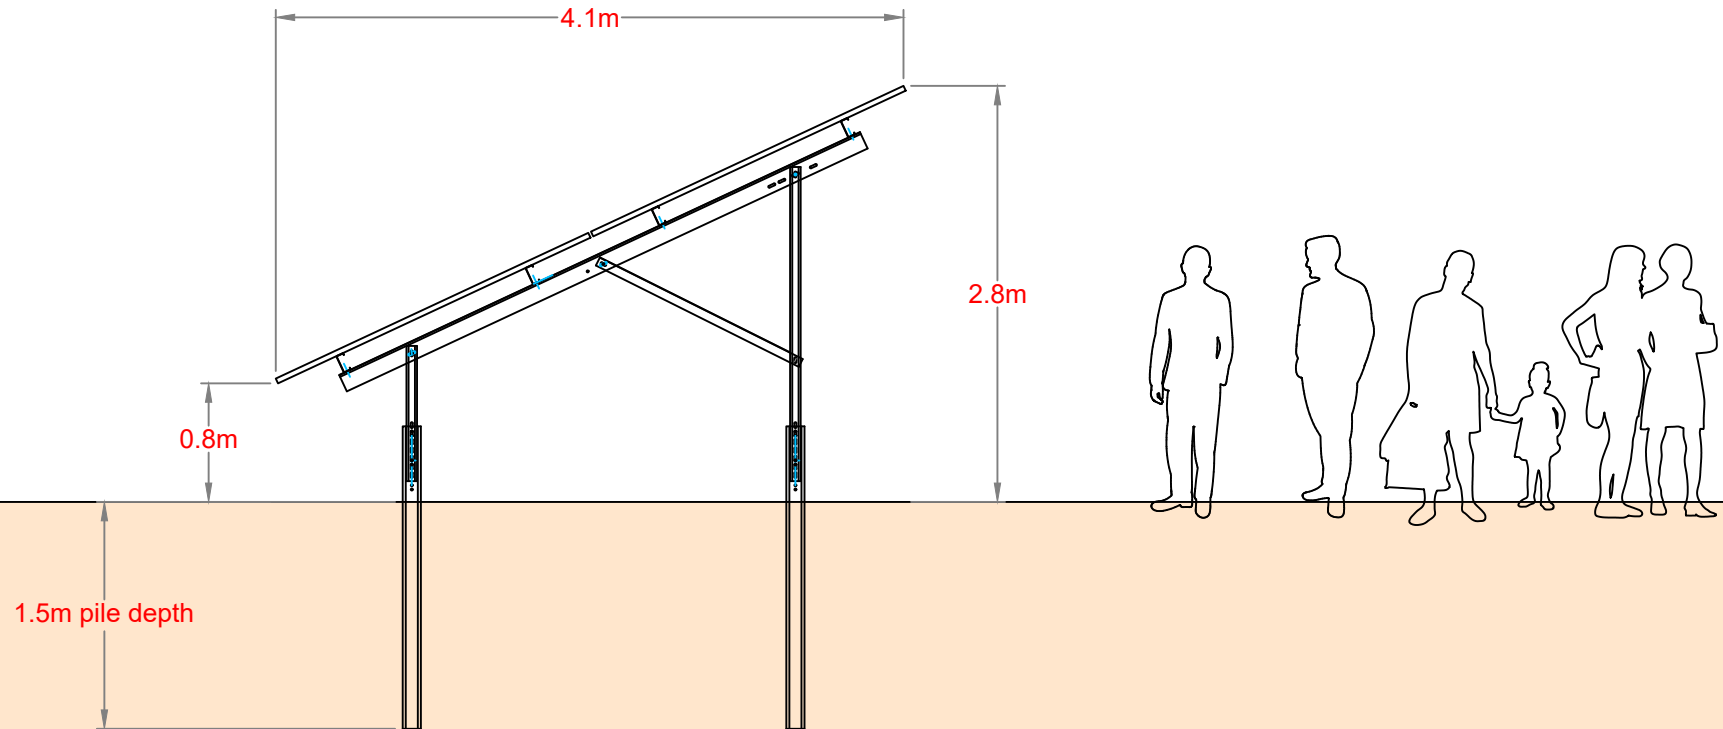

GENERAL NOTES:

Do not scale from this drawing.
Site verify all dimension prior to construction.

Report all discrepancies to the drawing originator immediately.
This Drawing is to be read in conjunction with all relevant documents & drawings.

NOTES:

This drawing is Copyright.
It is sent to you in confidence, it must not be copied, used or disclosed to third parties without permission, it remains our property and must be returned on request. ©

Company

Alt-Group

Unit A,
Matthews House,
Weir Lane,
Worcester,
WR2 4AY,
United Kingdom.

Type of System

Installation of 300.24kWp.ground mounted photovoltaic panels.

Created by

Brendan Evans

Approved by

.

Client

Burbage Farms Ltd

Address

Burbage House,
Lutterworth Road,
Hinckley,
LE10 3AH.

Status

For Approval

Suitability Code:

S4

Project

Burbage Farm

Scale

1:50 @ A4

Date of Issue

11-04-23

Drawn By:



Drawing number:

P-202672 -0003

Rev

v1