


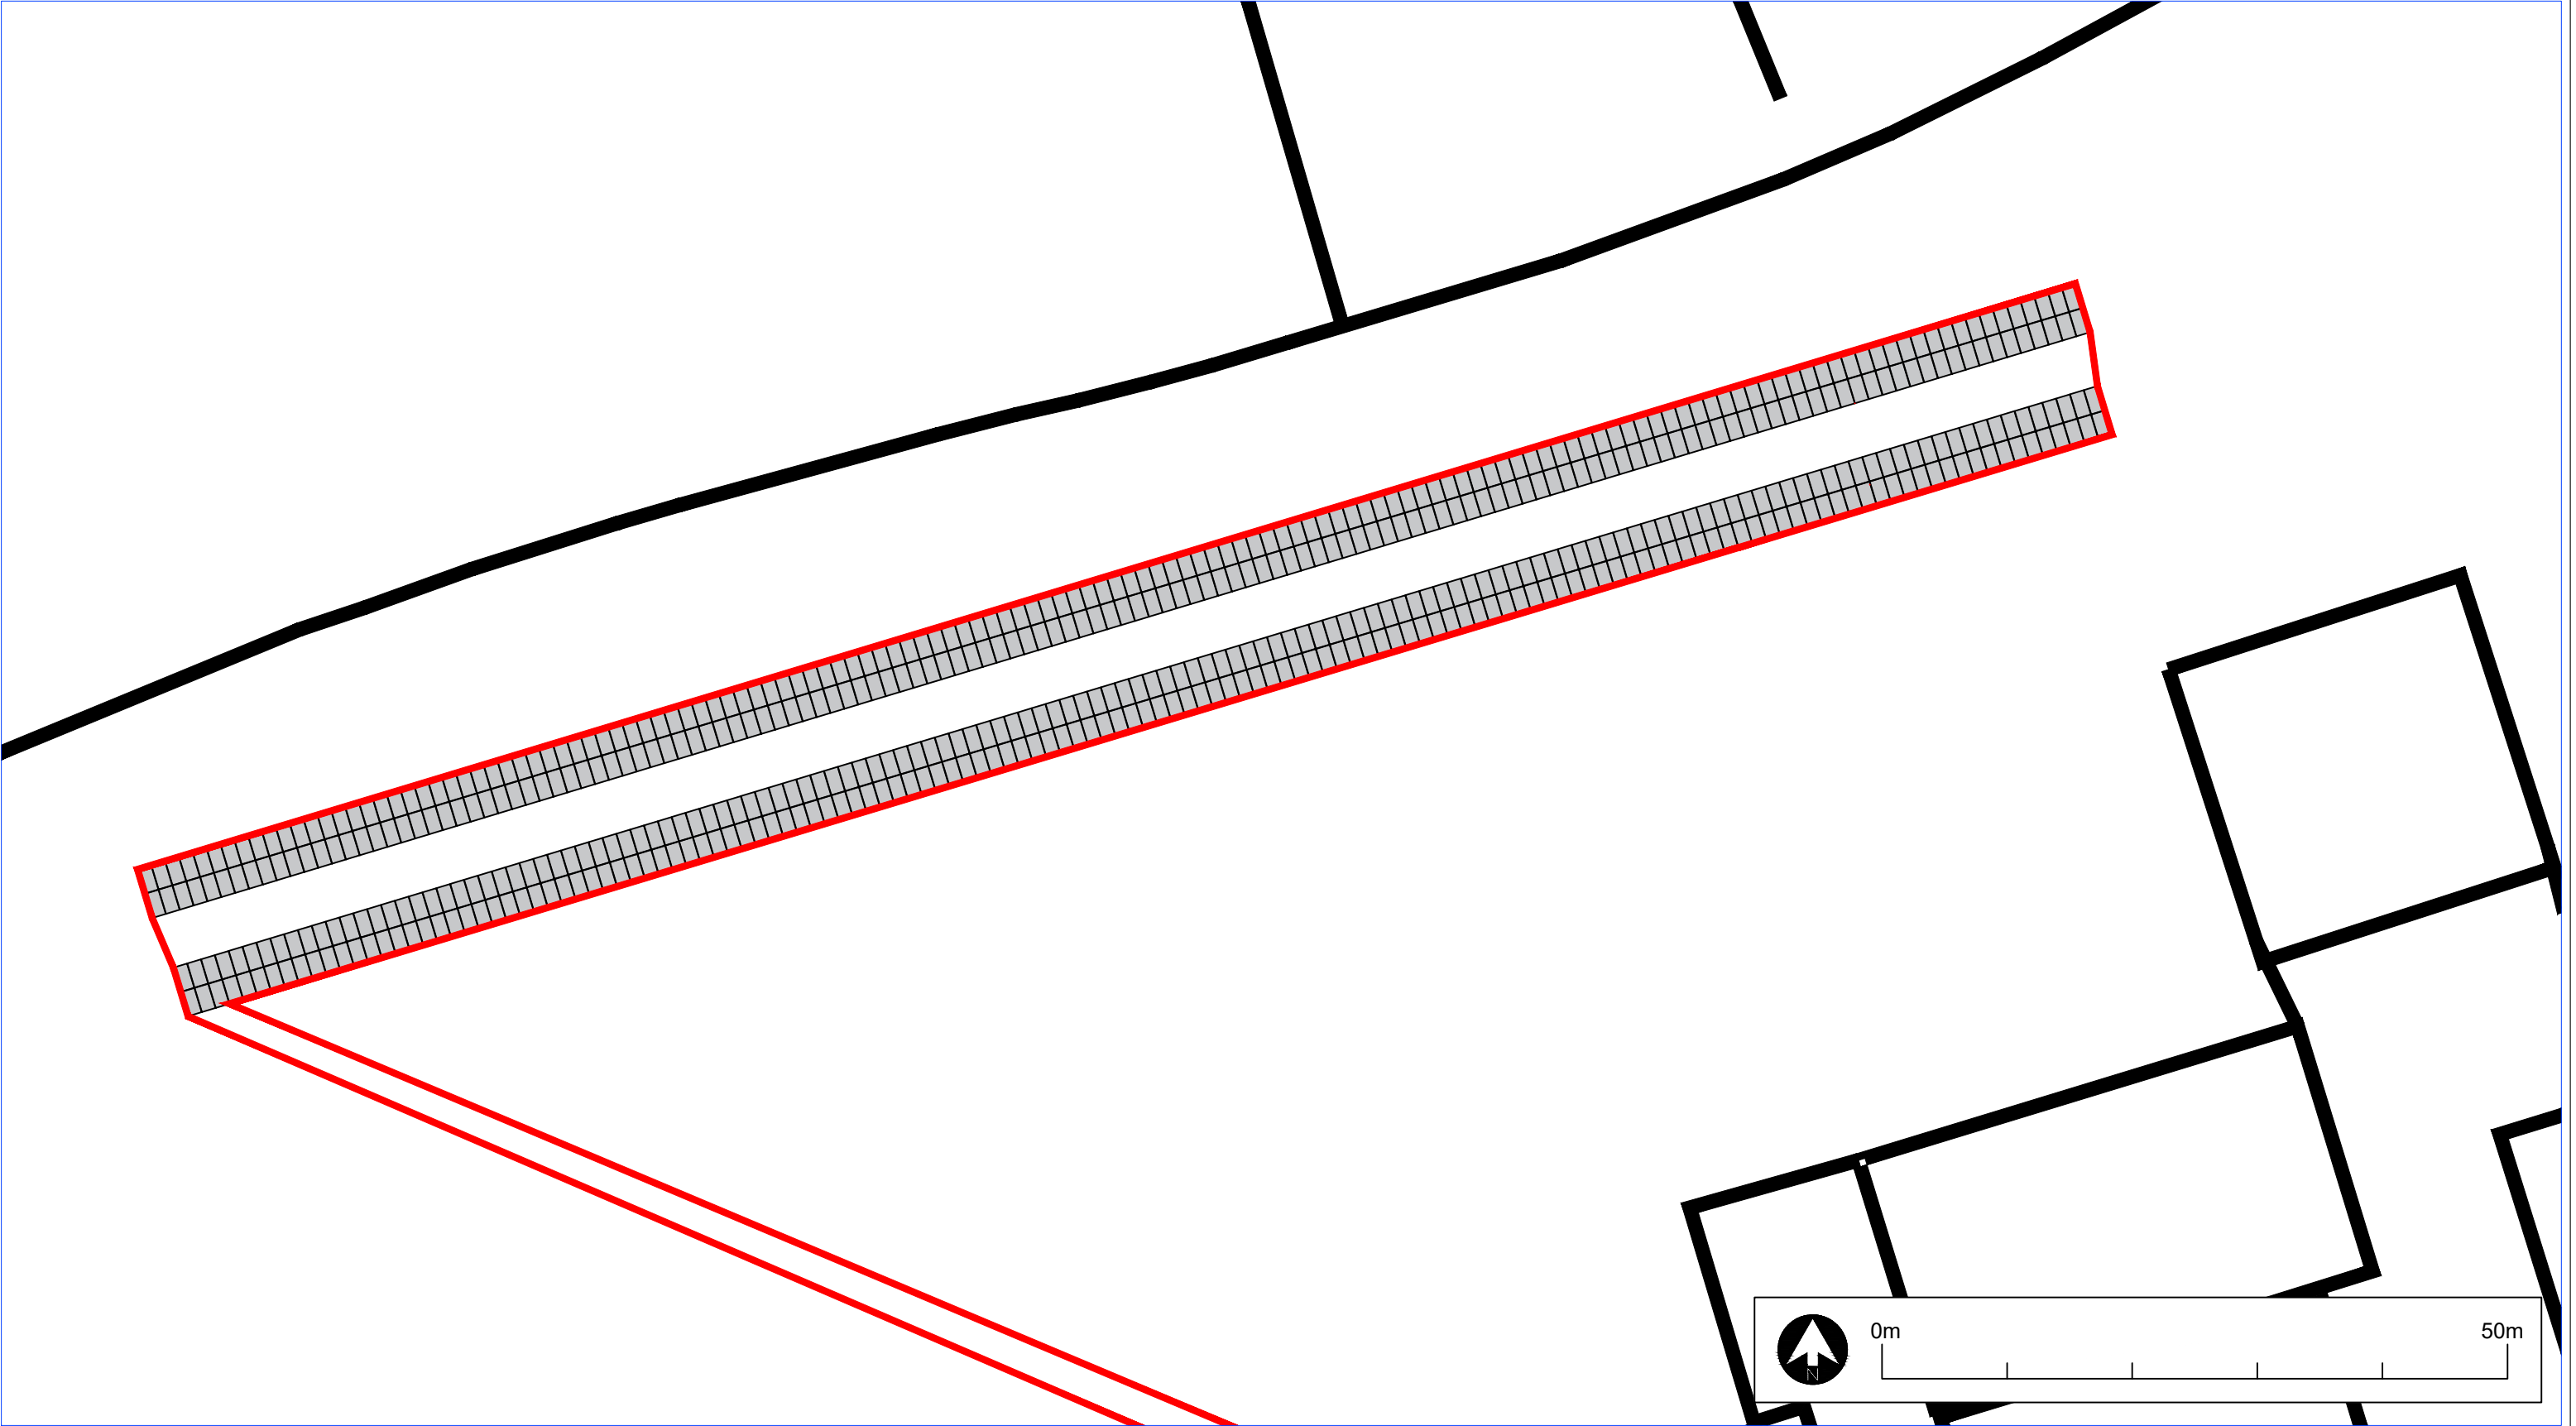

GENERAL NOTES: Do not scale from this drawing. Site verify all dimension prior to construction. Report all discrepancies to the drawing originator immediately. This Drawing is to be read in conjunction with all relevant documents & drawings. NOTES: This drawing is Copyright. It is sent to you in confidence, it must not be copied, used or disclosed to third parties without permission, it remains our property and must be returned on request. ©	Company Alt-Group Unit A, Matthews House, Weir Lane, Worcester, WR2 4AY, United Kingdom.	Type of System Installation of 300.24kWp. ground mounted photovoltaic panels.		Status For Approval	Suitability Code: S4	Drawn By: 	
		Created by Brendan Evans	Approved by .	Project Burbage Farm		Drawing number: P-202672 -0001	
		Client Burbage Farms Ltd	Address Burbage House, Lutterworth Road, Hinckley, LE10 3AH.	Scale 1:500 @ A3	Date of Issue 11.04.23	Rev V1	