



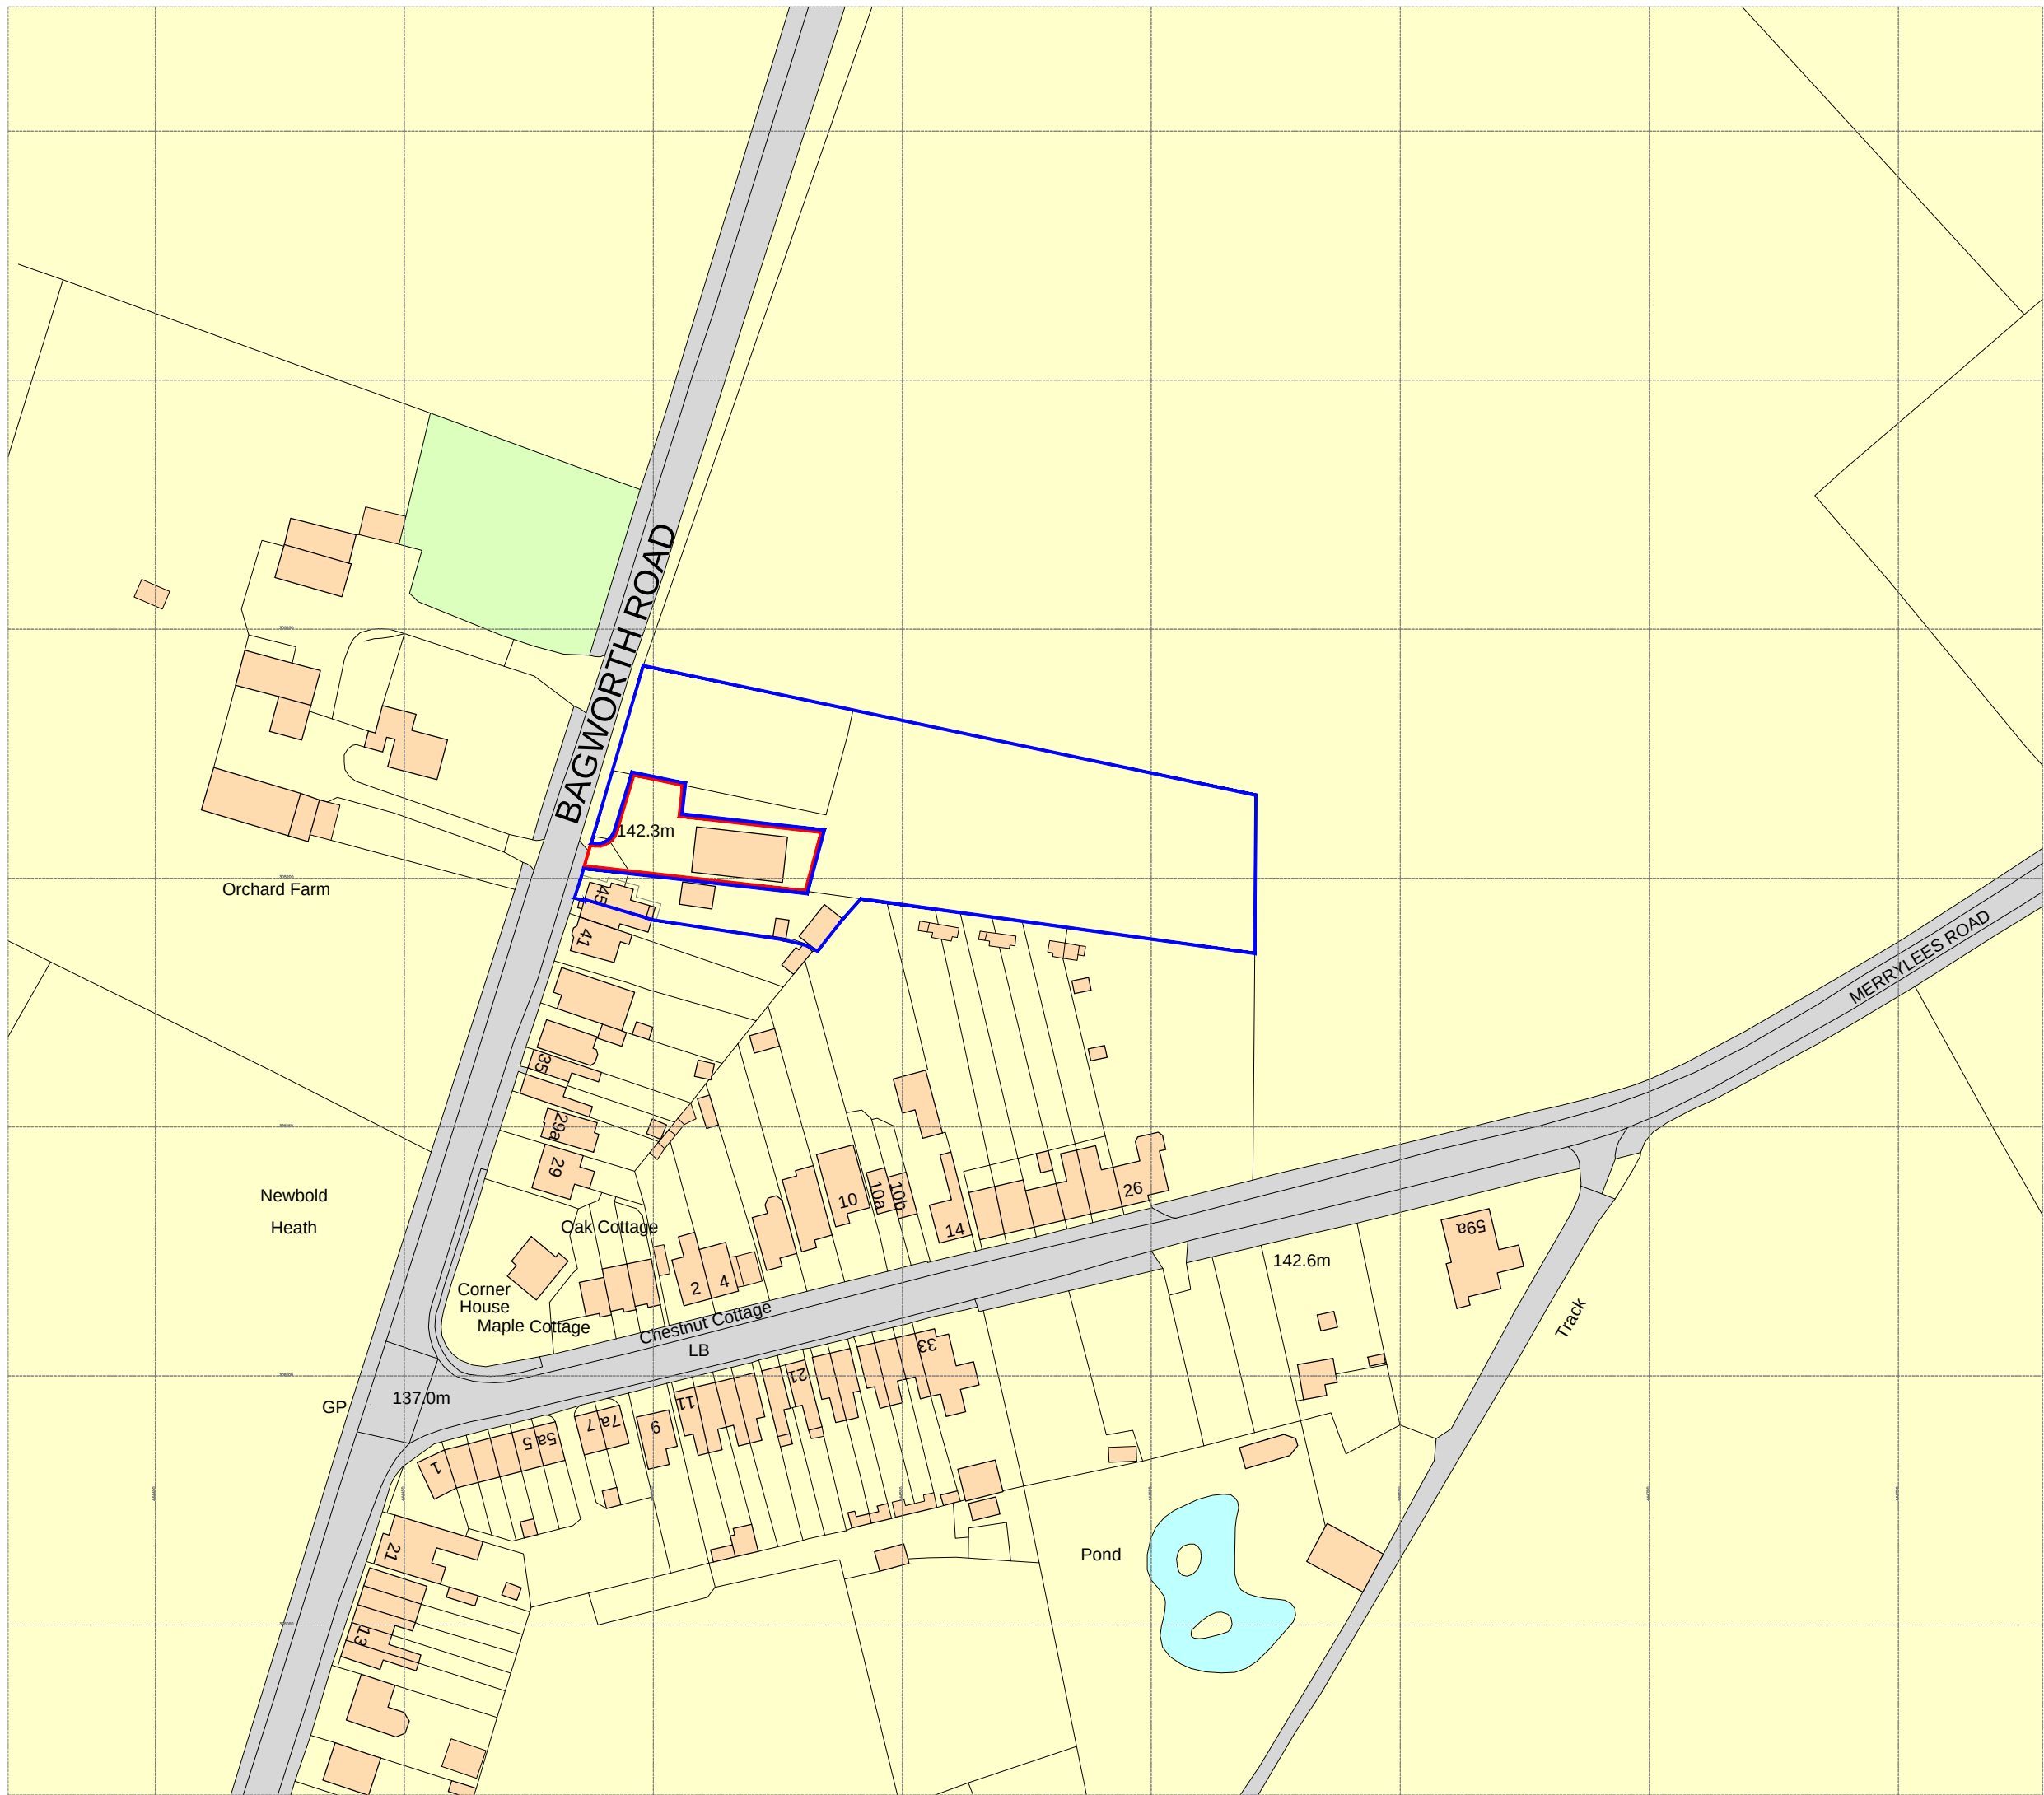


Ordnance Survey, (c) Crown Copyright 2022. All rights reserved. Licence number 100022432


LOCATION PLAN (1:1250 A1)

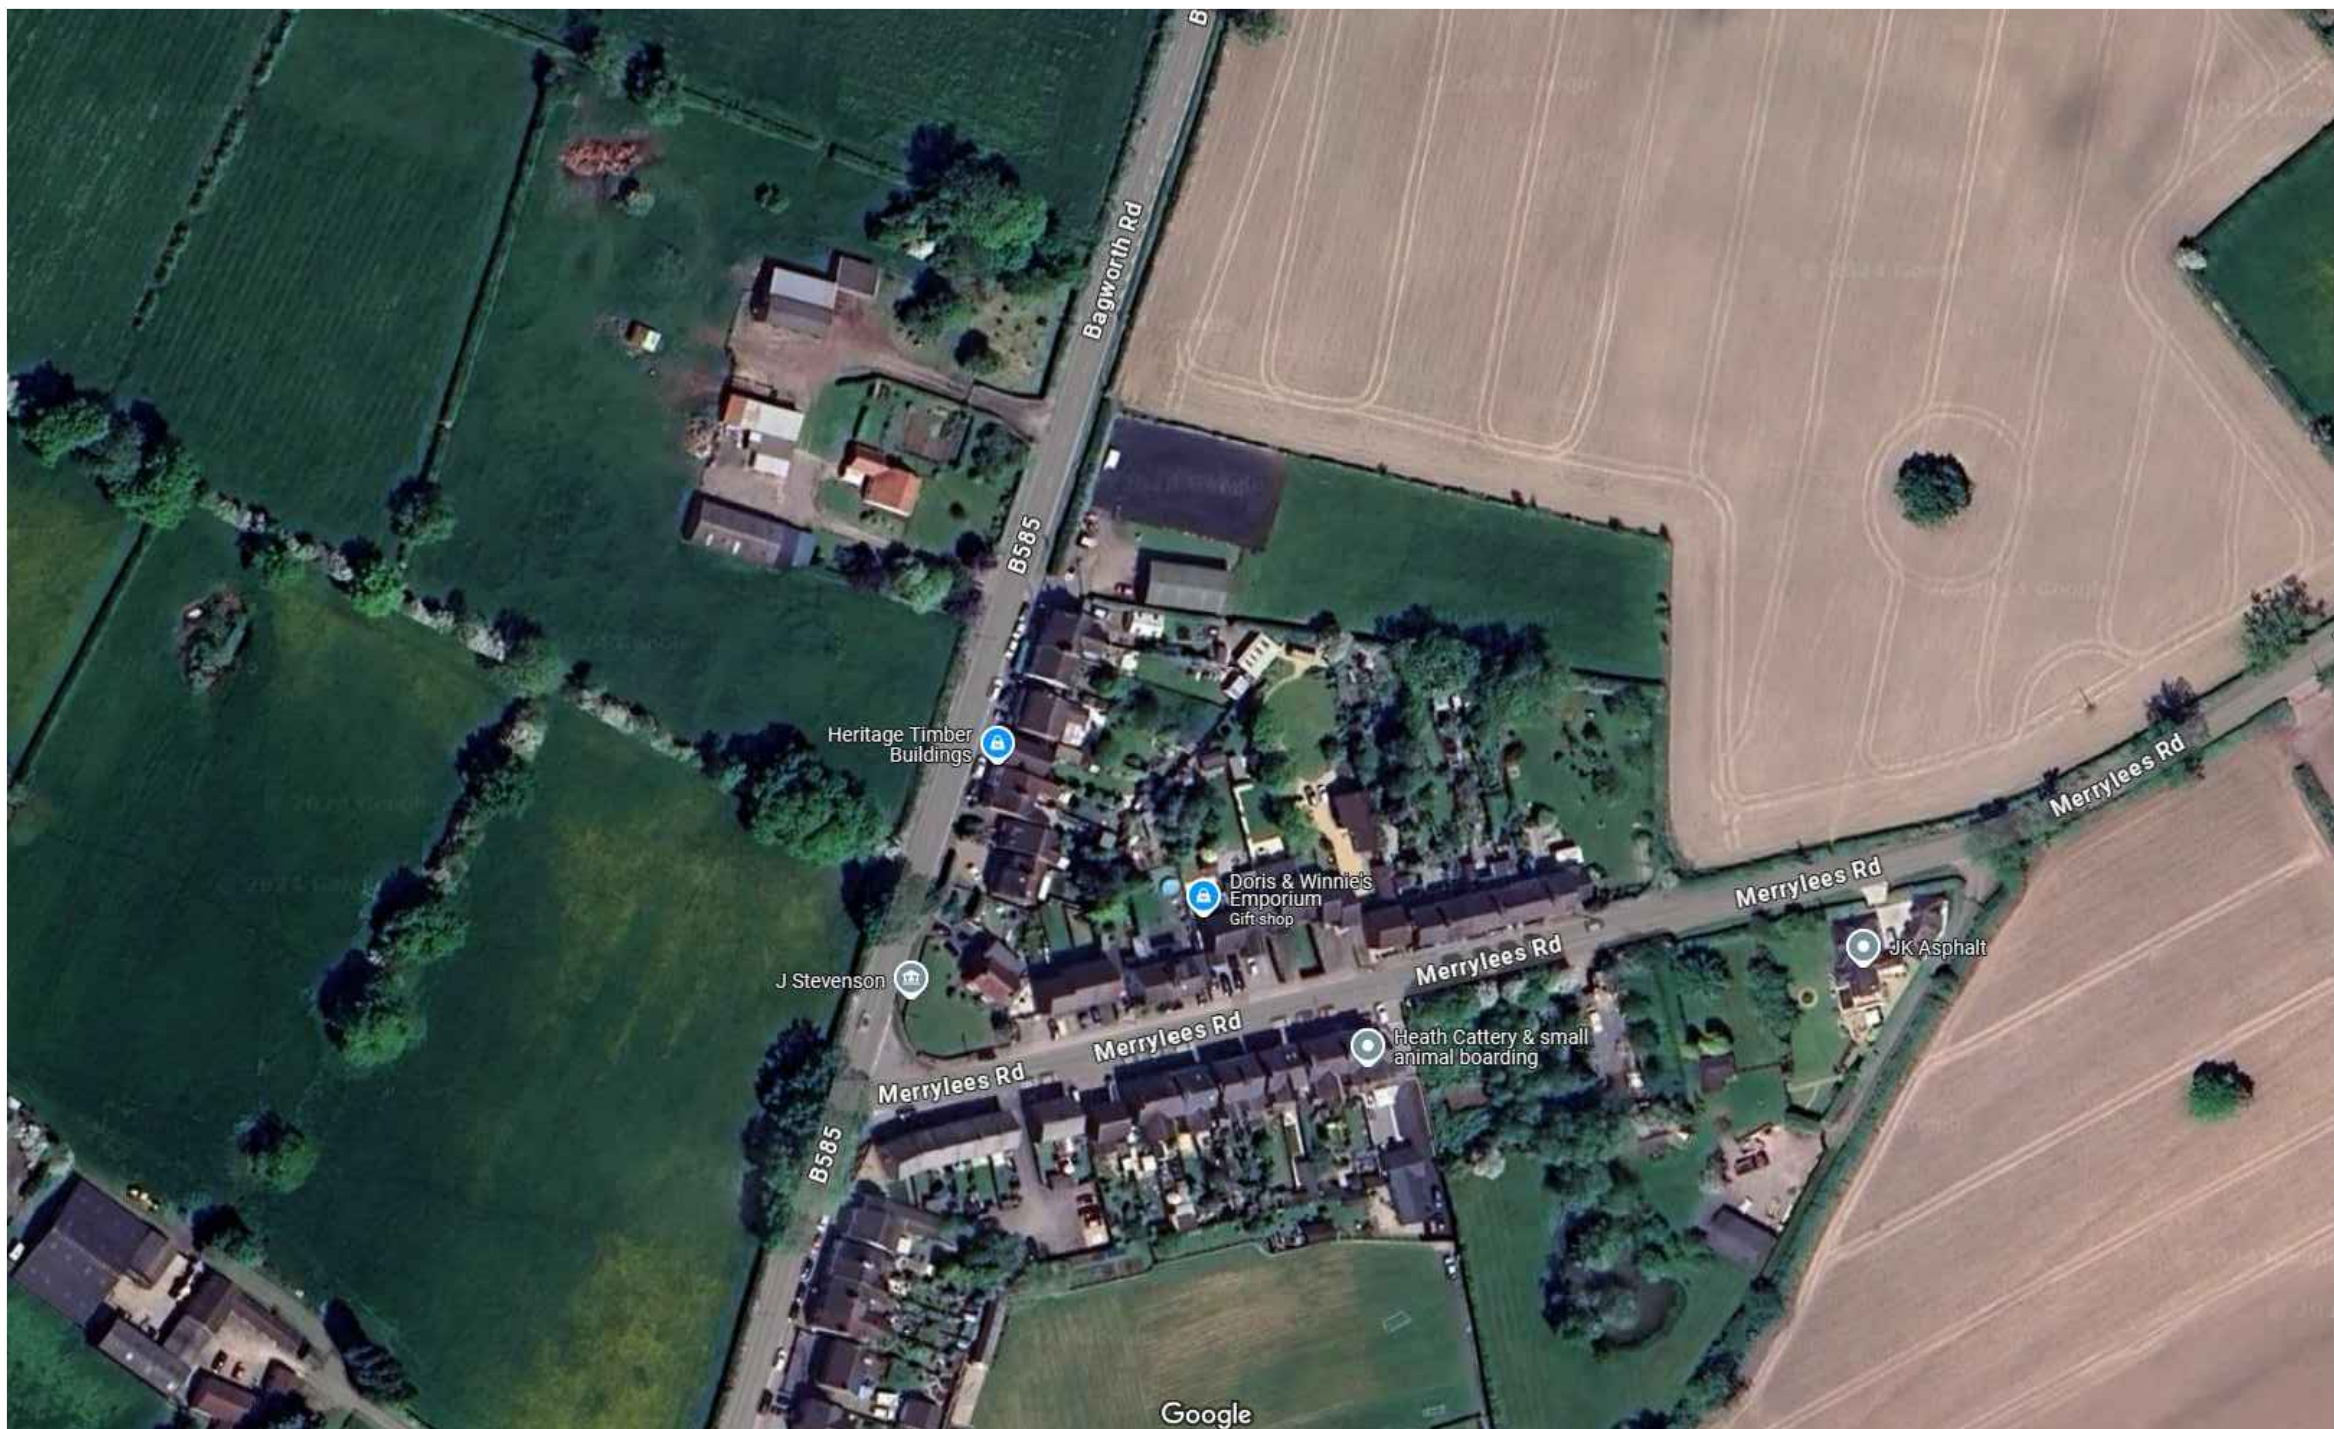

AERIAL PHOTO (NOTTO SCALE)

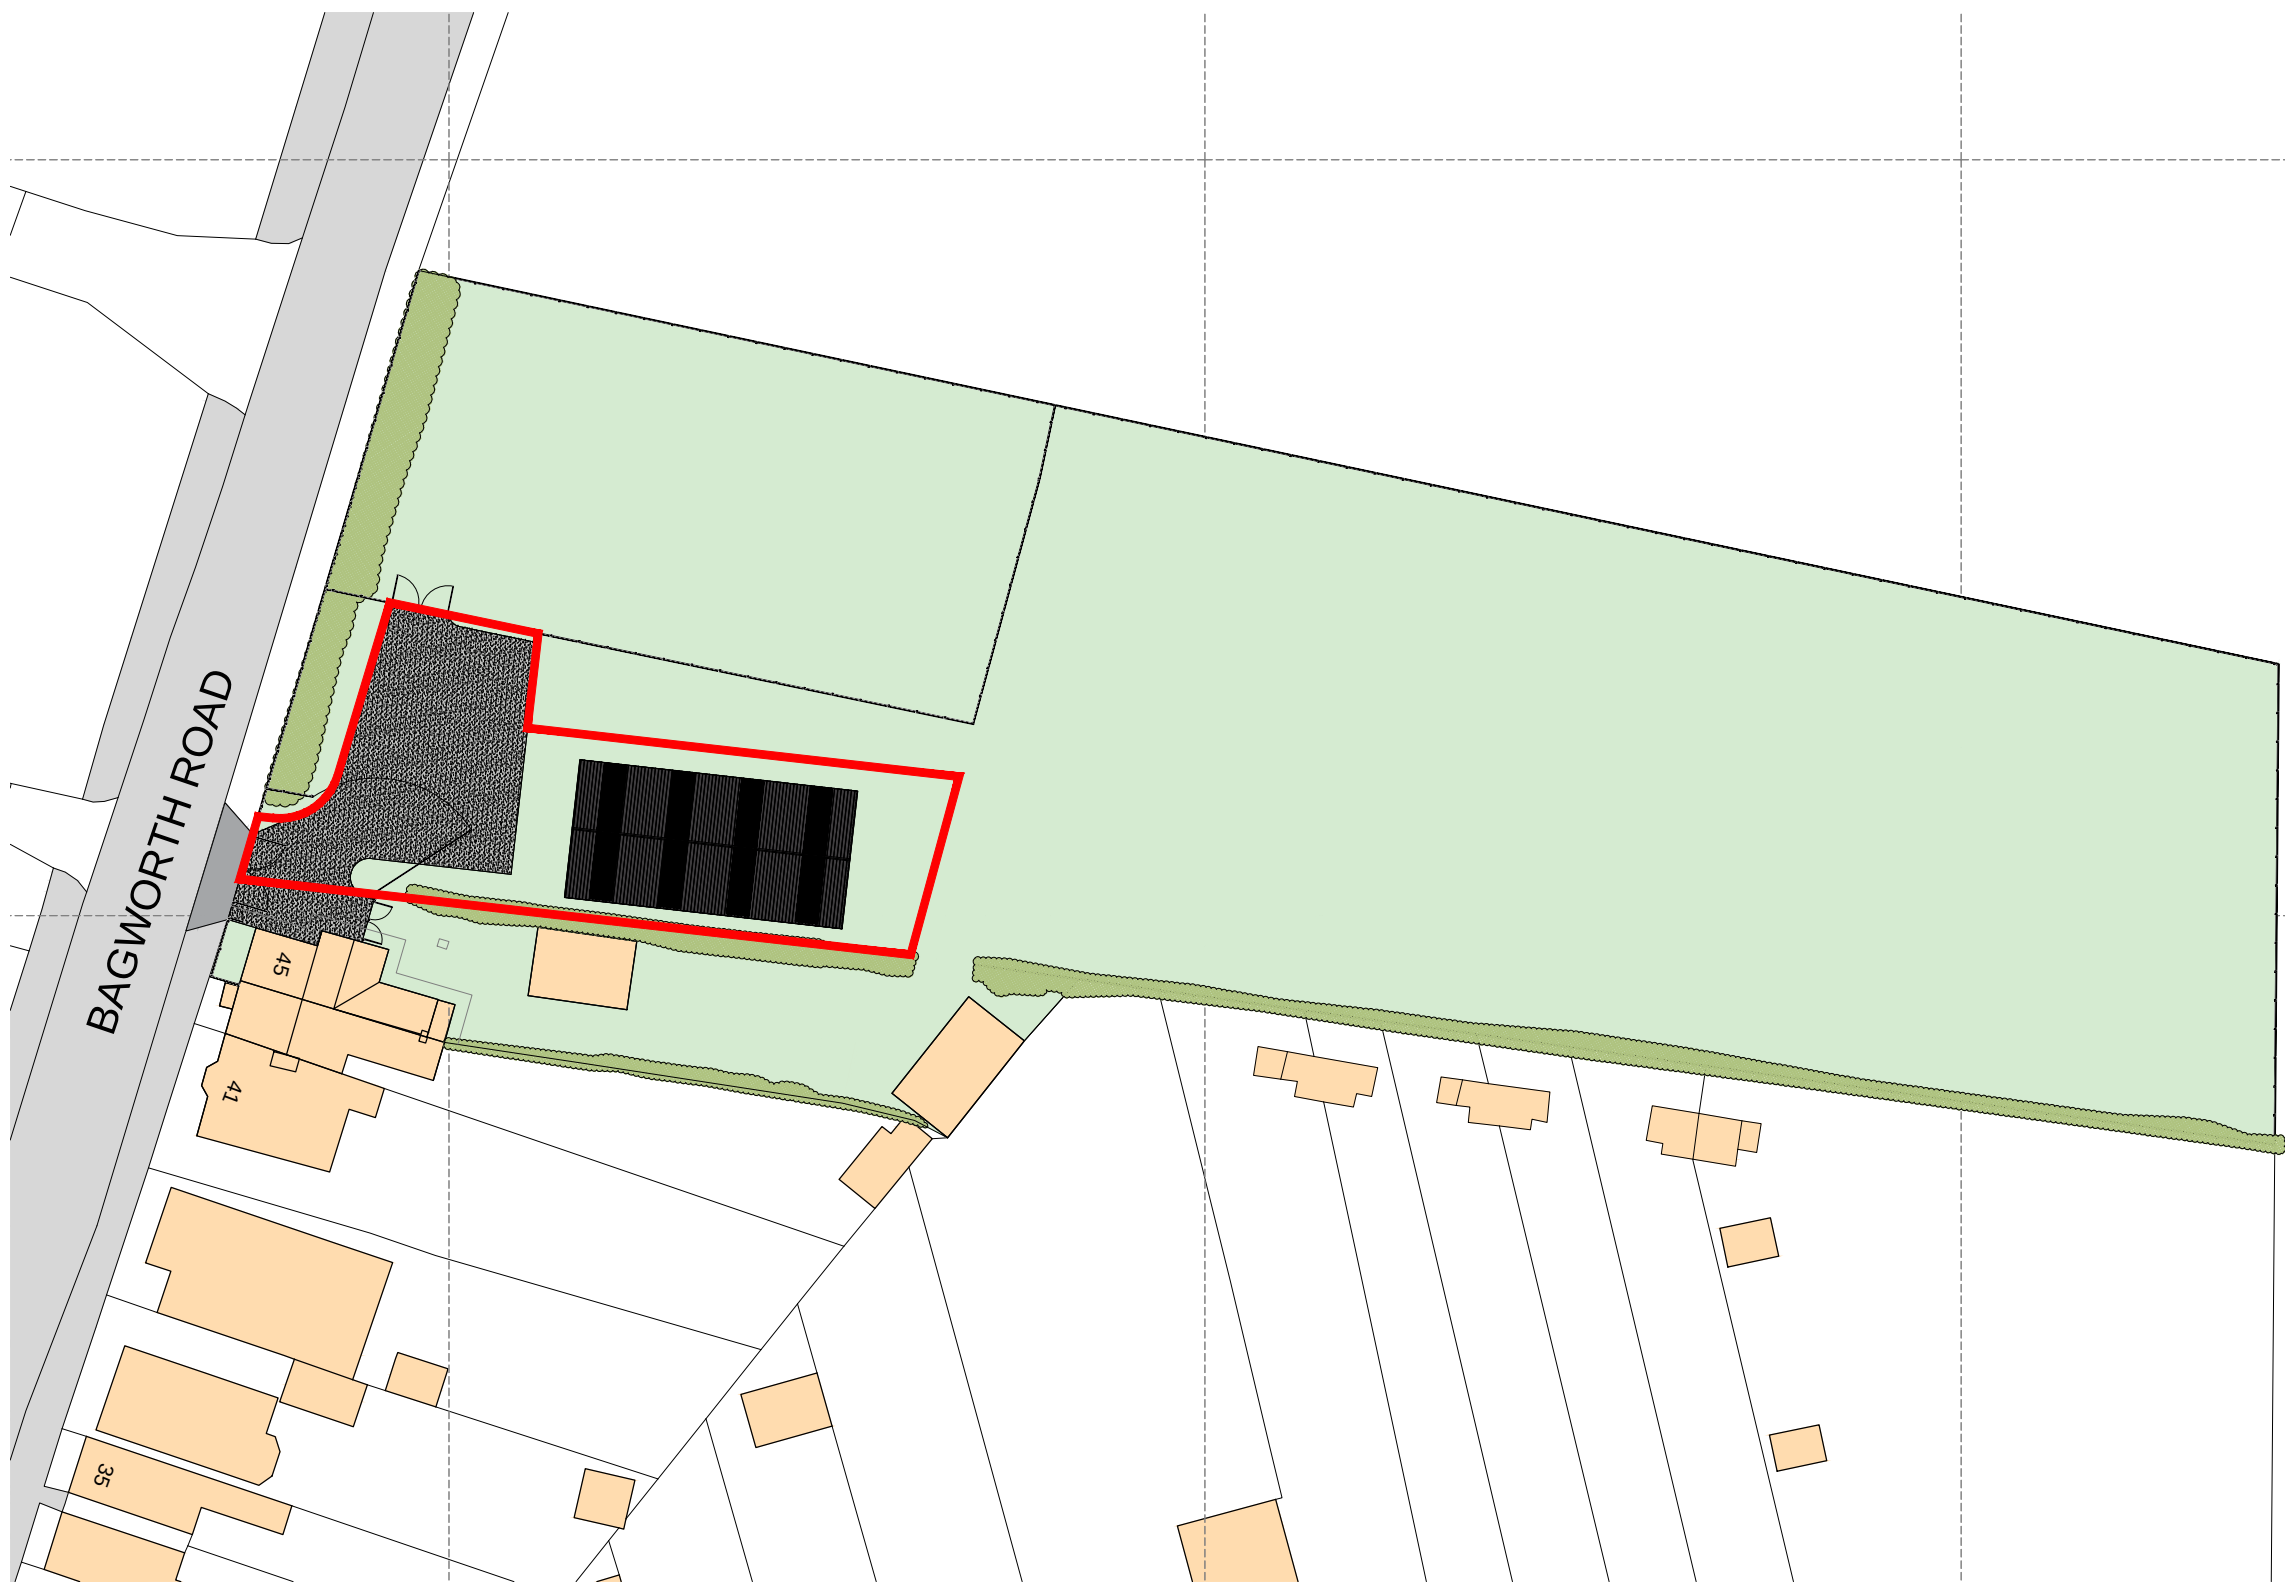

EXISTING BLOCK PLAN (1:500 A1)


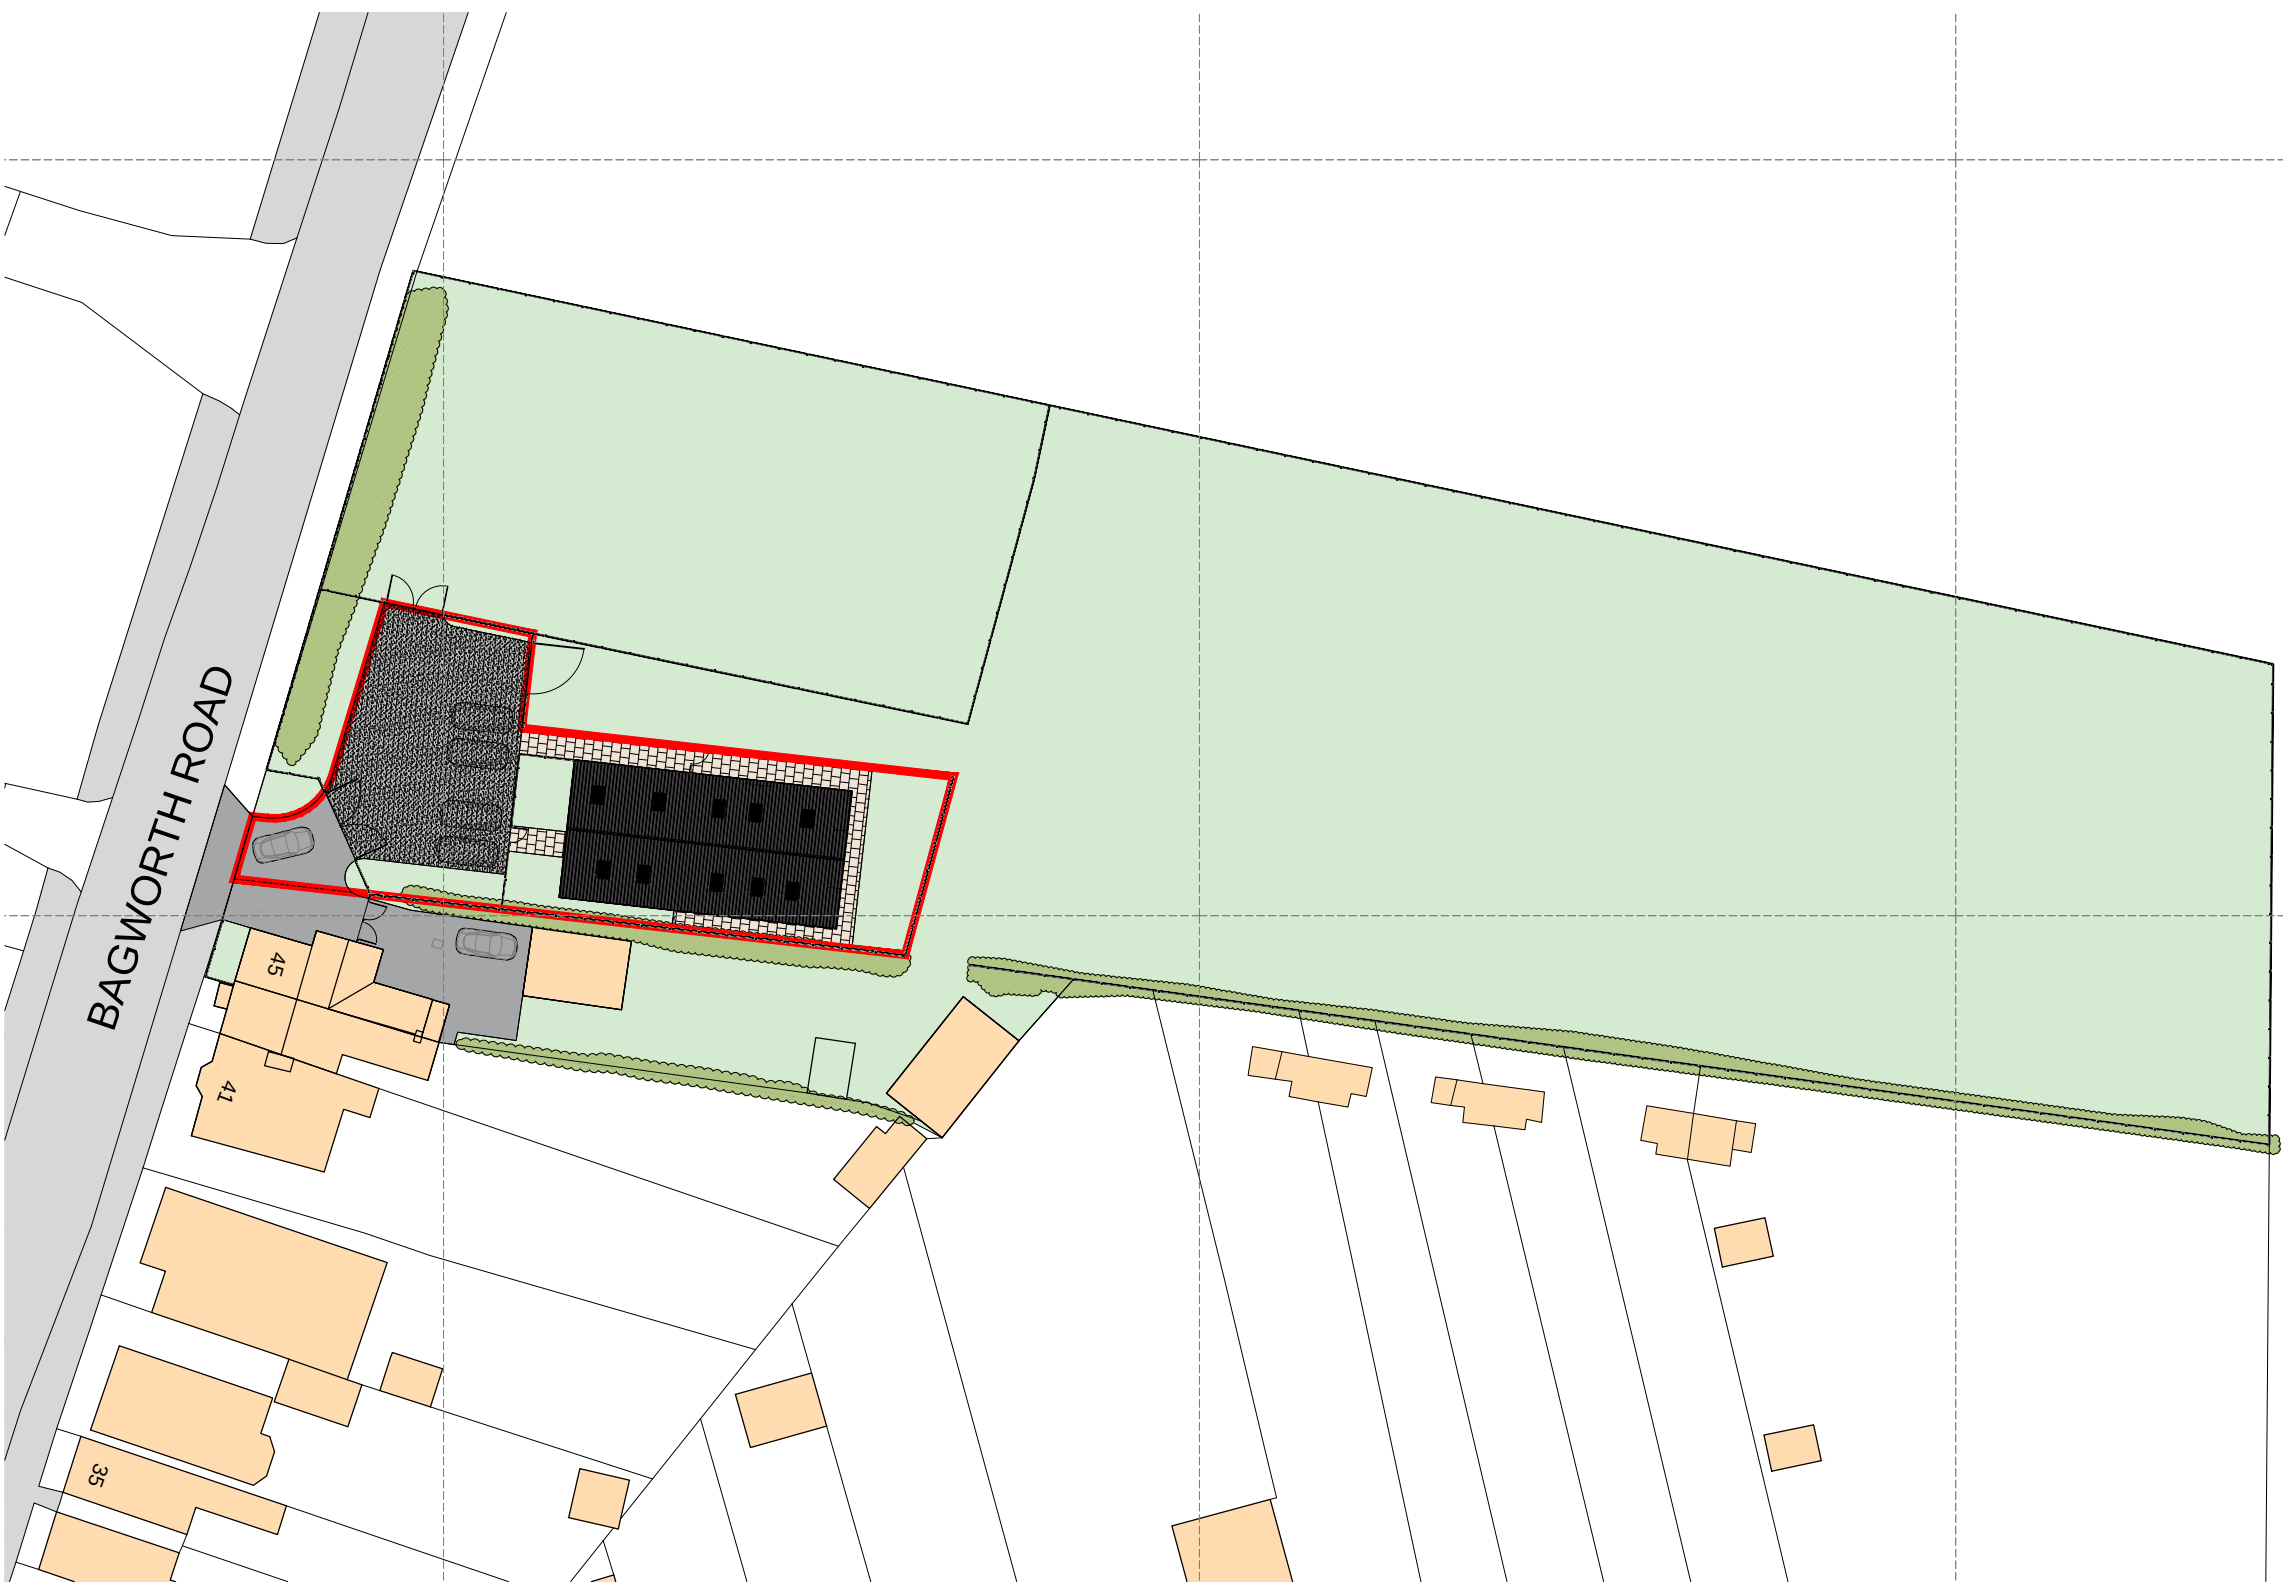


PROPOSED BLOCK PLAN (1:500 A1)

Note:

All dimensions must be checked on site and not scaled from this drawing. Drawings and designs are subject to Engineer's comments

This drawing, its contents and all information relating to the design herein depicted is the copyright of Benchmark Design Build Ltd. It may be used once only for its intended purpose under a contract with Benchmark Design Build Ltd or Benchmark Design & Build LLP. This drawing and information shall not be used in connection with the erection in full or part of this building unless the building is to be erected or the components supplied by Benchmark Design Build Ltd.

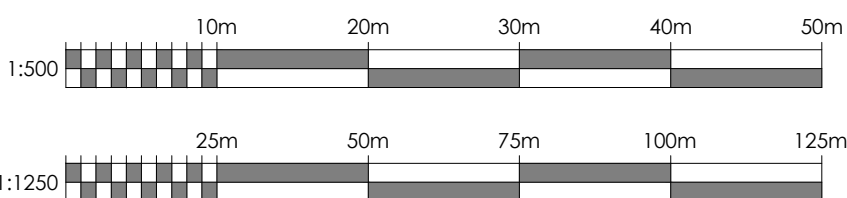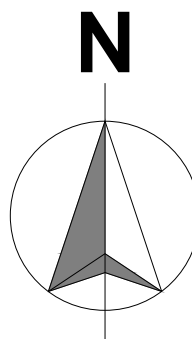

REVISION:		
A	AMENDED TO LOCAL HIGHWAY AUTHORITY	2024-12-14
B	BLUELINE ADDED	2024-12-20

PLANNING

PROJECT NAME:
LAND ADJACENT TO No. 45 BAGWORTH ROAD, NEWBOLD HEATH

CLIENT:
Mr & Mrs S. KIRBY

DRAWING TITLE:
LOCATION PLAN, AERIAL PHOTO AND EXISTING & PROPOSED BLOCK PLANS

DRAWING SCALE(S):
1:500 & 1:1250 @ A1

DRAWING No:
SK-PL-001.1



Benchmark Design Build Ltd
DESIGN STUDIO, SUITE 9,
M54 SPACE CENTRE, HALESFIELD 8, TELFORD,
SHROPSHIRE, TF7 4QH
T: 0800 060 7920 01746 762 222
W: WWW.BENCHMARKDESIGN.CO.UK
E: STUDIO@BENCHMARKDESIGN.CO.UK

DATE:	DRAWN BY:	CHECKED BY:	REVISION:
OCT. 2024	A.H	M.T	B