A1

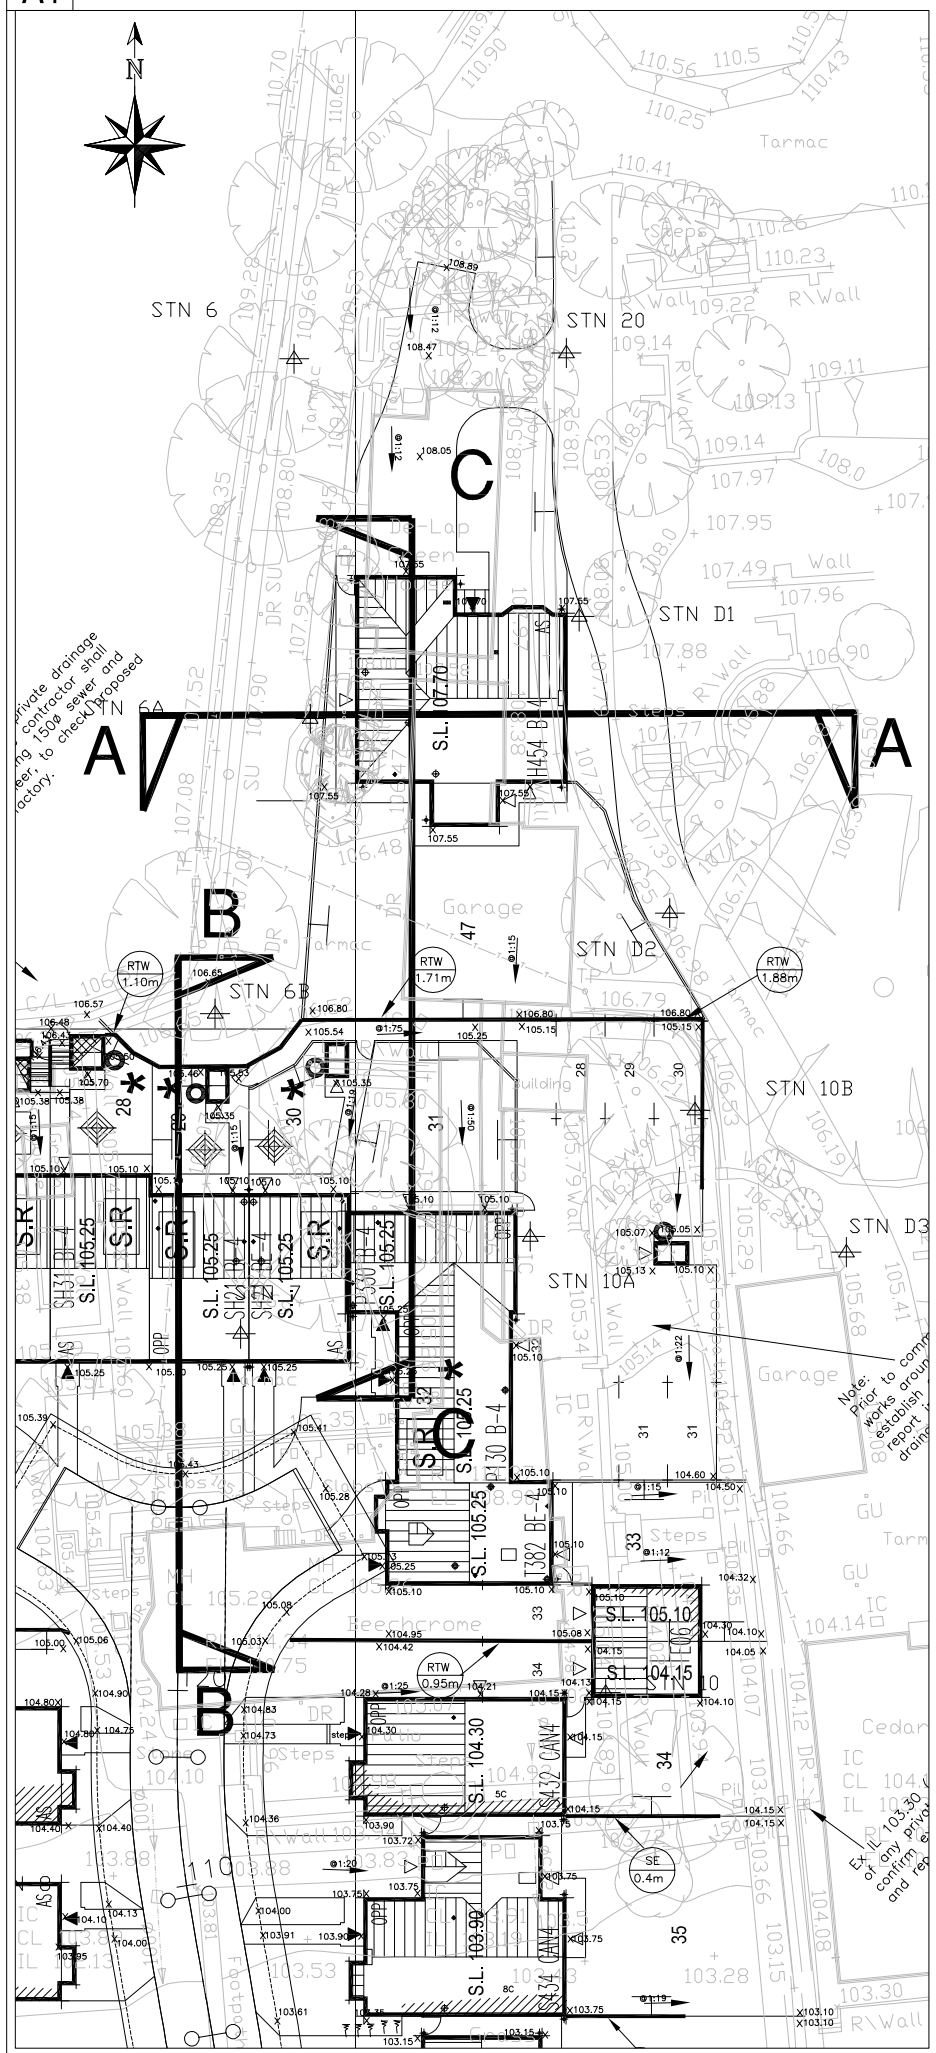

SECTION LOCATION PLAN
Scale 1:200

HEALTH, SAFETY AND ENVIRONMENTAL INFORMATION

In addition to the hazards / risks associated with the types of work detailed on this drawing please note the following:

Construction:
1)
2)
3)
etc

Cleaning / Maintenance:
1)
2)
3)
etc

Demolition:
1)
2)
3)
etc

It is assumed that all works will be carried out by a competent contractor working, where appropriate, to an approved method statement.

Architects layout shown is based upon S1947/100/01 revision E. This layout may be subject to change and is intended for indicative purposes only.

Reproduced from Ordnance Survey Data © Crown copyright. All rights reserved.

General Notes.

1. Do not scale this drawing. If in doubt, ask.
2. This drawing is to be read in conjuction with all relevant Architects, Engineers and Specialist drawings and specifications.
3. All dimensions and levels are in metres unless noted otherwise.
4. Any discrepancies noted on site are to be reported to the Engineer immediately.

Key

PFL - Proposed FInished Floor Level

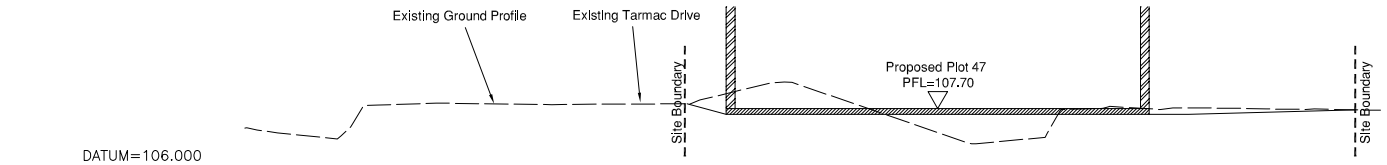

| | | |