
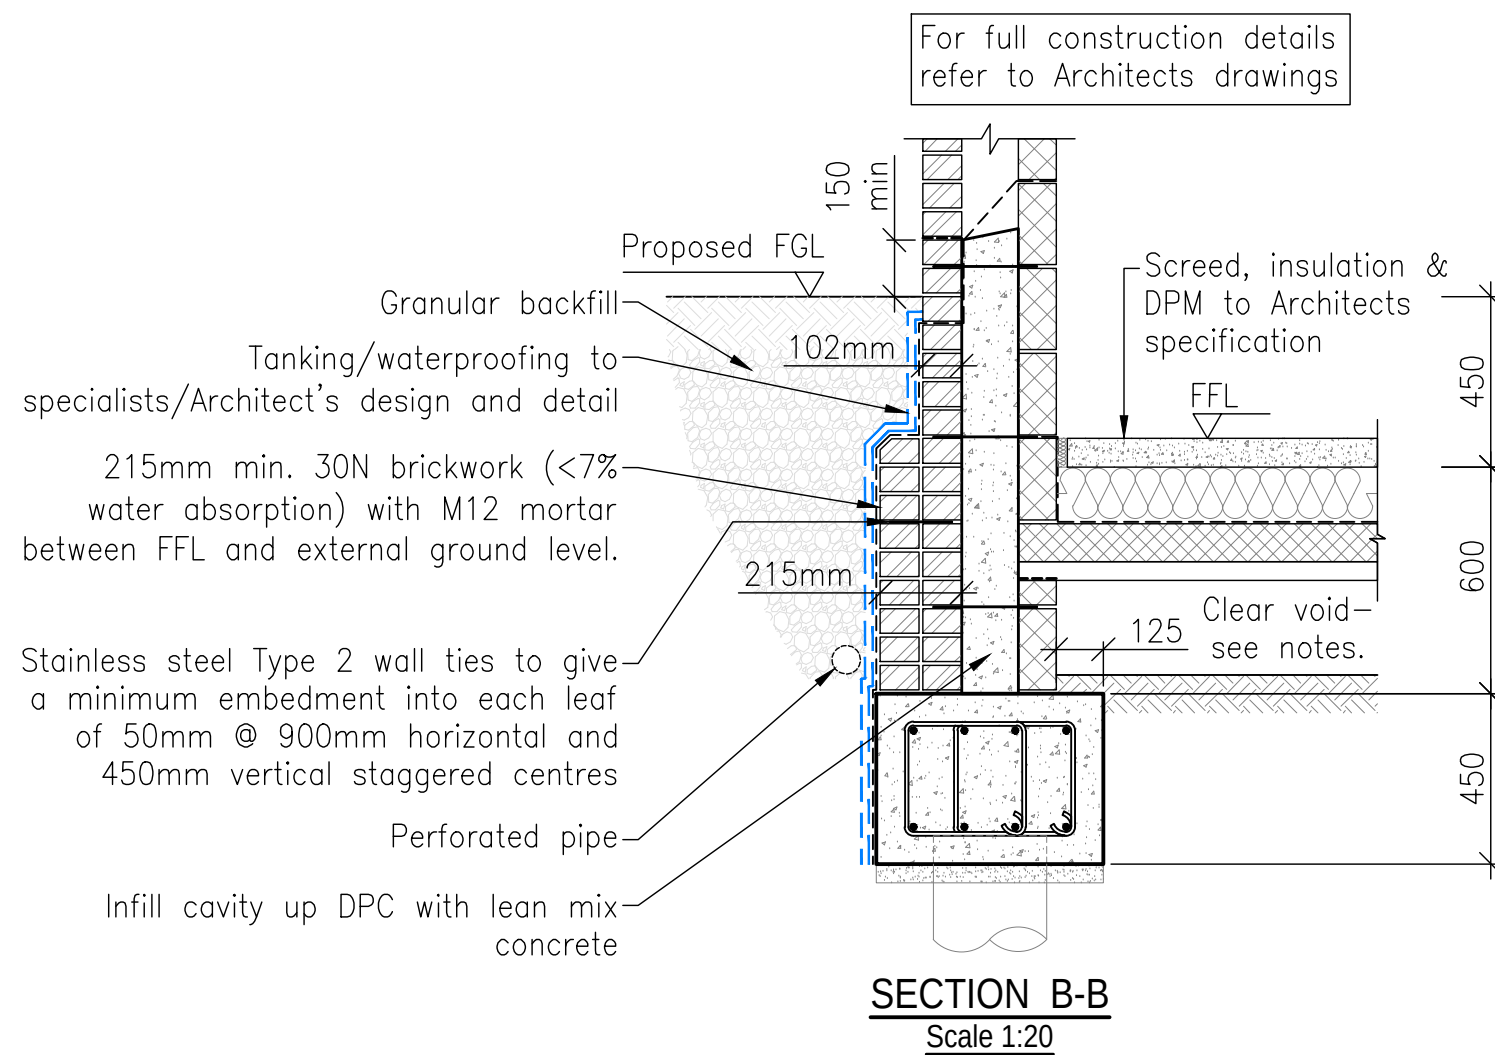
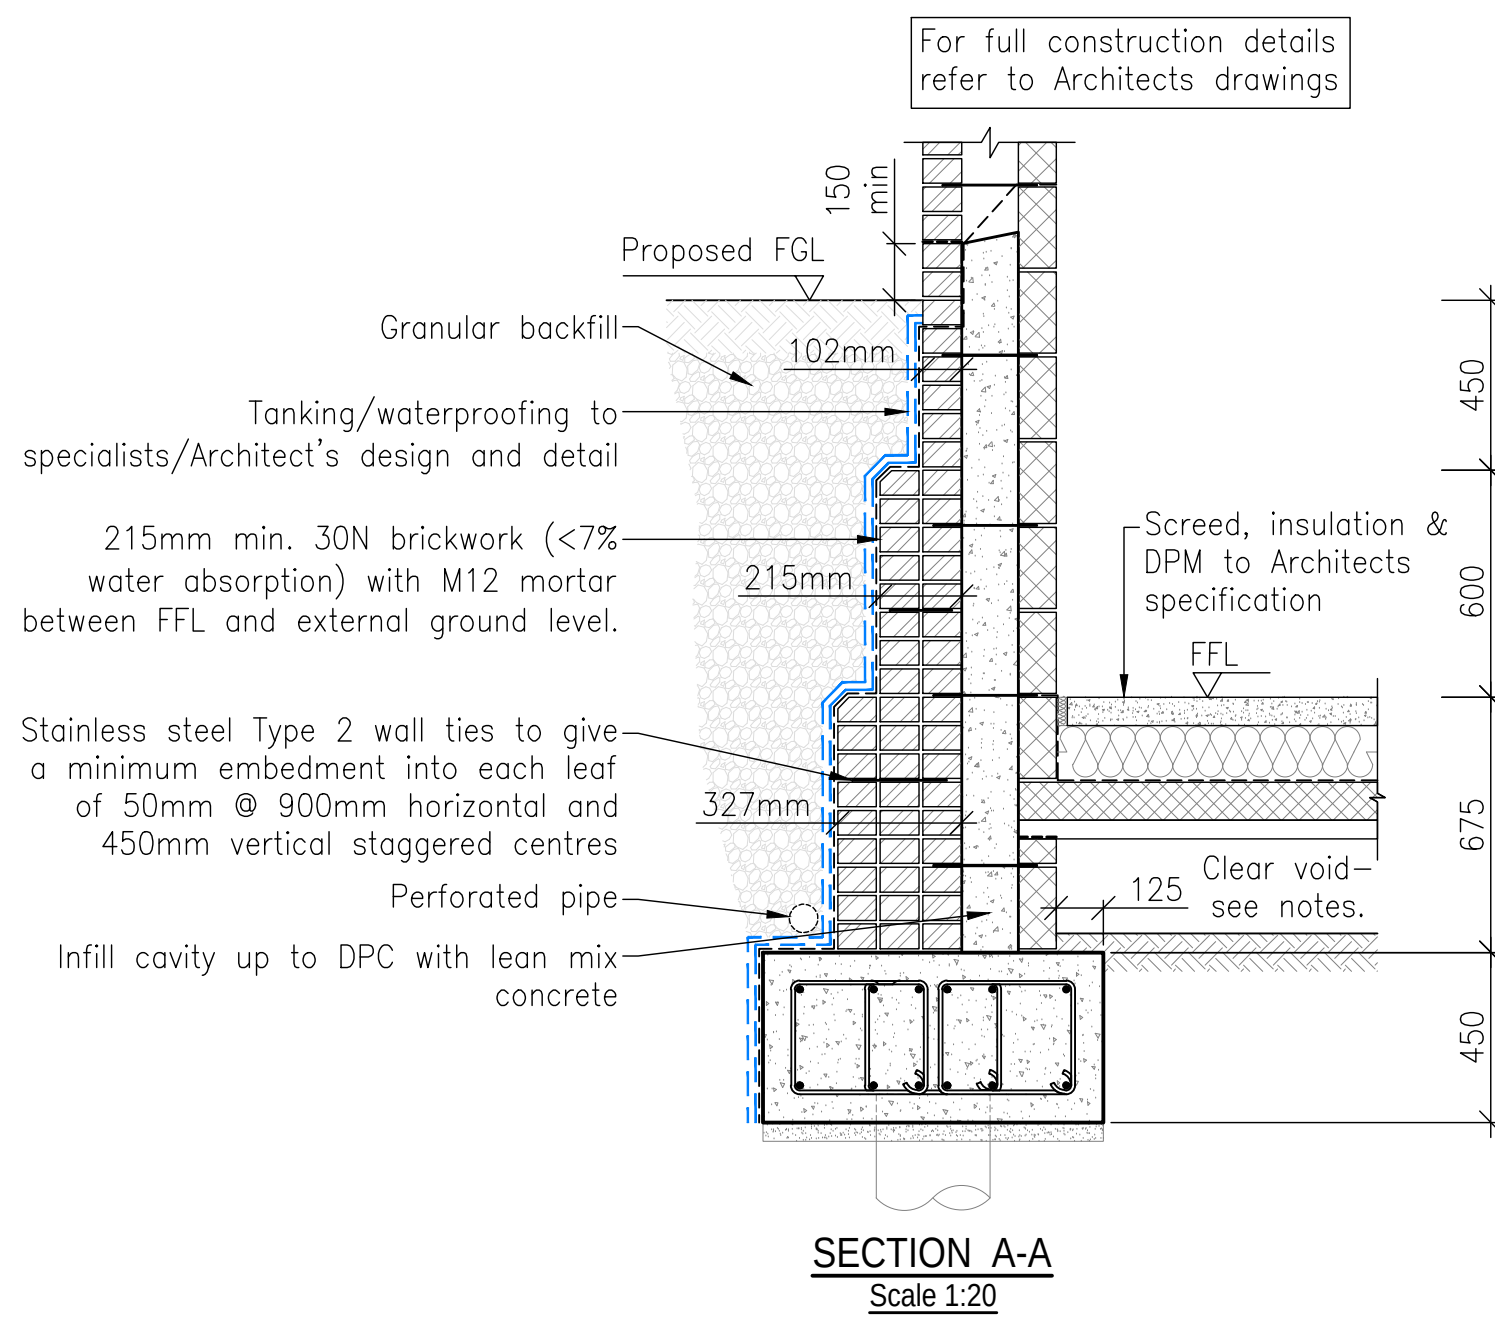
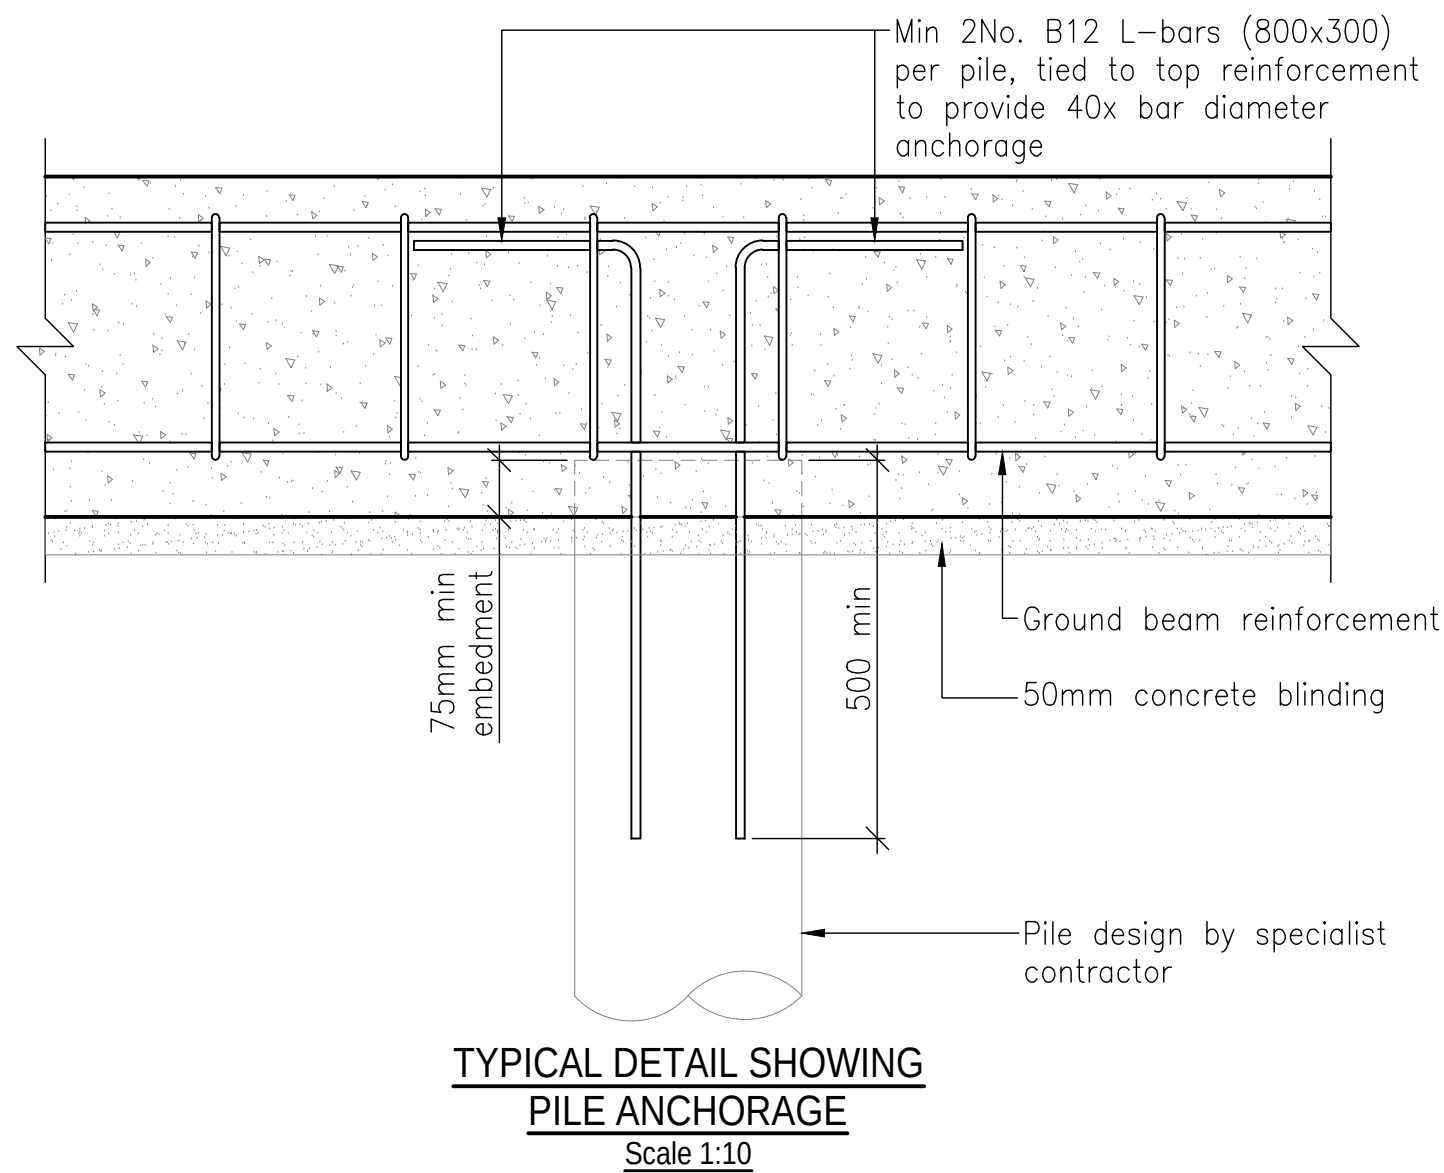
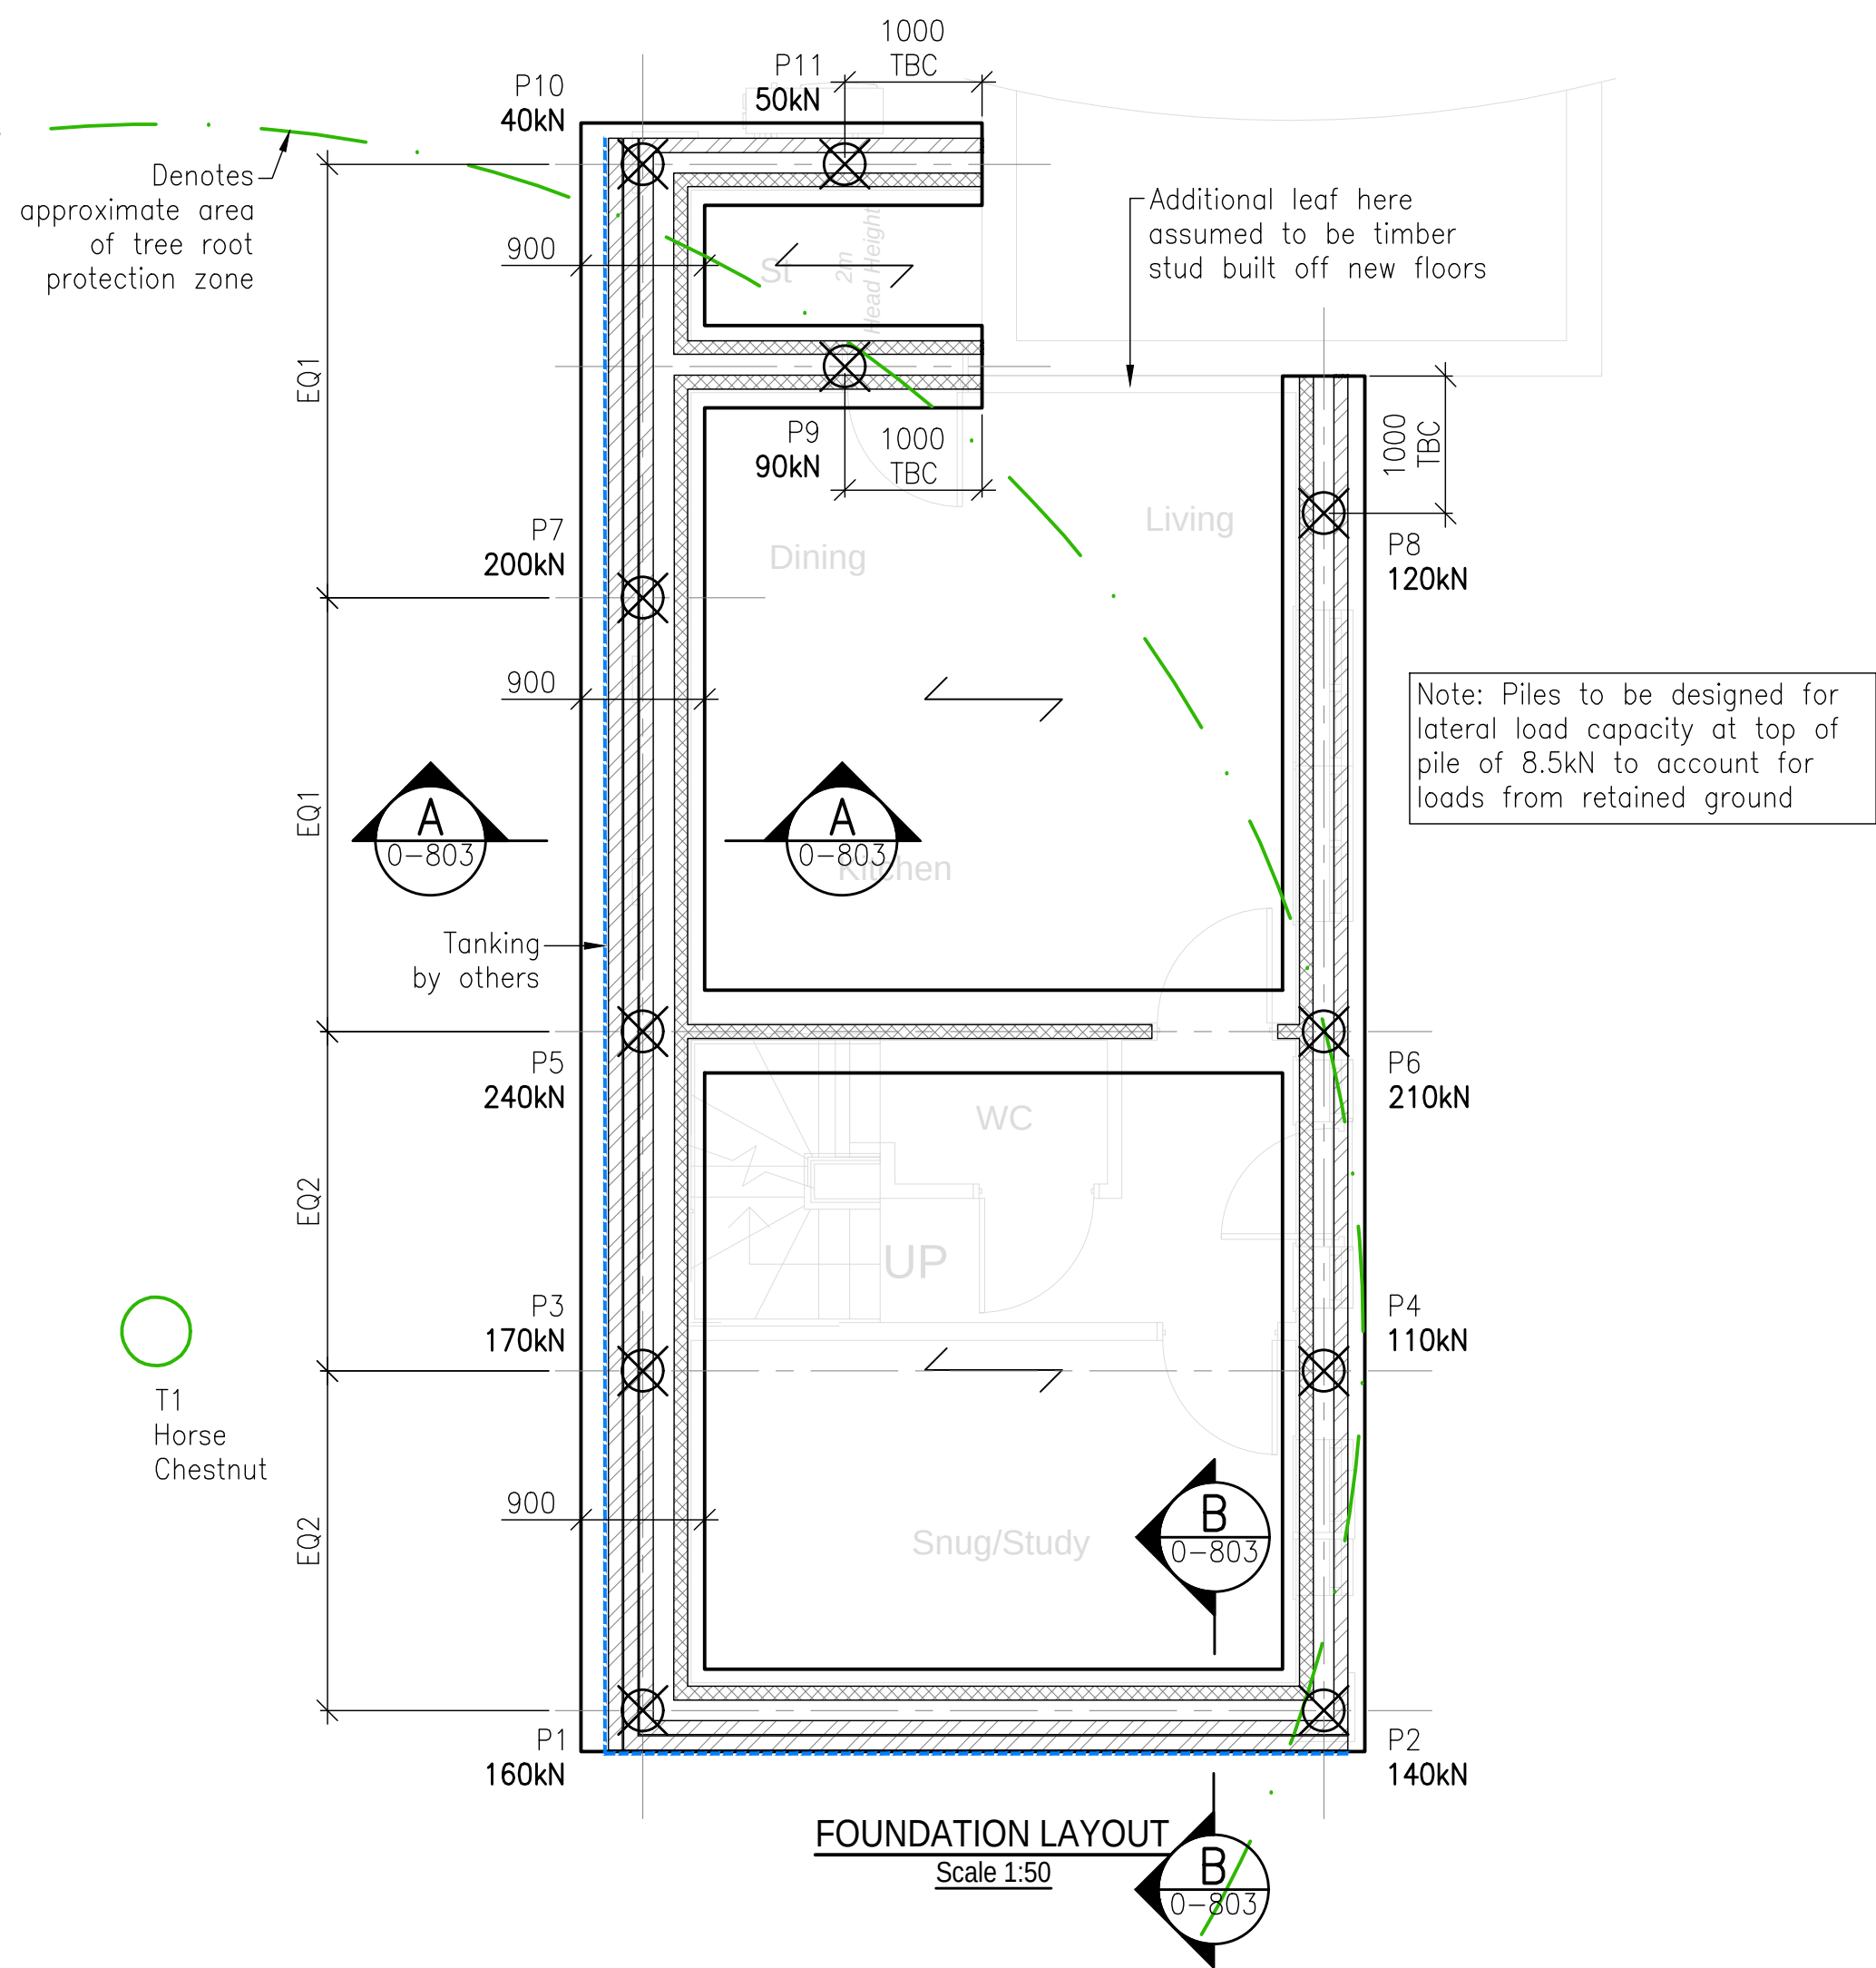


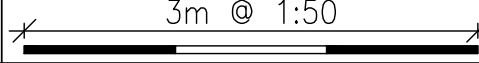

FOUNDATION CONCRETE MIX: A designated mix in accordance with the current requirements of BS 8500-1 & 8500-2		Concrete grade RC 28/35
GROUND FLOOR LOADING SPECIFICATION:		
IMPOSED LOAD :- Imposed (live) load = 1.5kN/m ² Studwork partitions = 0.5kN/m ² UDL or = 1.5kN/m line load Screed and finishes = 1.8kN/m ² (75mm screed)		
↔ Indicates span of beam and block floor		
Beam & block to be designed for a line load at the base of stairs of 3.6kN/m		

DO NOT SCALE		This drawing is the copyright protected intellectual property of Diamond Wood & Shaw Limited and is not to be used or reproduced in any way without our written permission.	
NOTES			
1.	THIS DRAWING IS TO BE READ IN CONJUNCTION WITH ALL OTHER DWS DRAWINGS, CALCULATIONS, REPORTS AND SPECIFICATIONS (WHERE APPLICABLE) AND, ALL OTHER RELEVANT ENGINEERS, ARCHITECTS & SPECIALIST DESIGN DETAILS.		
2.	STANDARD NOTES & DETAILS: Refer to drawing number 0-150 onwards for standard notes - STRUCTURAL Refer to drawing number 0-160 onwards for standard details - STRUCTURAL		
SCALE BAR TEST			
1:50			1:50
All dimensions to be verified by accurate site measurement prior to commencing work or ordering materials.			

NOT FOR CONSTRUCTION

P1	First issue	18.12.23	SH
Ref	Revision	Date	By
Issue			
PRELIMINARY			
			
Diamond Wood & Shaw Limited			
The Old School • Babby Road • Enderby • Leicester • LE19 4AR Tel: 0115 254 8989 • Email: mail@dwsd.co.uk			
Project Title NEW ANNEXE WHARF FARM SHACKERSTONE			
Drawn SH	Engineer LC	Checked LC	
Scale at 1:50, 1:20, 1:10 @ A1		Date DEC 2023	
Drawing Title PILE AND GROUND BEAM LAYOUT, SECTIONS AND DETAIL			
Project No. 23-20667		Drawing No. 0-801	
		Revision P1	
BIM Code			