



REAR ELEVATION

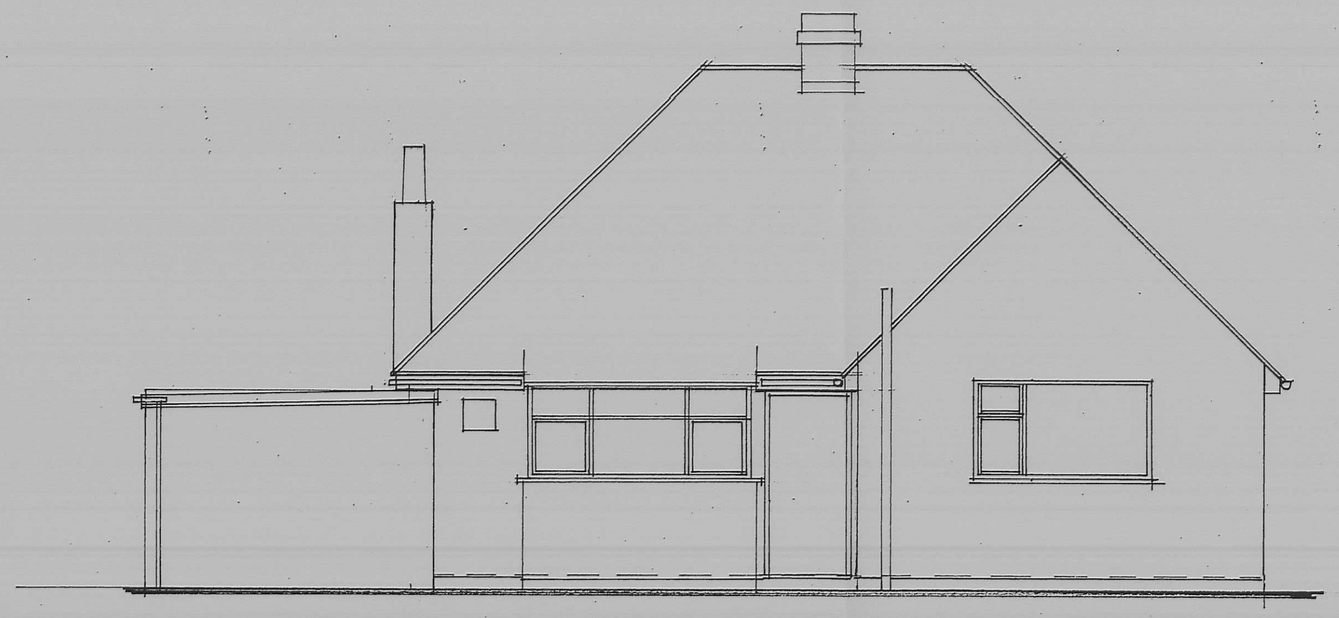

FRONT ELEVATION



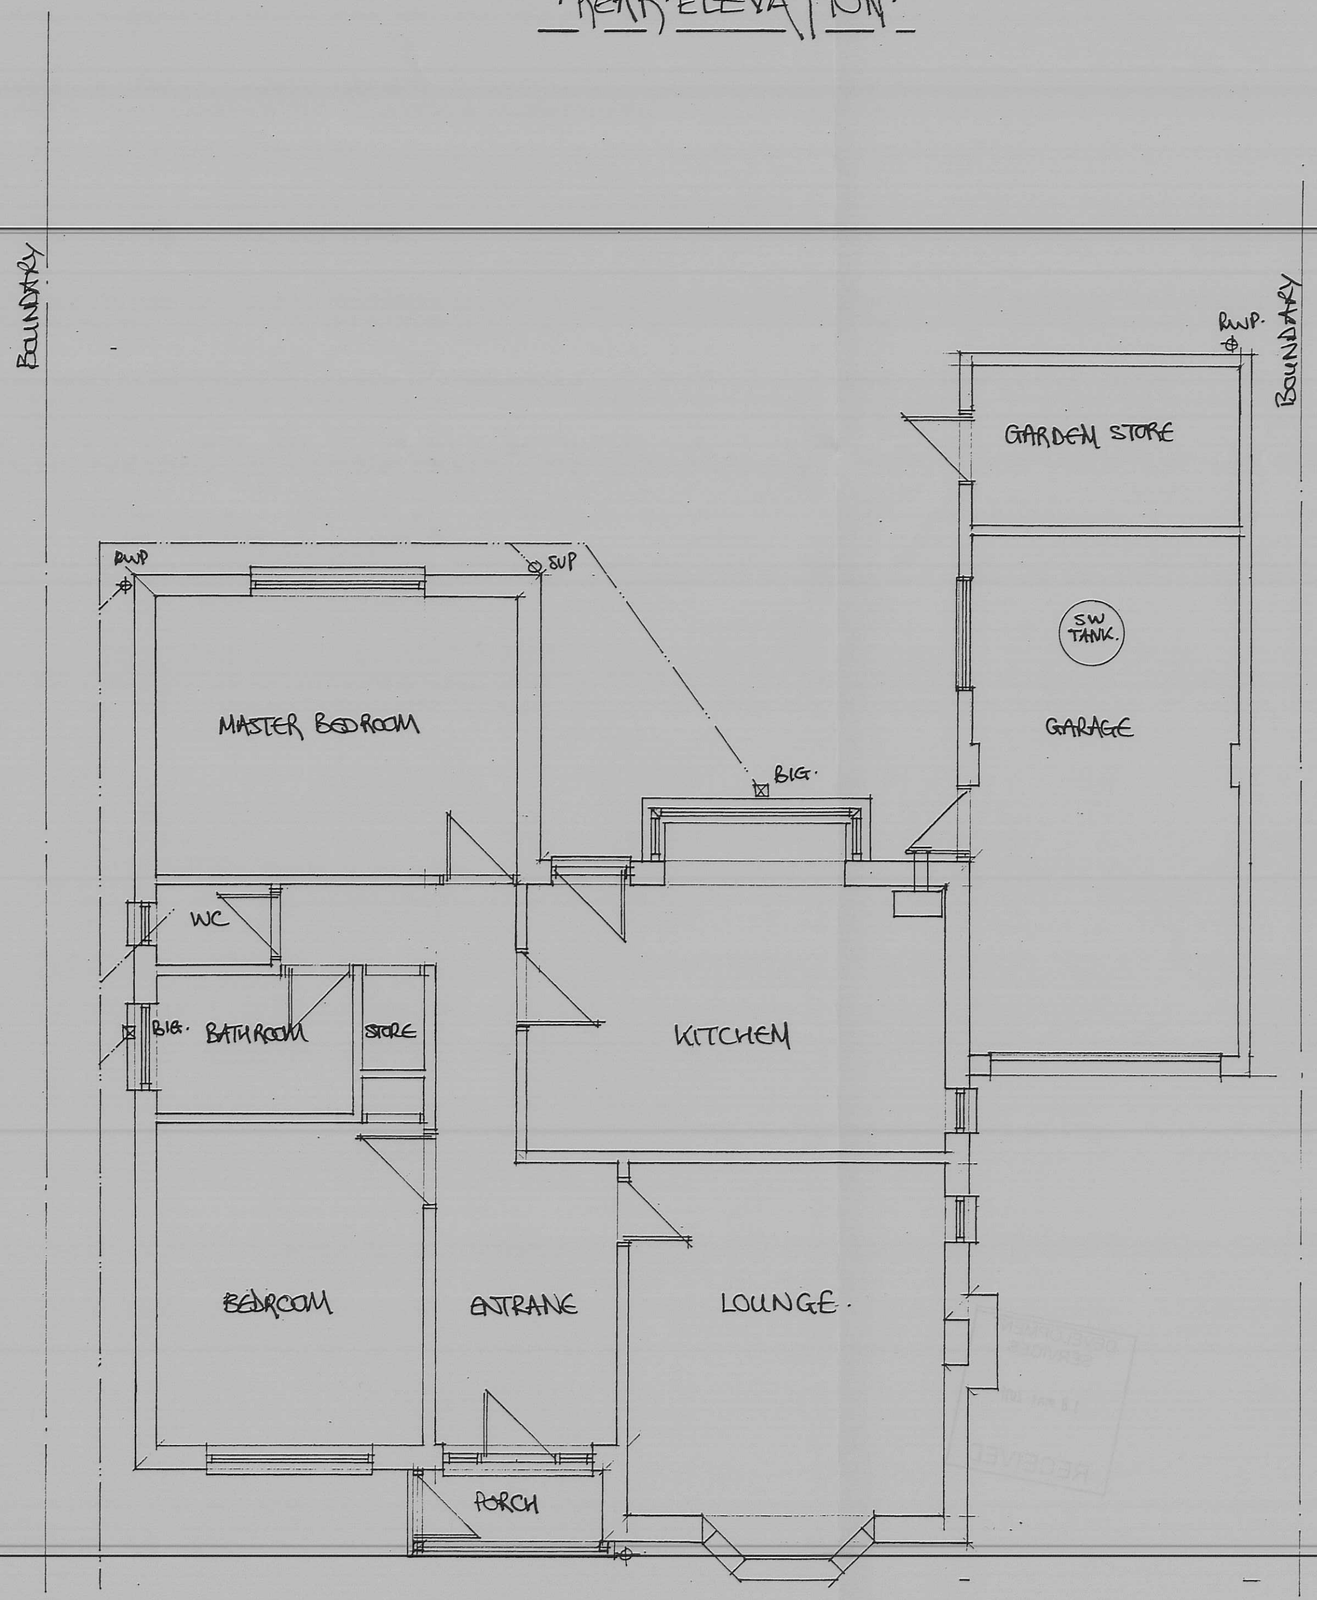

SIDE ELEVATION (19)



SIDE ELEVATION

NIGEL PARKINSON PLAN

01788 891974 3 CASTLE MOUND, BARBY, CV23

TITLE EXISTING PLANS ELEVAT

PROJECT
EXTENSION & ALTERATIONS
17 ASHFORD ROAD
HINCKLEY
LEICESTERSHIRE
MR & MRS VIRK

SCALE 1:50

DATE MAY 2011 DWG 1

Do not scale from plans, check all dimensions and drains on prior to commencement of work. Plans prepared for local authority approval only.