Promap®

Map Centre: - 439583,308156

Plan is provided for reference purposes only and its accuracy is not guaranteed

0m 10m 20m 30m

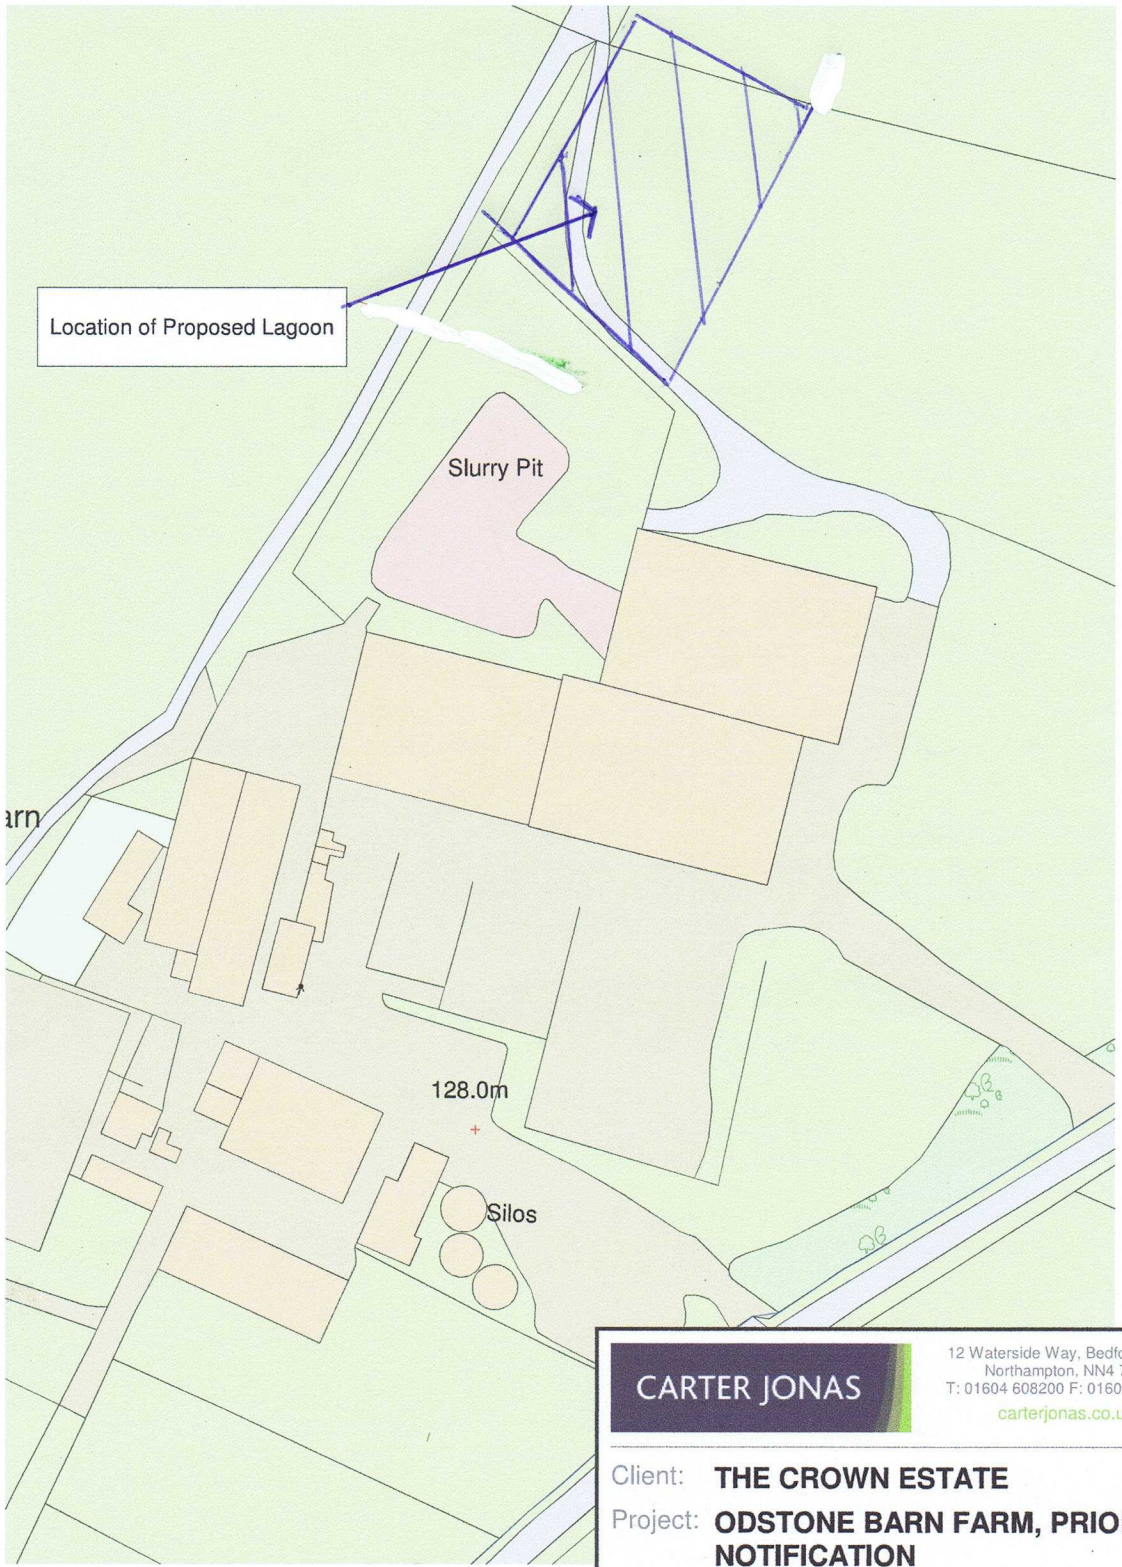

CARTER JONAS

12 Waterside Way, Bedford Road,
Northampton, NN4 7XD
T: 01604 608200 F: 01604 608201
carterjonas.co.uk

Client: **THE CROWN ESTATE**

Project: **ODSTONE BARN FARM, PRIOR NOTIFICATION**

Title: **Location of Proposed Lagoon**

Scale: 1:1250 @A4 Date: 06 July 2011

Drawn by: AC Dwg no:**NT000000-YY-XX**

© Crown Copyright 2011. All rights reserved. Licence number 100020449.