



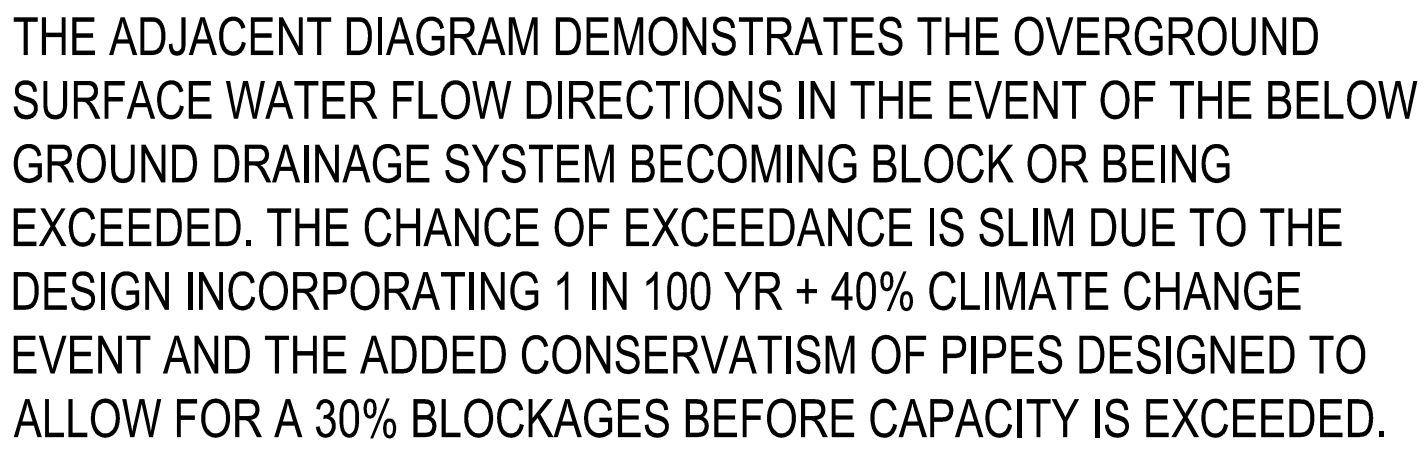

0
ELOW
HE
TO
DED.

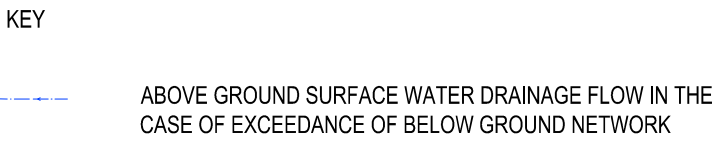

GENERAL NOTES

- | | | | | |
|--|--|--|--|--|
| | | | | |
| | | | | |
| | | | | |
| | | | | |
| | | | | |

Amendments

Project

HINCKLEY CDC AND ENDOSCOPY

Title

PROPOSED OVER GROUND SURFACE WATER DRAINAGE STRATGEY

Client _____



Work Stage

STAGE 4
Technical Design

RIBA

DETAILED DESIGN

Designed By	Director	Waterman Ref
RB	SS	WIE19849

Drawn By	RL	Date	JUNE 2023	Scales @ A1	1:200
----------	----	------	-----------	-------------	-------

Project	Originator	Functional	Spatial	Form	Discipline	Number	Revision
---------	------------	------------	---------	------	------------	--------	----------

19849-WIE-ZZ-XX-DR-D-93-001

P01